




1 North Elevation as Existing  
SCALE 1 : 100

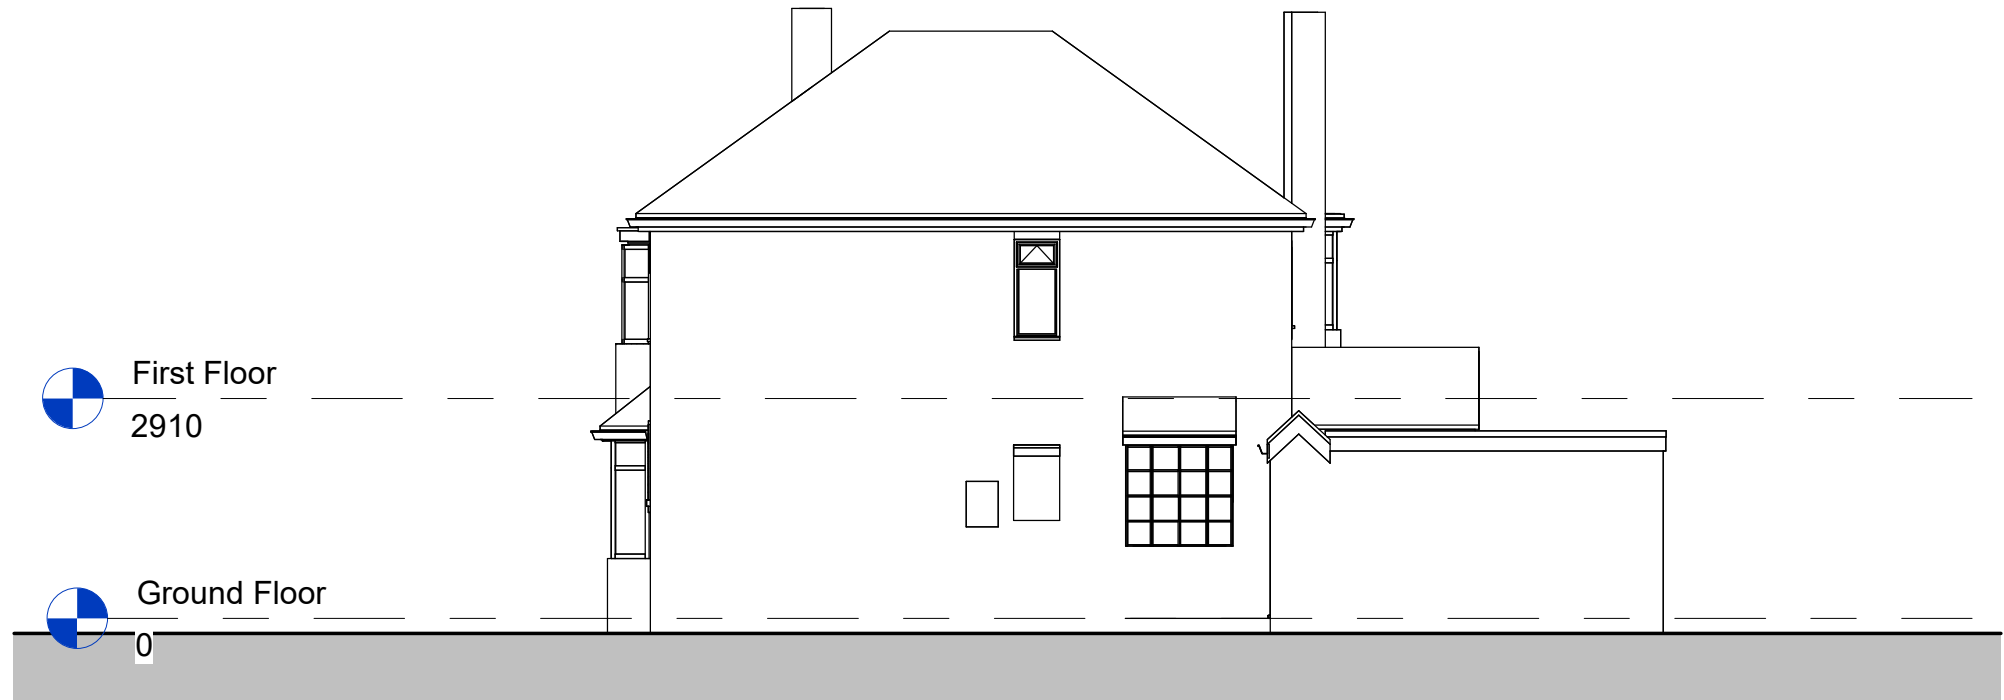


2 East Elevation as Existing  
SCALE 1 : 100



3 South Elevation as Existing  
SCALE 1 : 100



4 West Elevation as Existing  
SCALE 1 : 100

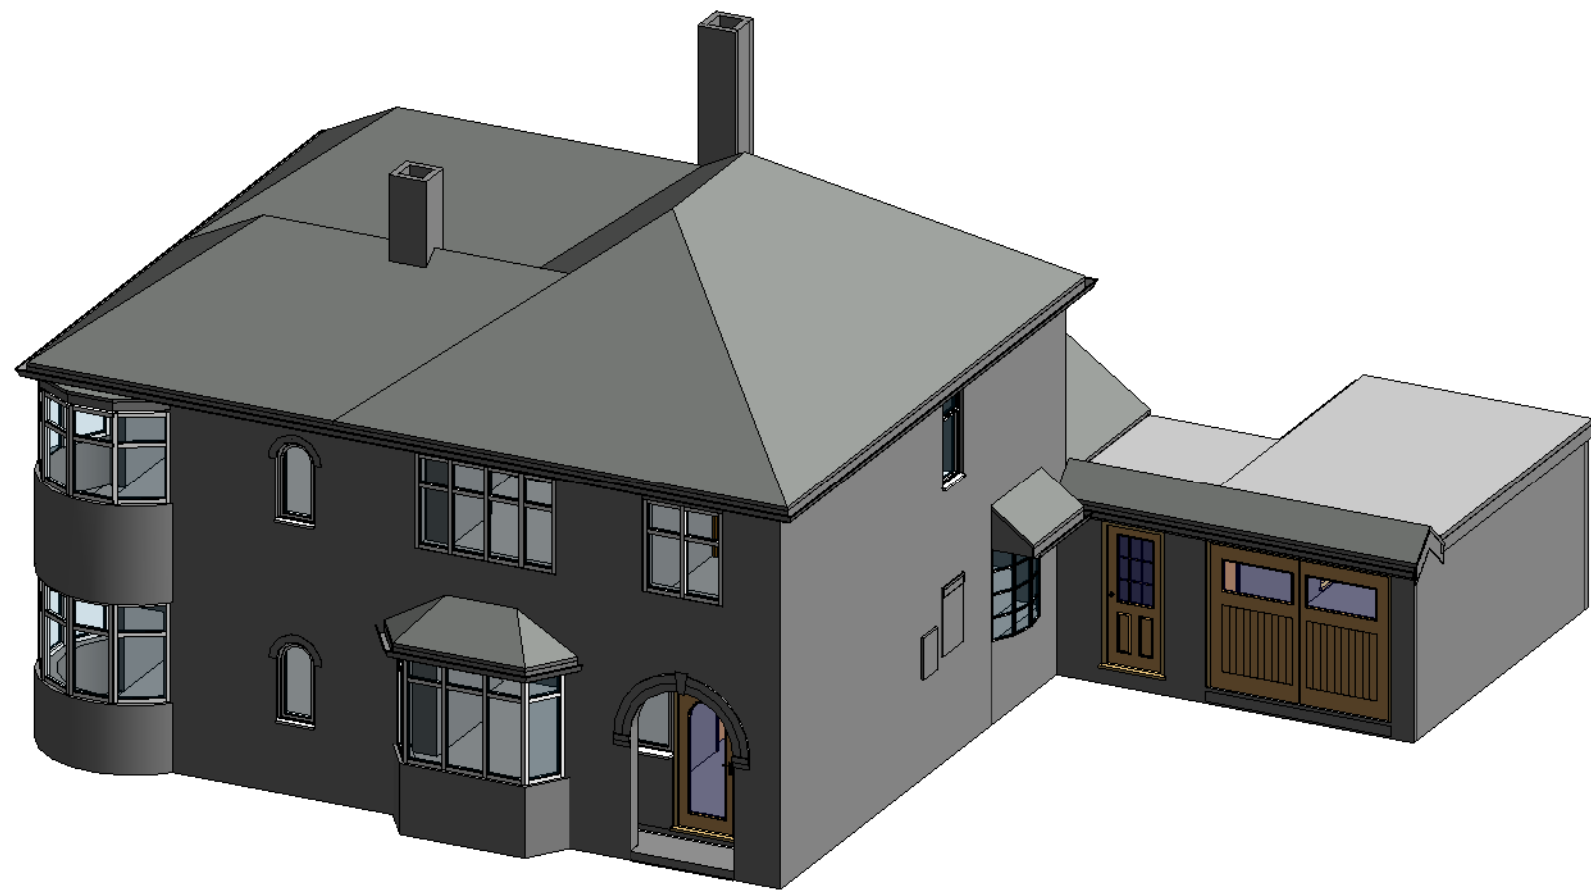

5 3D Front Elevation as Existing  
SCALE



6 3D Rear Elevation as Existing  
SCALE

| No. | Date | By | Revision |
|-----|------|----|----------|
|-----|------|----|----------|

|                |  |  |  |
|----------------|--|--|--|
| Drawing status |  |  |  |
|----------------|--|--|--|

|    |  |  |  |
|----|--|--|--|
| S4 |  |  |  |
|----|--|--|--|

|        |  |  |  |
|--------|--|--|--|
| Client |  |  |  |
|--------|--|--|--|

|       |  |  |  |
|-------|--|--|--|
| Byatt |  |  |  |
|-------|--|--|--|

|                  |  |  |  |
|------------------|--|--|--|
| Project/Location |  |  |  |
|------------------|--|--|--|

|                       |  |  |  |
|-----------------------|--|--|--|
| 297 Draycott Old Road |  |  |  |
| Draycott              |  |  |  |
| Stoke on Trent        |  |  |  |
| Staffordshire         |  |  |  |
| ST11 9AH              |  |  |  |

|               |  |  |  |
|---------------|--|--|--|
| Drawing title |  |  |  |
|---------------|--|--|--|

|                     |  |  |  |
|---------------------|--|--|--|
| Existing Elevations |  |  |  |
|---------------------|--|--|--|

| Date | Drawn | Checked | Job No. |
|------|-------|---------|---------|
|------|-------|---------|---------|

|          |    |   |  |
|----------|----|---|--|
| 02/07/24 | AD | - |  |
|----------|----|---|--|

|       |  |  |  |
|-------|--|--|--|
| Scale |  |  |  |
|-------|--|--|--|

|             |  |  |  |
|-------------|--|--|--|
| 1 : 100 @A1 |  |  |  |
|-------------|--|--|--|

|                |  |  |  |
|----------------|--|--|--|
| Drawing number |  |  |  |
|----------------|--|--|--|

|                           |  |  |  |
|---------------------------|--|--|--|
| 1019-DRBS-01-ZZ-DR-A-0401 |  |  |  |
|---------------------------|--|--|--|

| Revision |
|----------|
|----------|

|  |
|--|
|  |
|--|

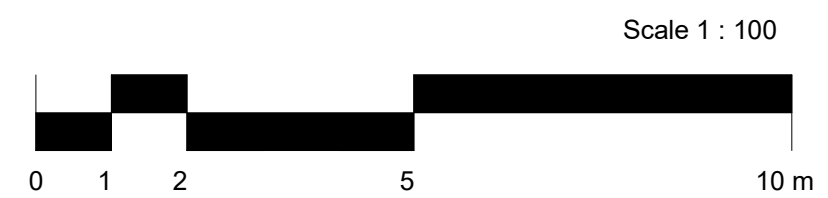

0401