

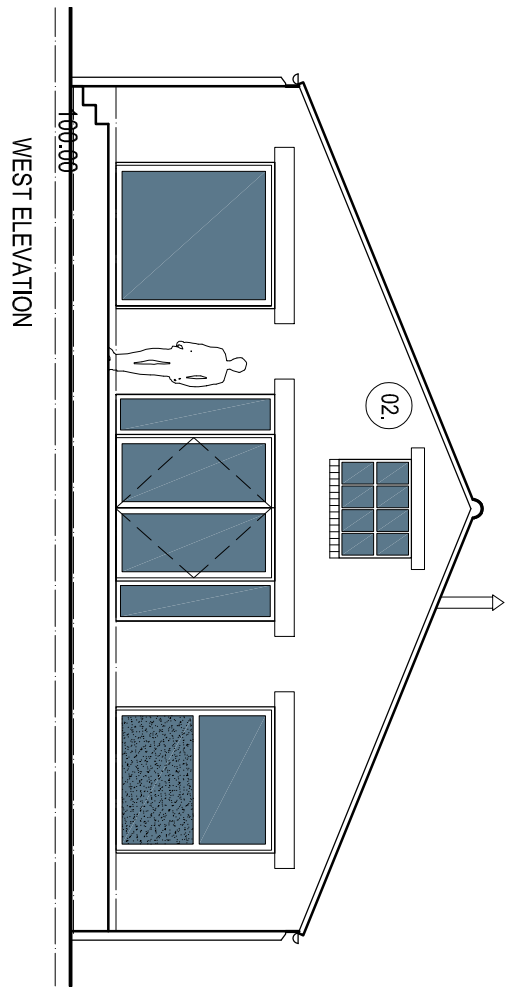
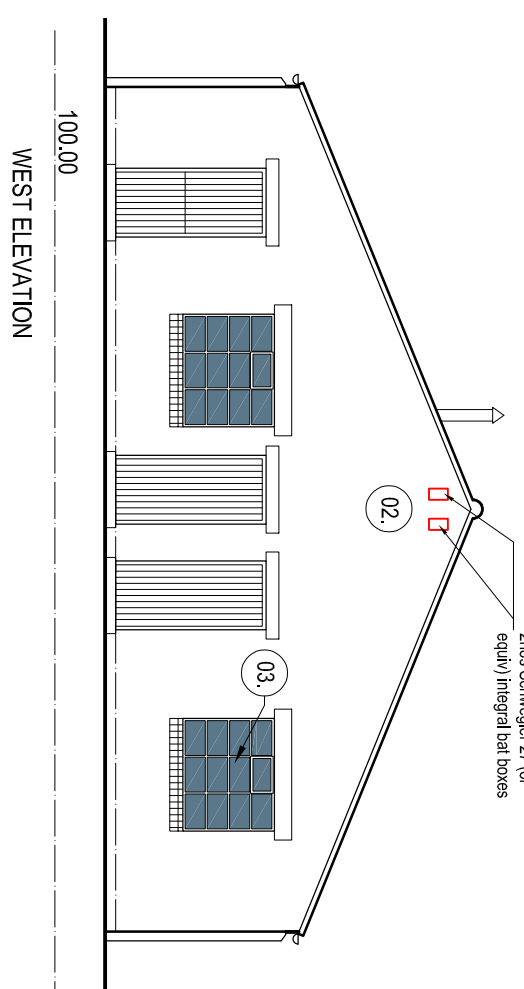
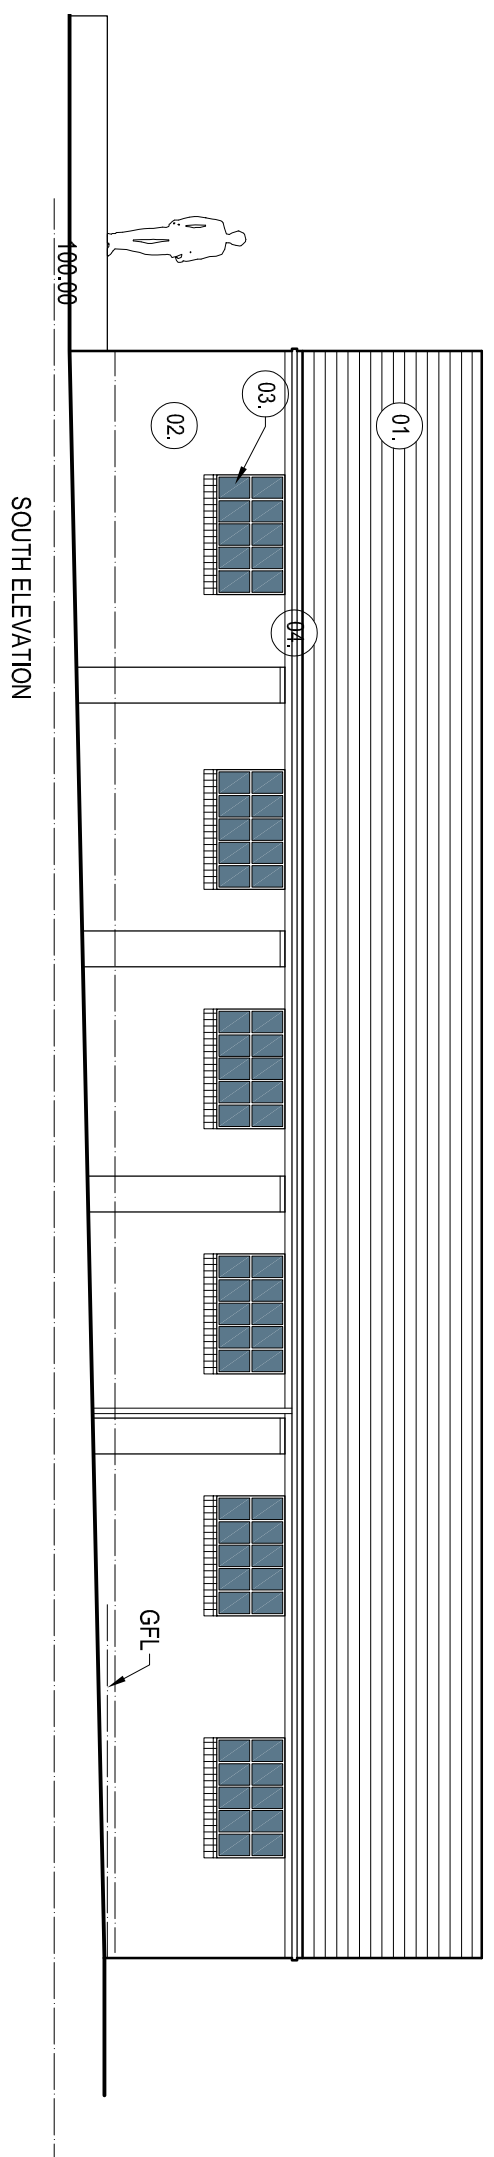


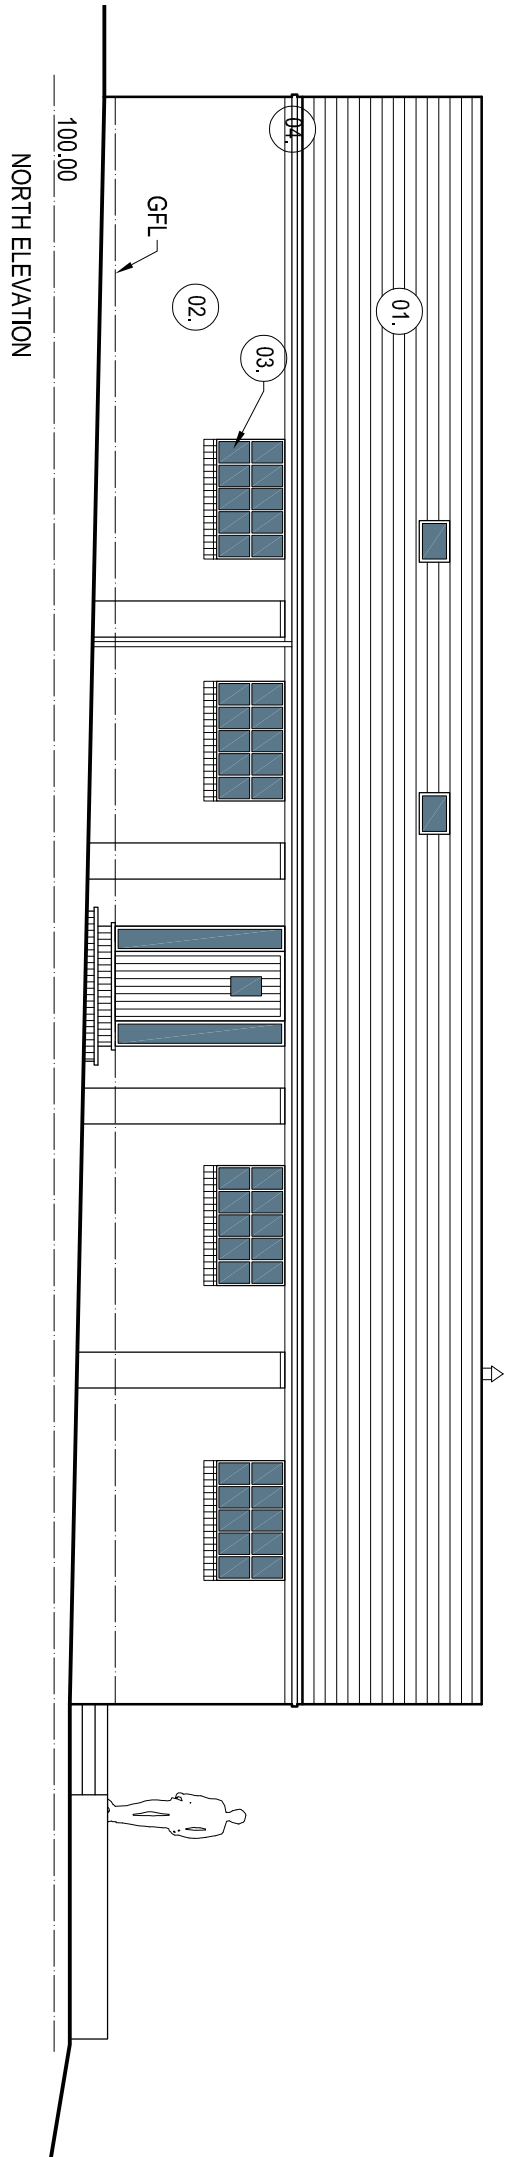

proposed siting of temporary static caravan: to be removed prior to occupation of development
handstanding retained to provide additional parking within domestic curtilage

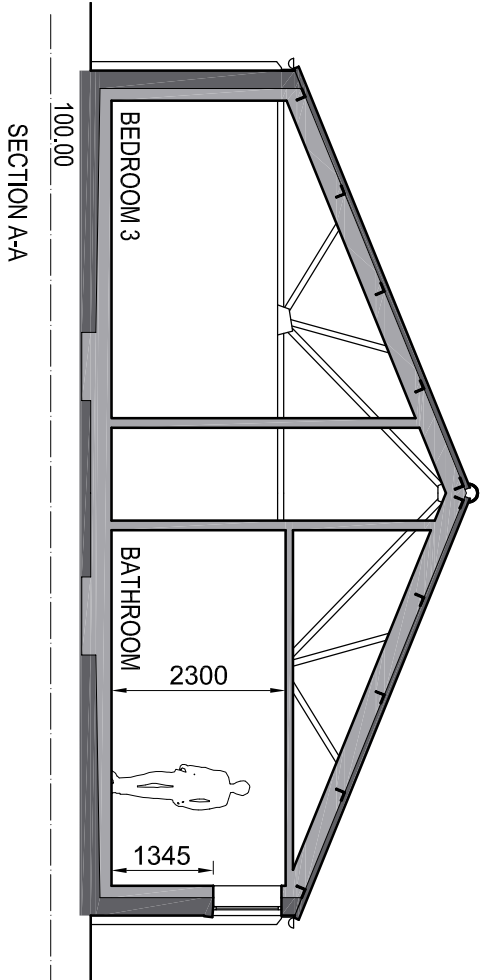

- MATERIALS KEY**
- 01. Marley Ashmore Grey tile
 - 02. red facing brick
 - 03. metal framed style windows with double glazed units
 - 04. black plastic rainwater goods against timber fascia
 - 05. timber door and frame

Revisions		
A	Minor revisions	30.07.24
B	General revisions	17.09.24
B	Bat boxes Added	25.11.24

Job	Cloud Park Farm Barn, Dial Lane, Congleton		
Title	Floor Plan, Sections and Elevations as Proposed		
date	07.05.24	scale	1/100 @ A2
drawn by	RA	checked by	C