




Existing & Proposed: South Elevation - Scale 1:50

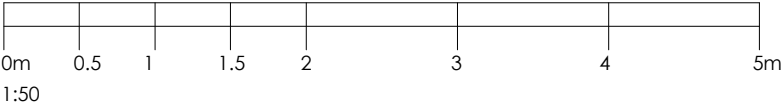

Rev	Amendment	Date
Contractor must verify all dimensions on site before commencing any work		
Project		
Hollington House Hollington ST10 4HH		
Title		
South Elevation, Existing & Proposed - Area for rebuilding highlighted for identification		
Scale: 1:50 - [Printed A3]		
Date: October 2024		
Drawing Number		
Simpson-100		