



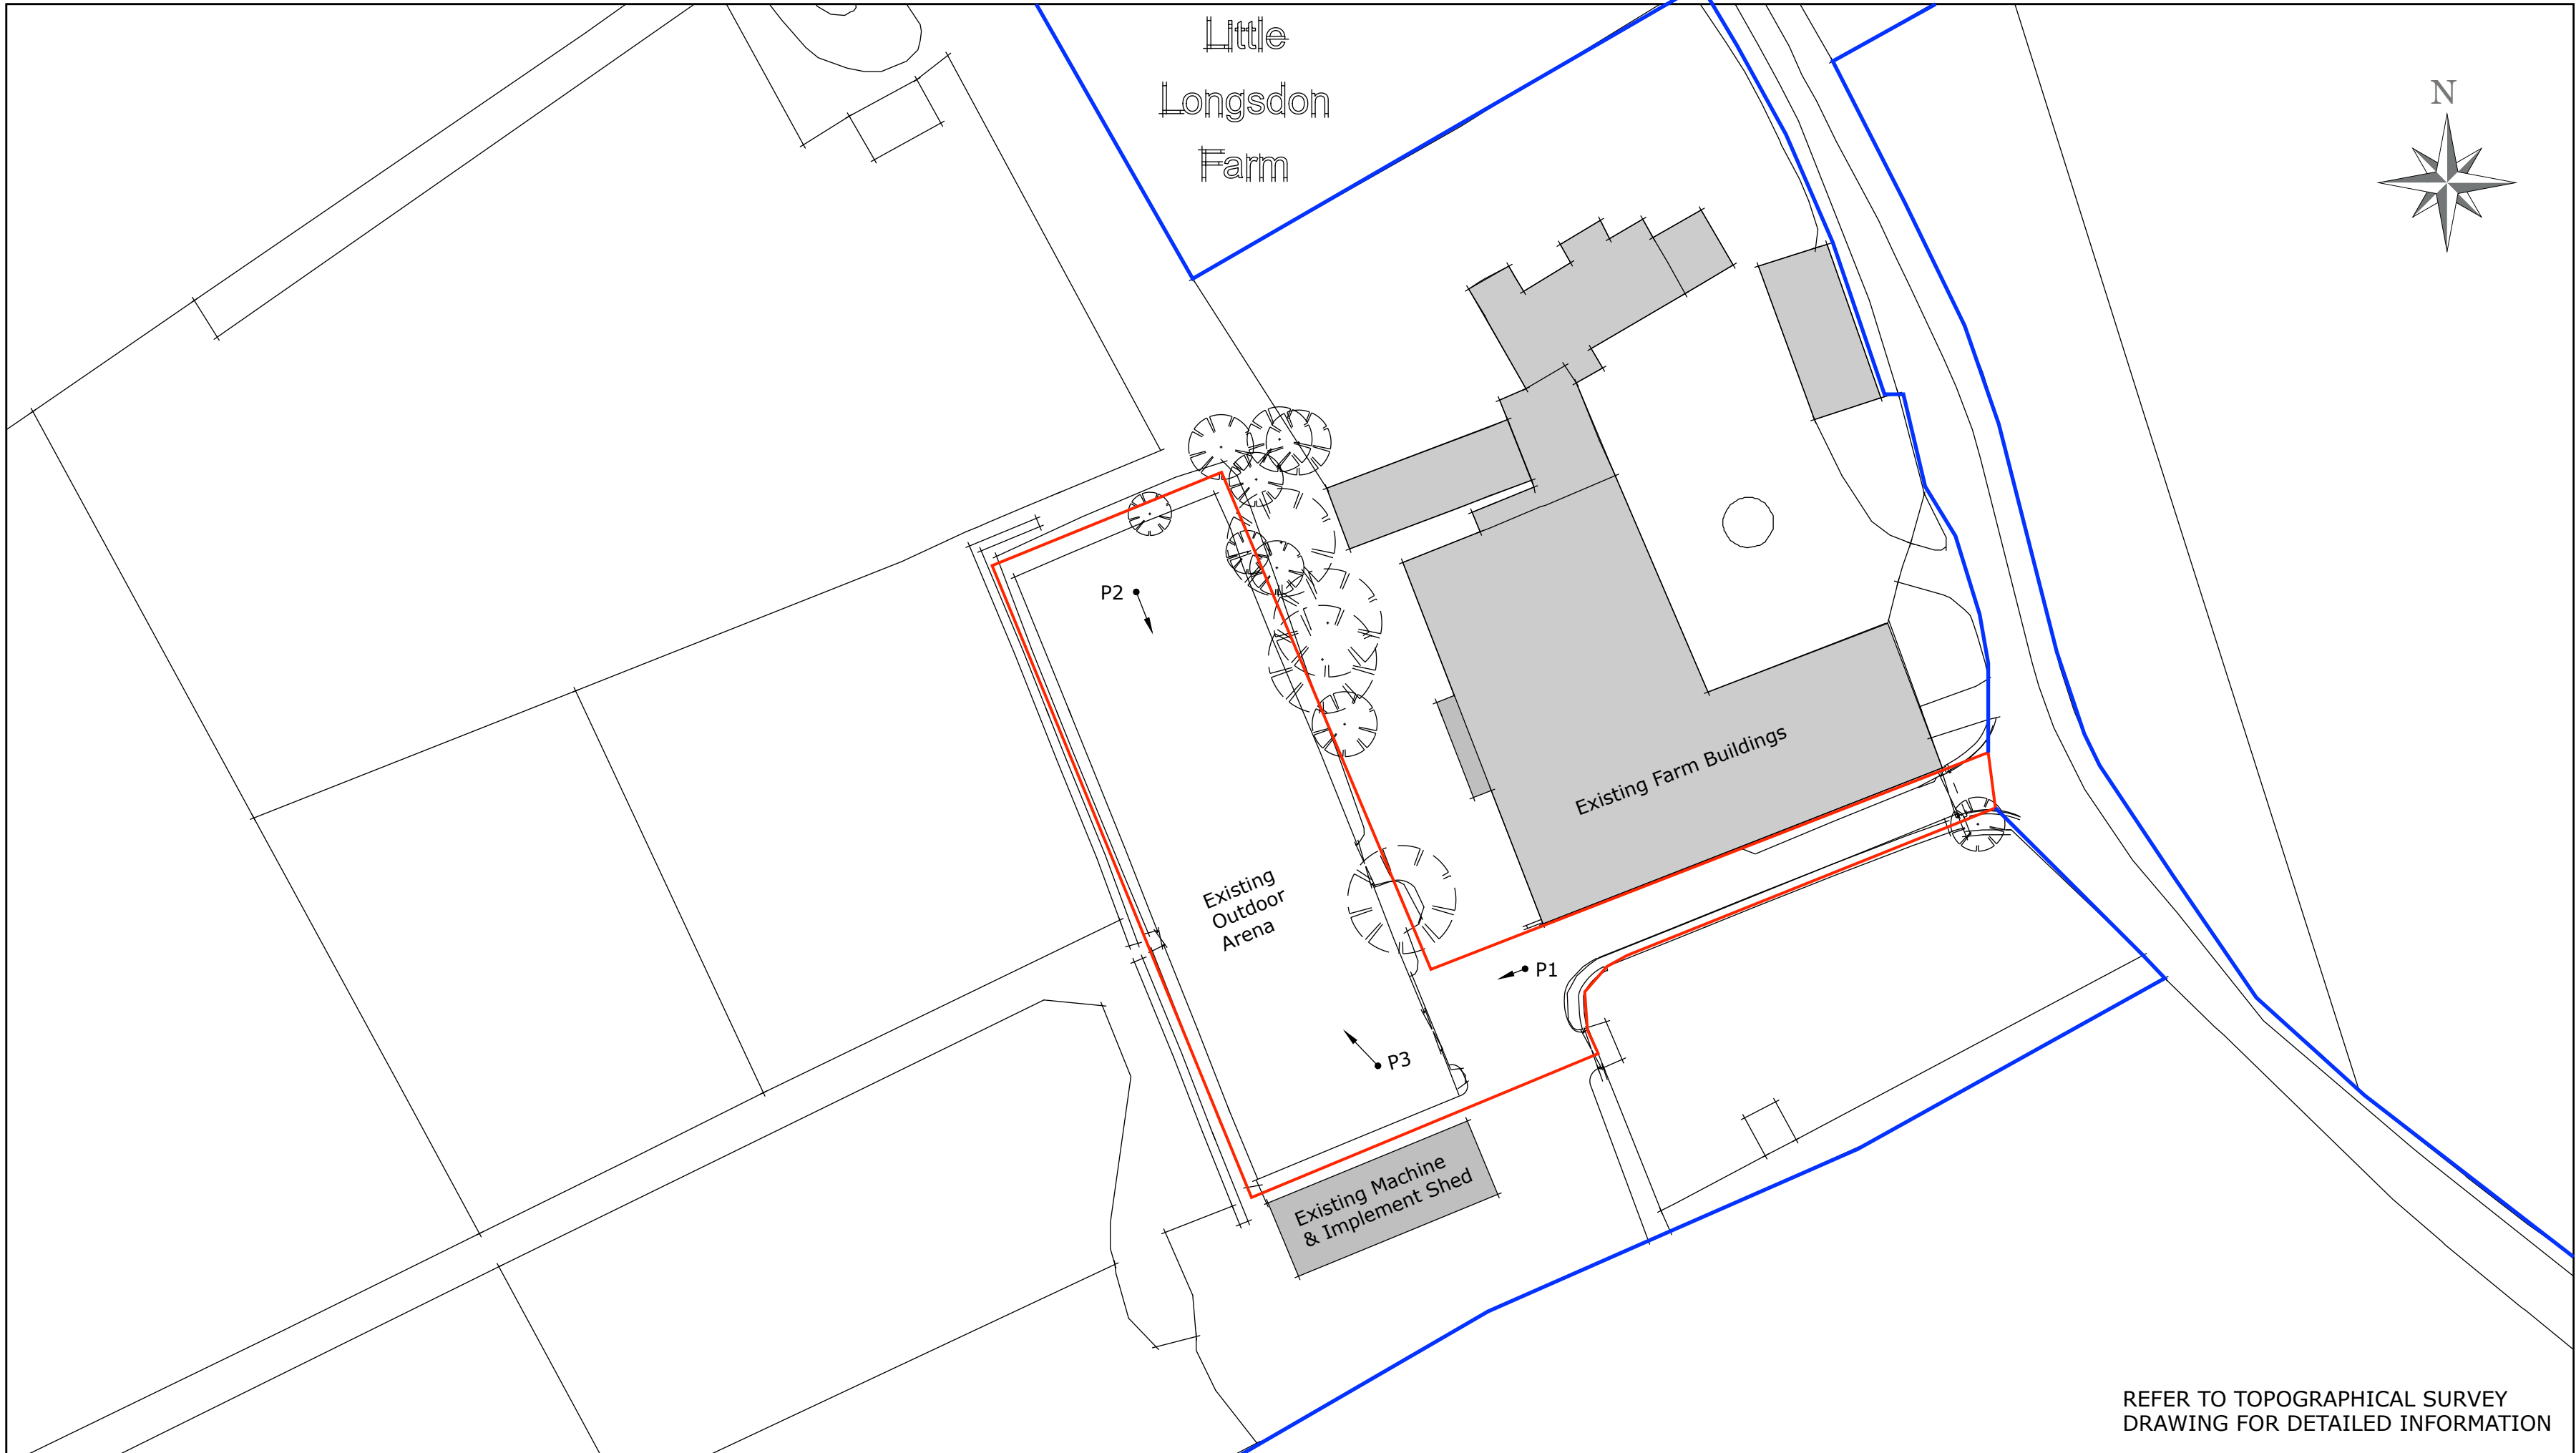

LITTLE LONGSDON FARM, CITY LANE, LONGSDON, STOKE-ON-TRENT, ST9 9QU
Supplied by: www.ukmapcentre.com
Serial No: 276432
Centre Coordinates: 396065 355326
Production Date: 06/12/2023 09:12:59

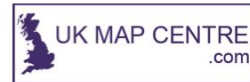

© Crown copyright and database rights 2023 Ordnance Survey 100048957. The representation of road, track or path is no evidence of a boundary or right of way. The representation of features as lines is no evidence of a property boundary.



0m 1cm = 12.5m 62.5m
Scale 1:1250

LOCATION PLAN 1:1250



PHOTO P1



PHOTO P2



PHOTO P3

© Philip Kelsall Associates
The use of these plans and specifications is restricted to the original use for which they were prepared. Re-use, reproduction or publication by any method in whole or in part is prohibited, unless authorised by Philip Kelsall Associates. Ownership of the design, plans and specifications is solely with Philip Kelsall Associates.

Rev.	Date	Remark
A	10-12-2024	Photos, trees and annotation added

Site Address
Little Longsdon Farm
City Lane, Longsdon,
Stoke-On-Trent ST9 9QU

Project
Proposed Covered Arena

Scale : As Denoted @ A1 Paper

Drawing No. LLF_SR_01_A

Drawing Title : Location & Site Plans

Issue : PLANNING



47 Rockside Mow Cop ST7 4PG
Tel. 07889364105
Email phil@philipkelsall.co.uk