




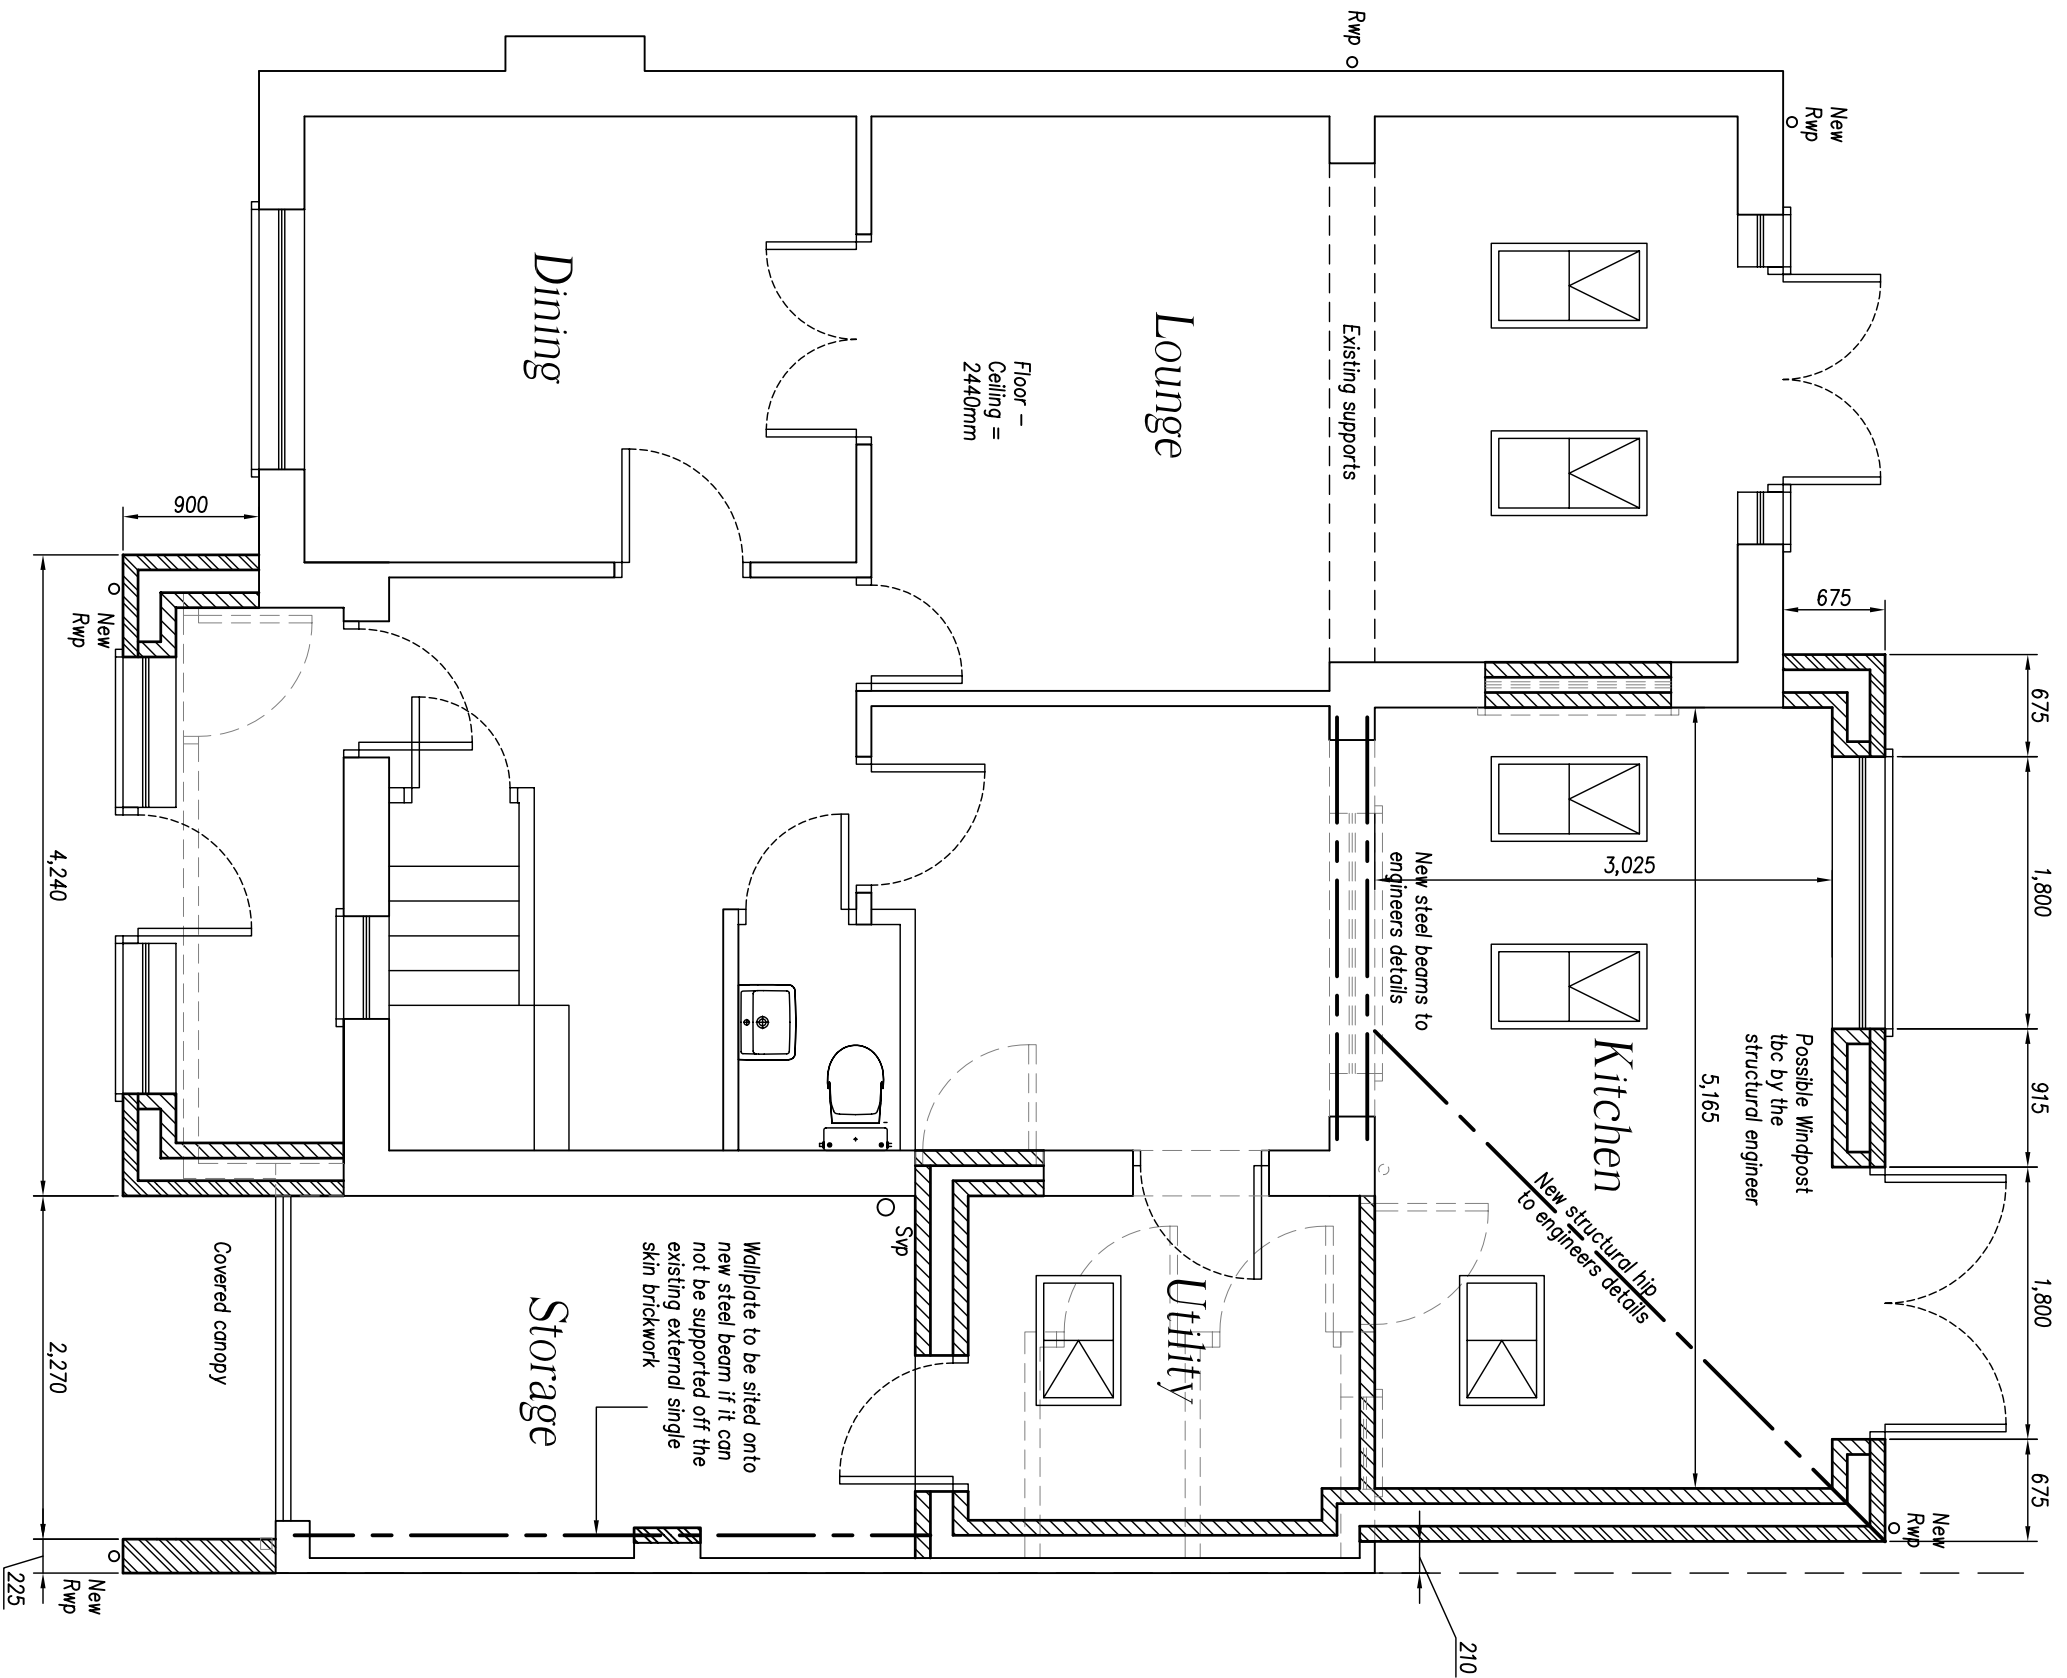


Proposed Ground Floor Plan  
Scale 1:50

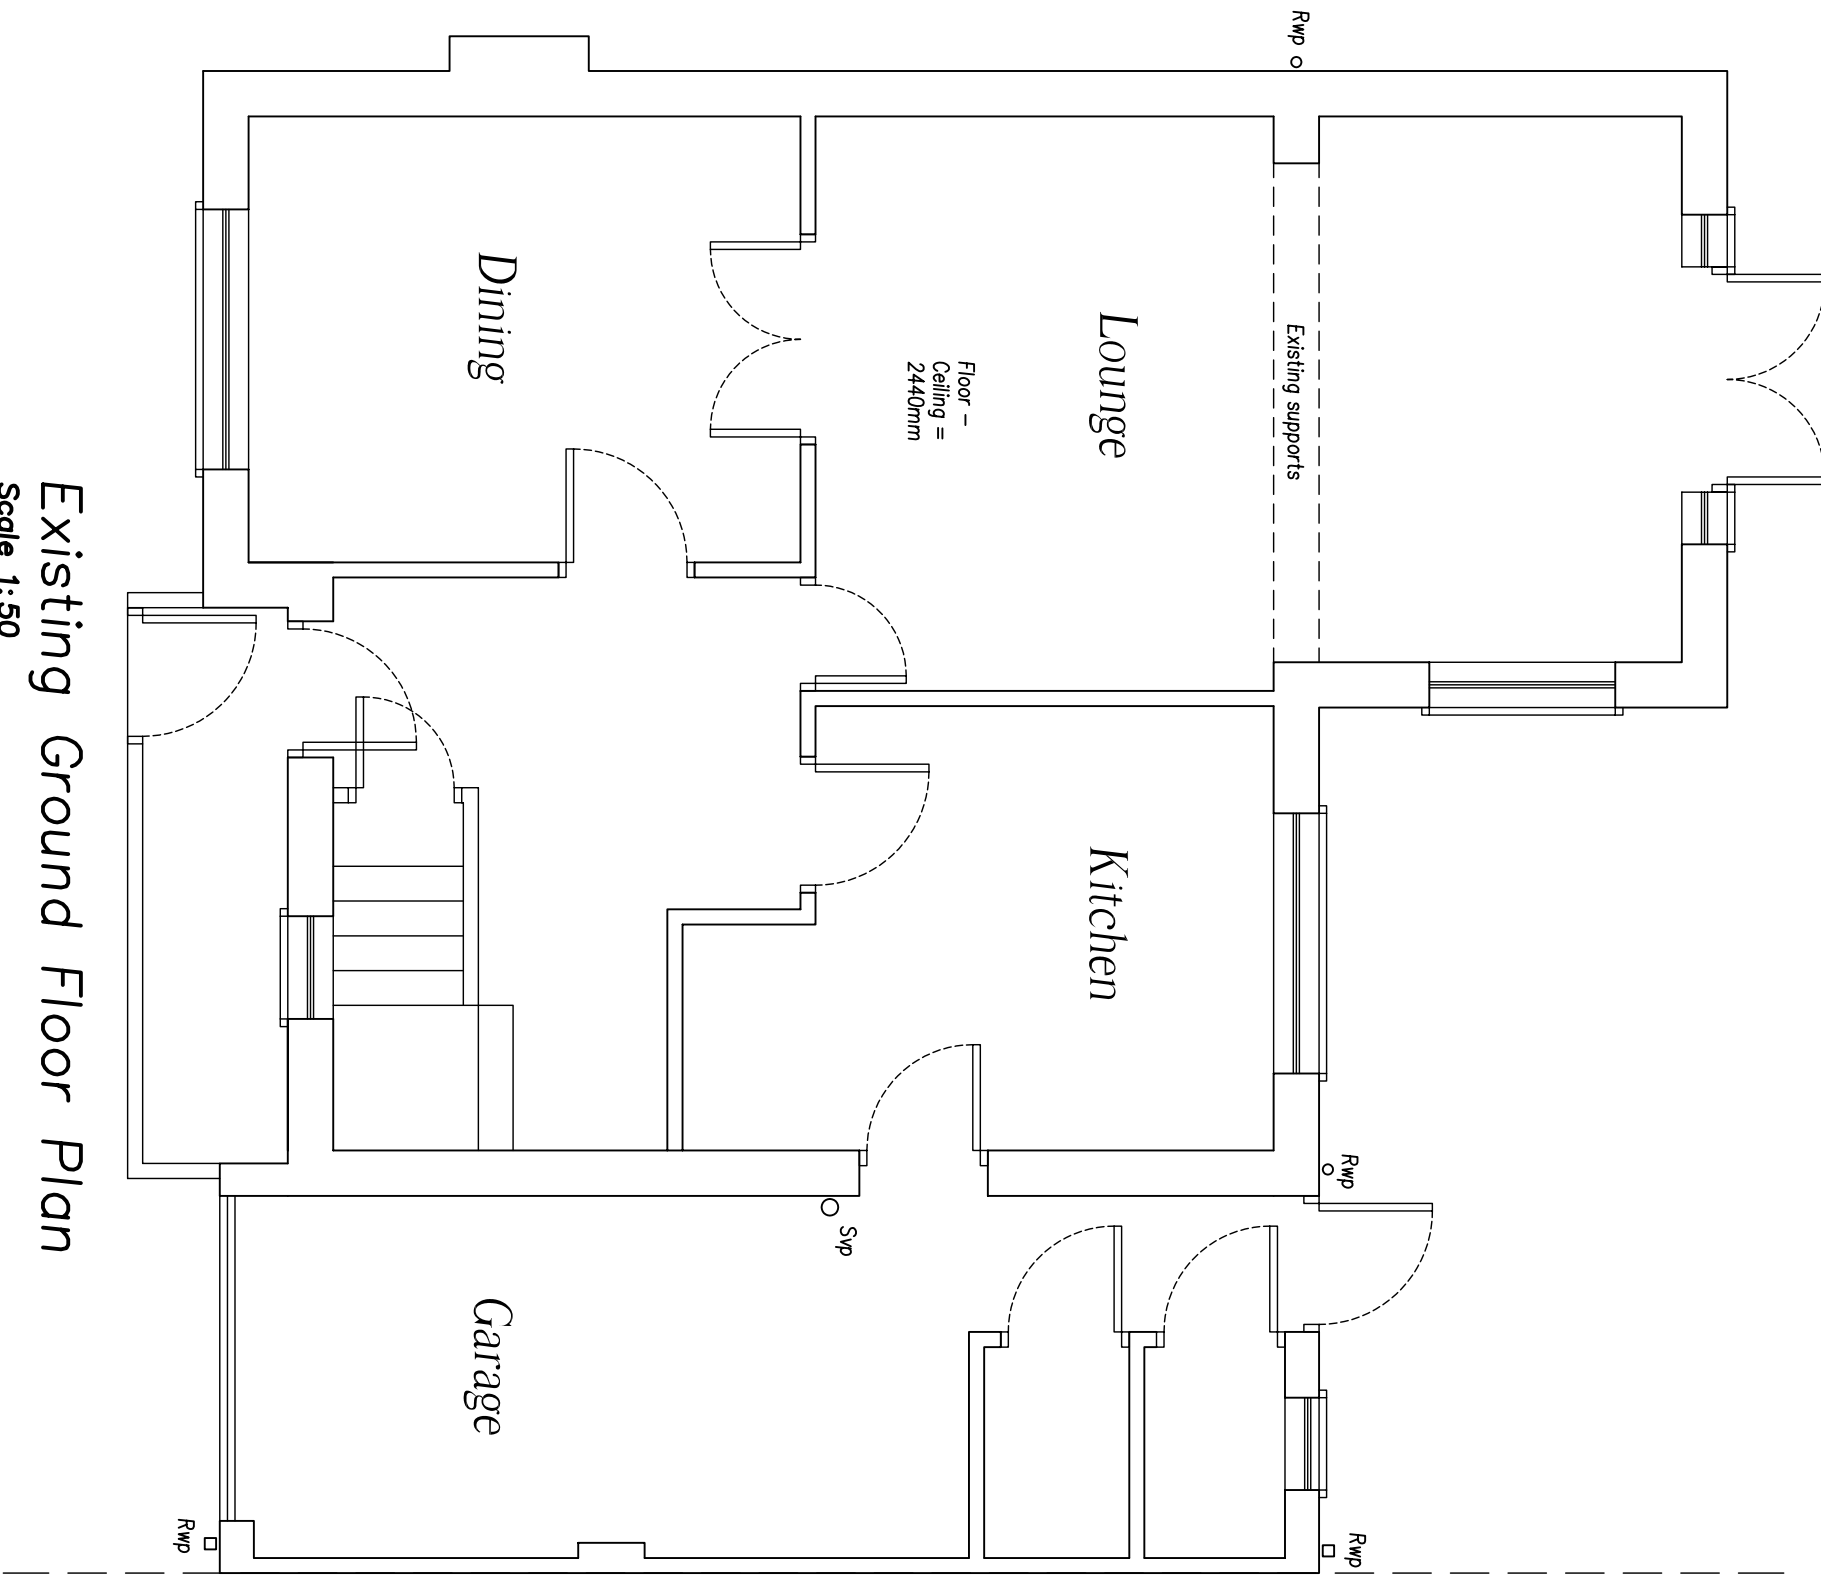


Existing Ground Floor Plan  
Scale 1:50

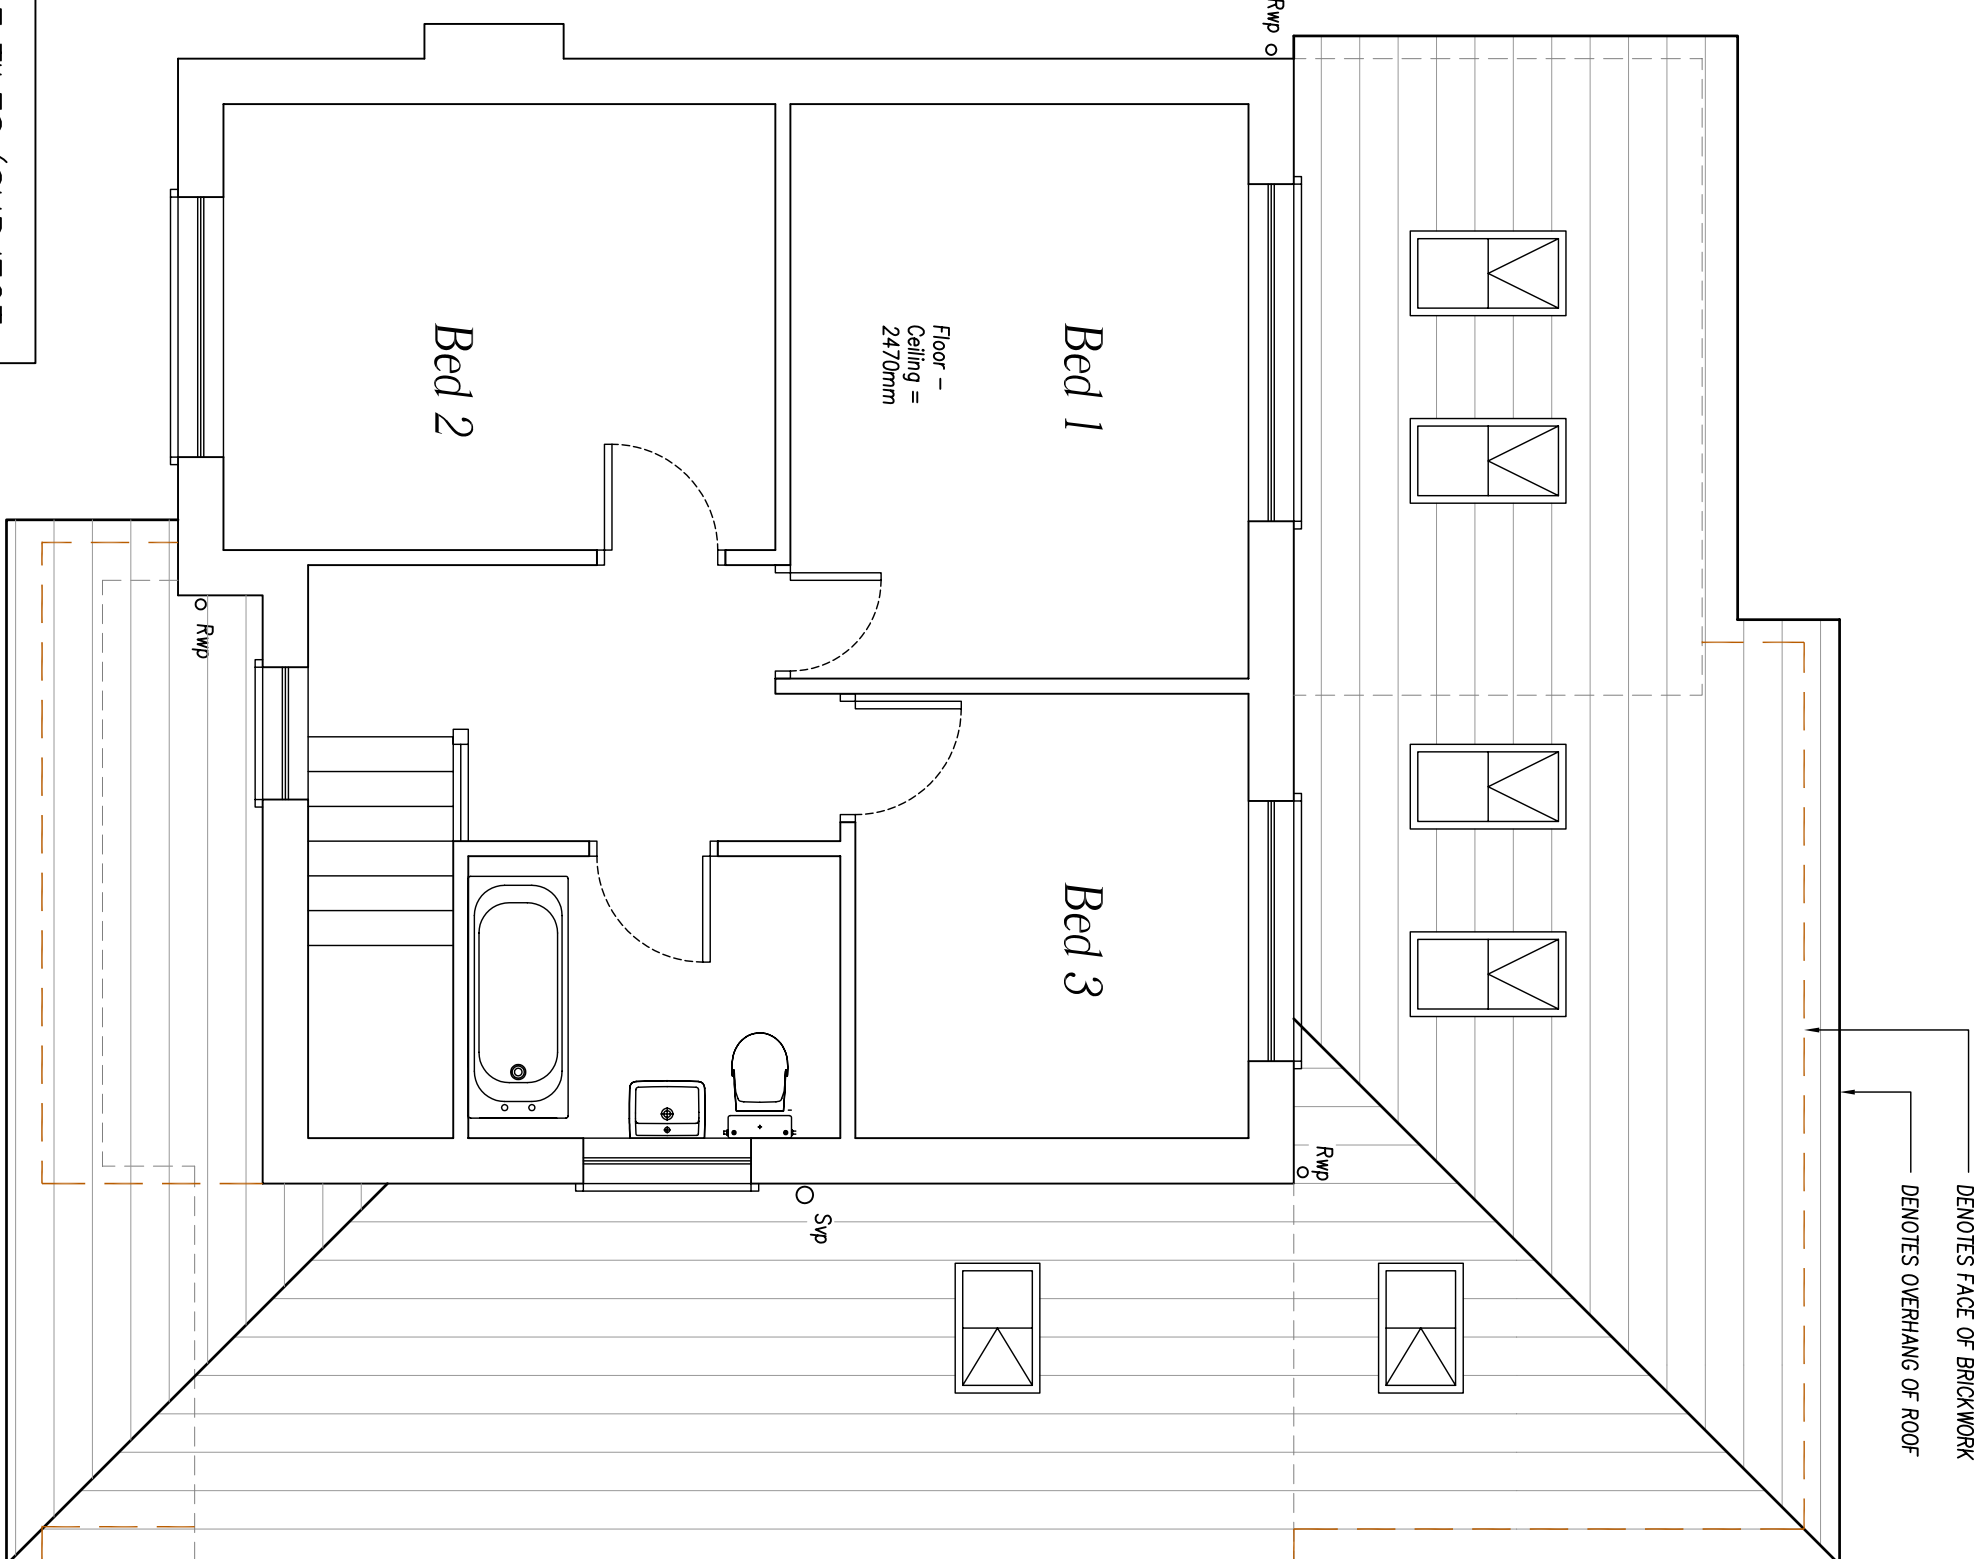

Proposed First Floor Plan  
Scale 1:50

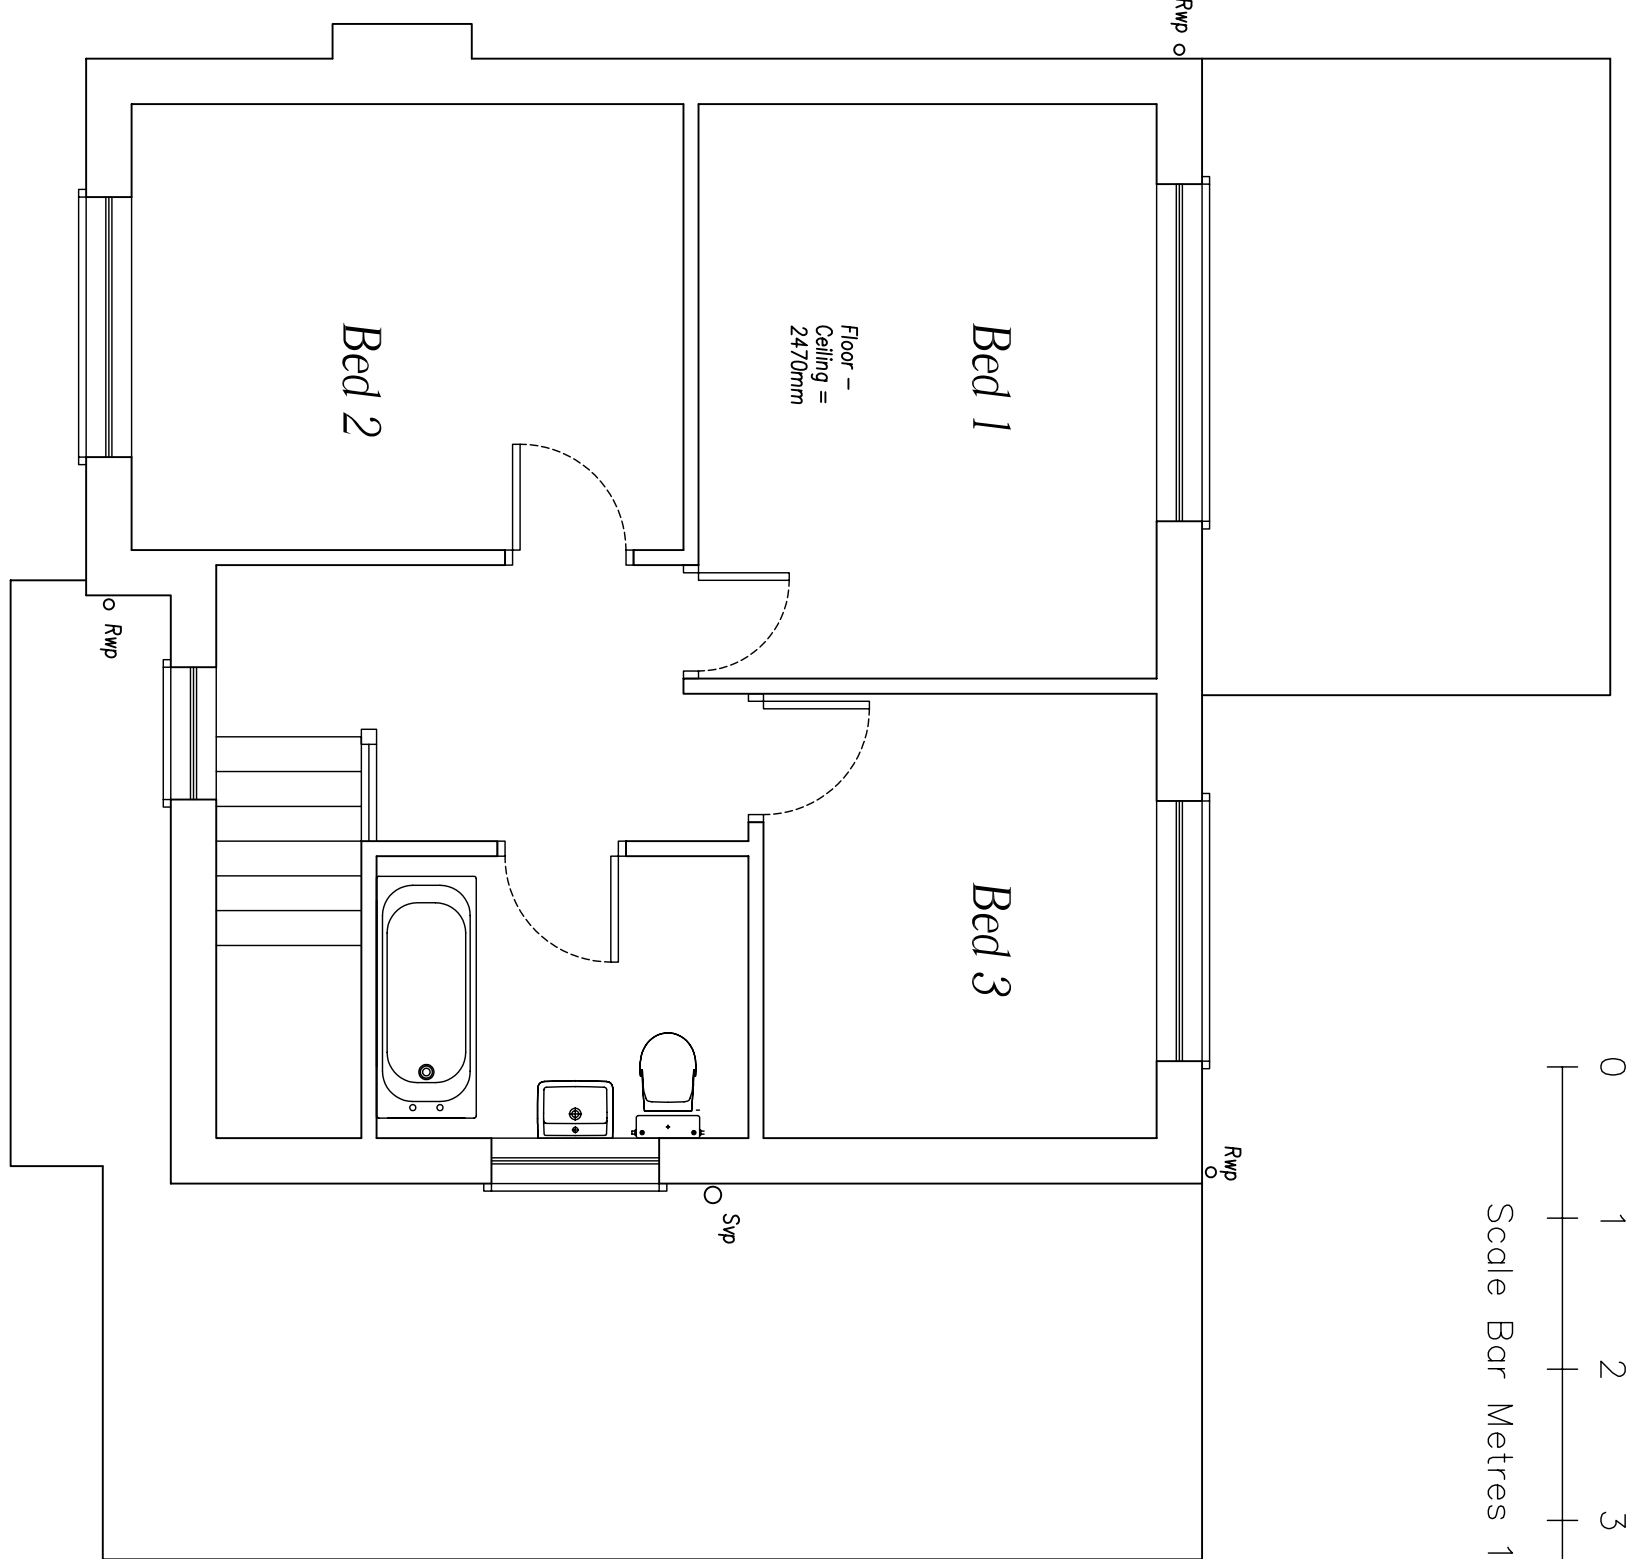

Existing First Floor Plan  
Scale 1:50


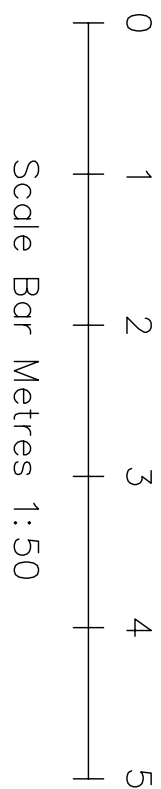


ALL BRICKWORK, ROOF TILES (SUBJECT TO ROOF PITCH AND BUILDING REGULATION CONTROL APPROVAL), WINDOWS, FASCIAS AND SOFFIT BOARDS, AND GUTTERING TO MATCH EXISTING

This drawing is to be read in conjunction with Structural engineers details

All dimensions to be confirmed by an accurate site measure prior to any works commencing on site

The contractor is to check and verify all building and site dimensions, levels and service locations before work commences. Materials and workmanship are to comply with current British standards. 

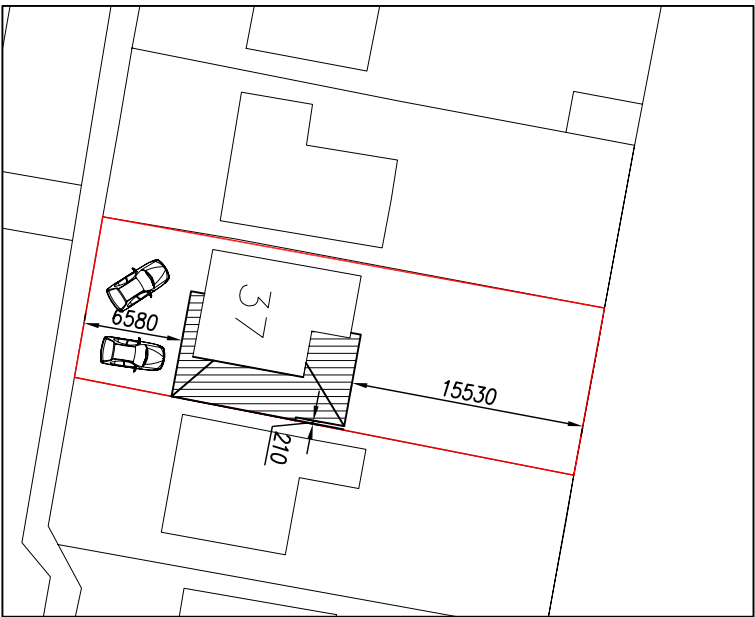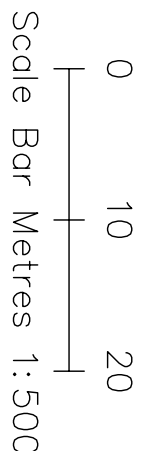


Block Plan 1:500

THIS DRAWING HAS BEEN PREPARED FOR THE PURPOSE OF OBTAINING PLANNING APPROVAL ONLY



Site Plan 1:1250

Ordnance Survey  
OS Sitemap

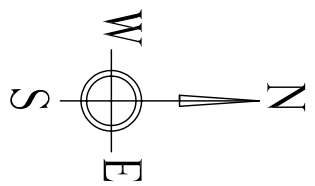

| Revision | Details of Amendments                                  |
|----------|--------------------------------------------------------|
| 001      | Proposed Development                                   |
| 002      | Existing and Proposed Floor Plans, Site and Block Plan |
| 003      | Block Plan 1:500                                       |
| 004      | Site Plan 1:1250                                       |
| 005      | Scale Bar Metres 1:500                                 |
| 006      | Scale Bar Metres 1:1250                                |
| 007      | North arrow                                            |
| 008      | Scale 1:50                                             |
| 009      | Scale 1:1250                                           |
| 010      | Scale 1:500                                            |
| 011      | Scale 1:1250                                           |
| 012      | Scale 1:500                                            |
| 433      | Scale 1:1250                                           |
| 434      | Scale 1:                                               |