


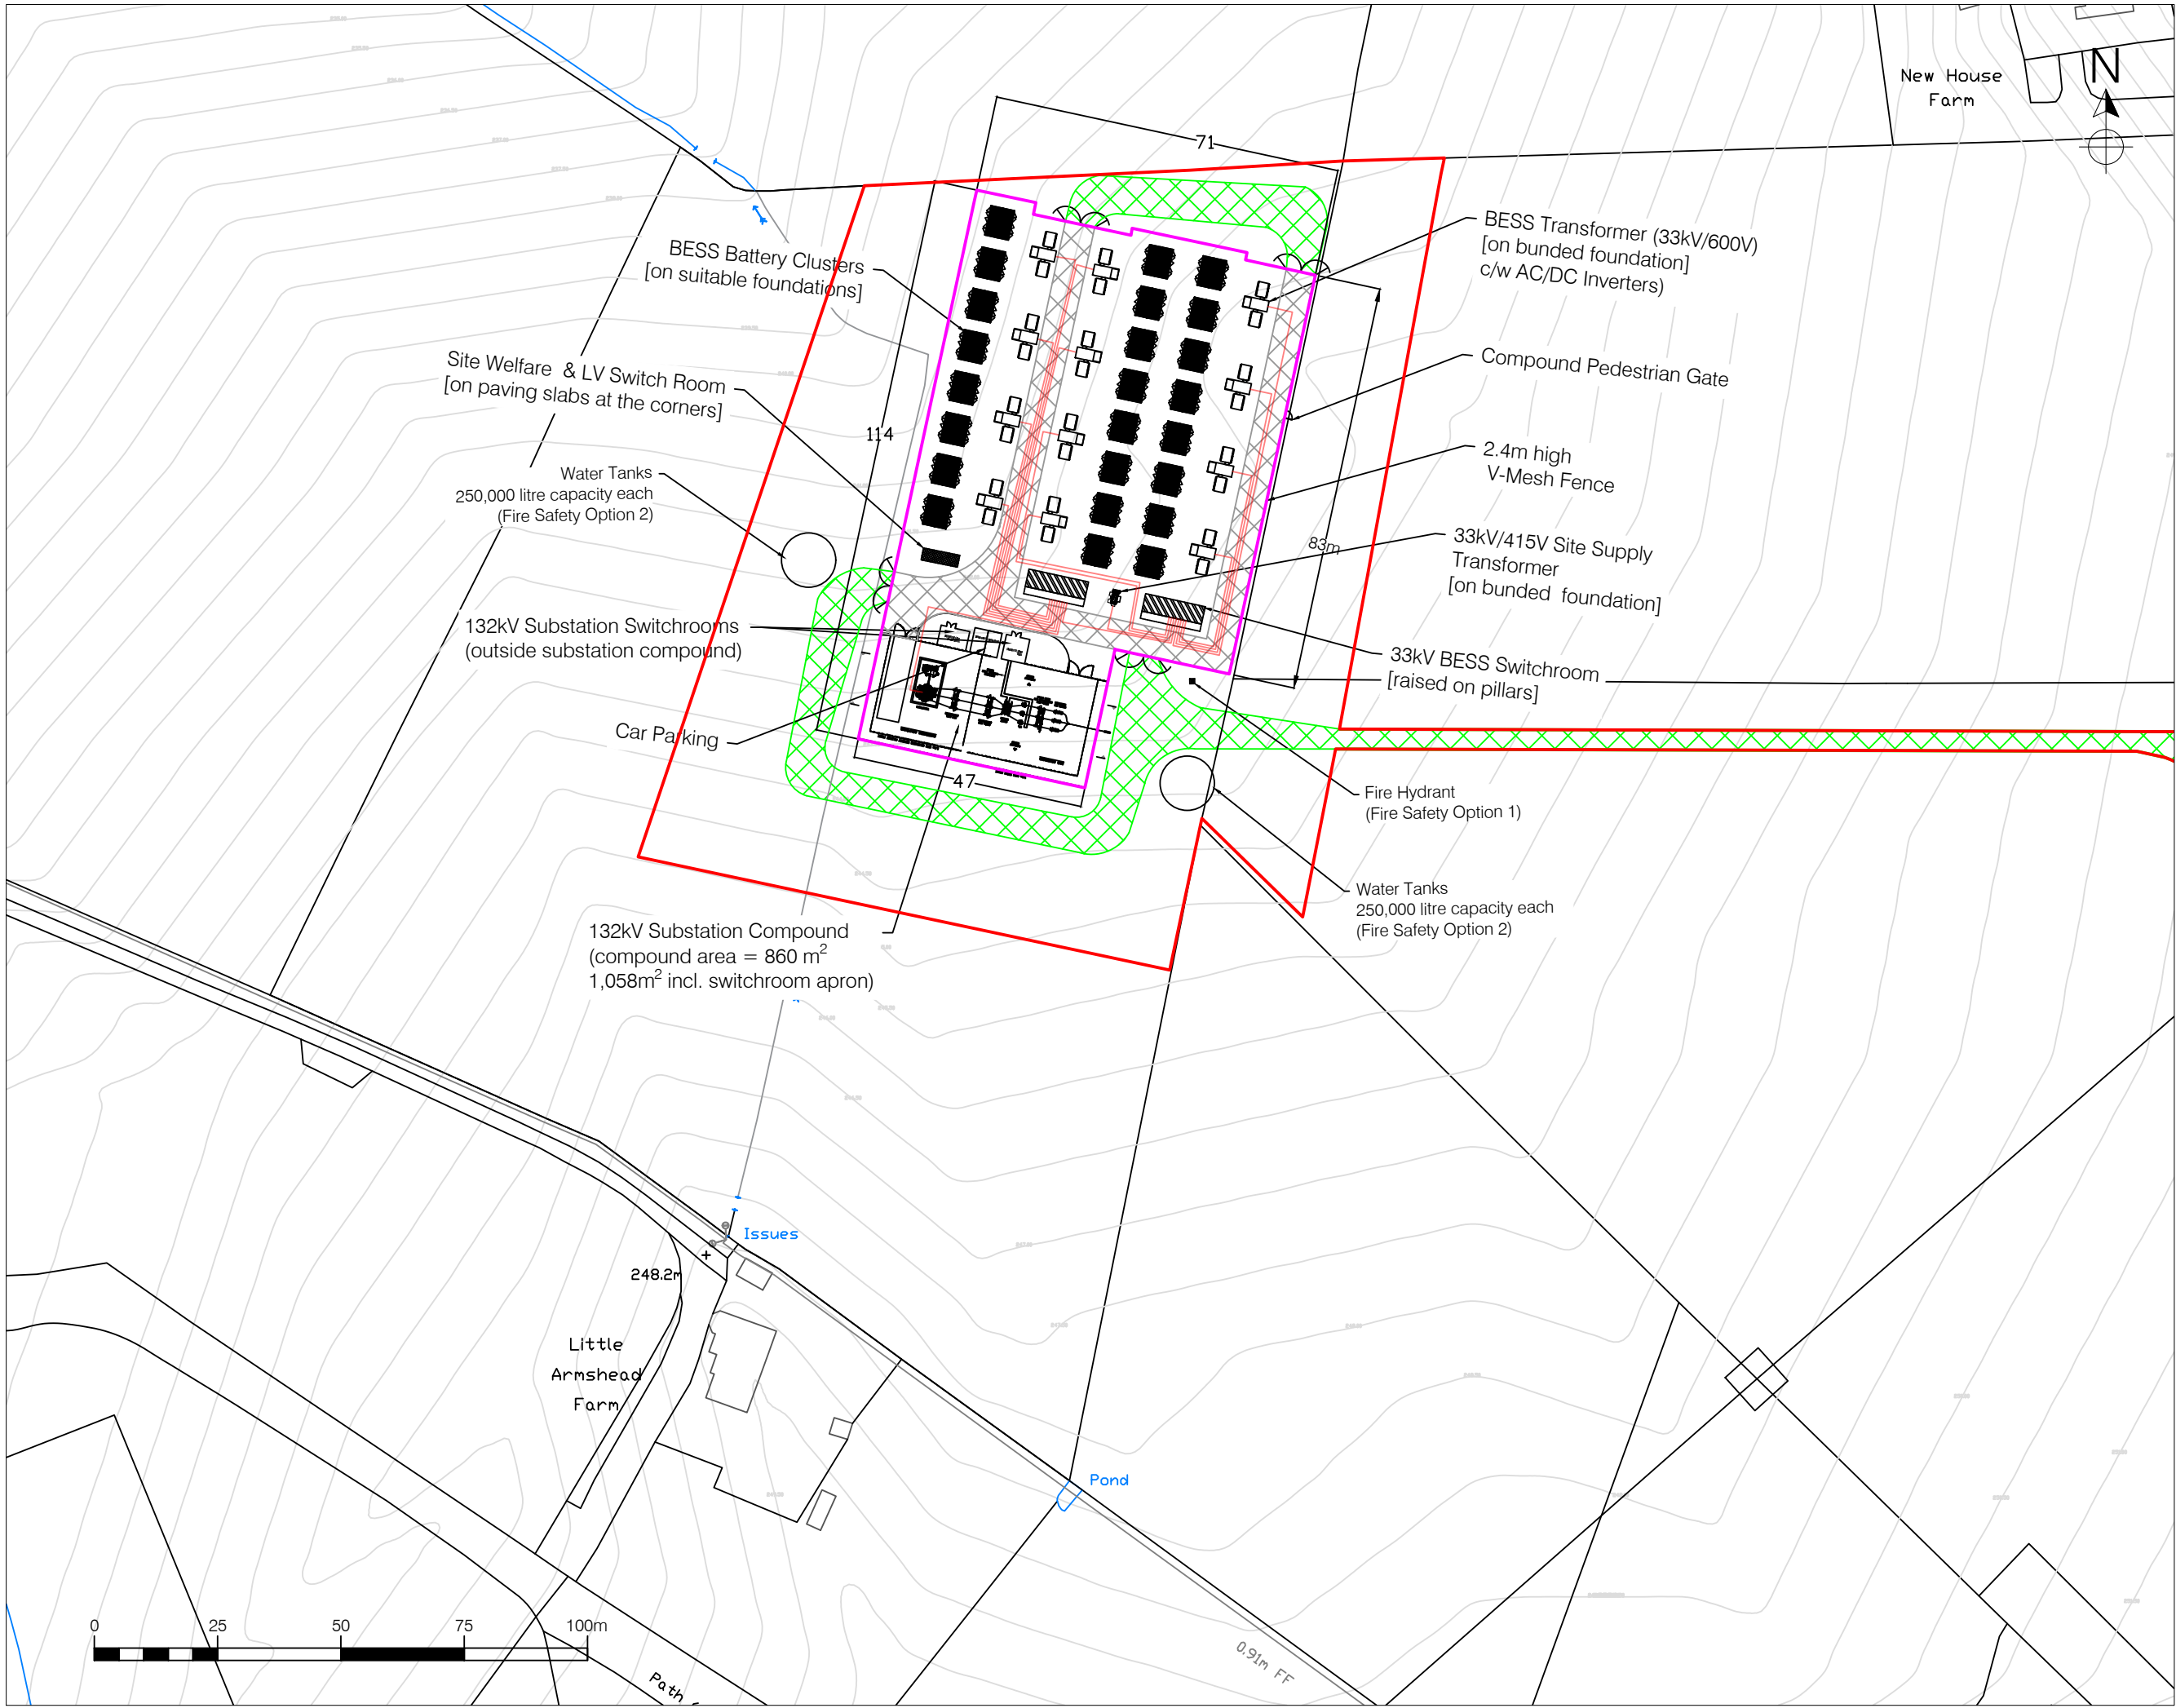

LEGEND

- Planning Boundary (area = 20,282m²)
- Compound Boundary (area = 7,265m²)
- Site access from Bagnall Road (length ~255m)

GIA (Gross Internal Area) = 1,746m²

1	26/09/24	Compound layout changed to accommodate increased battery spacing.
Rev. Suffix	Date	Details

SITE

Land Adjoining New House Farm
Luzlow, Bagnall, Stoke-On-Trent
ST9 9JZ

TITLE

99MW BESS
ES Figure 1.2
Proposed Site Plan
(ref. LZL-BESS-001.5 rev2)

DWG. No. LZL-BESS-001.5	REV 2
----------------------------	----------

SCALE 1:1,250 @ A3	DATE 26/09/24
DRAWN KN	STATUS Planning

ROOT POWER