



North Elevation 'as existing'
1 : 50




East Elevation 'as existing'
1 : 50



South Elevation 'as existing'
1 : 50



West Elevation 'as existing'
1 : 50

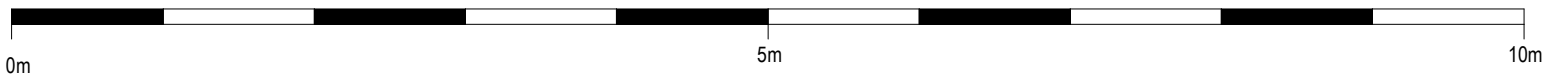

Rev	Date	Drawn	Description					
ctd architects				Clerk Bank House Clerk Bank LEEK Staffordshire ST13 5HE				
Client Mr & Mrs Hankinson				Project Longhurst Farmhouse Longhurst Farm, DIMMINGDALE, ST10 3AS				
Title Elevations 'as existing'				Scale 1 : 50				
				Status PLANNING ISSUE				
				Job No 2340				
				Drawing No AL53				
				Date 20/03/25				
				Rev.				