
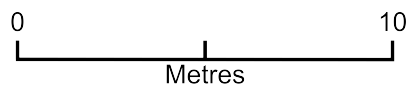


Site Plan - Sidney Drive

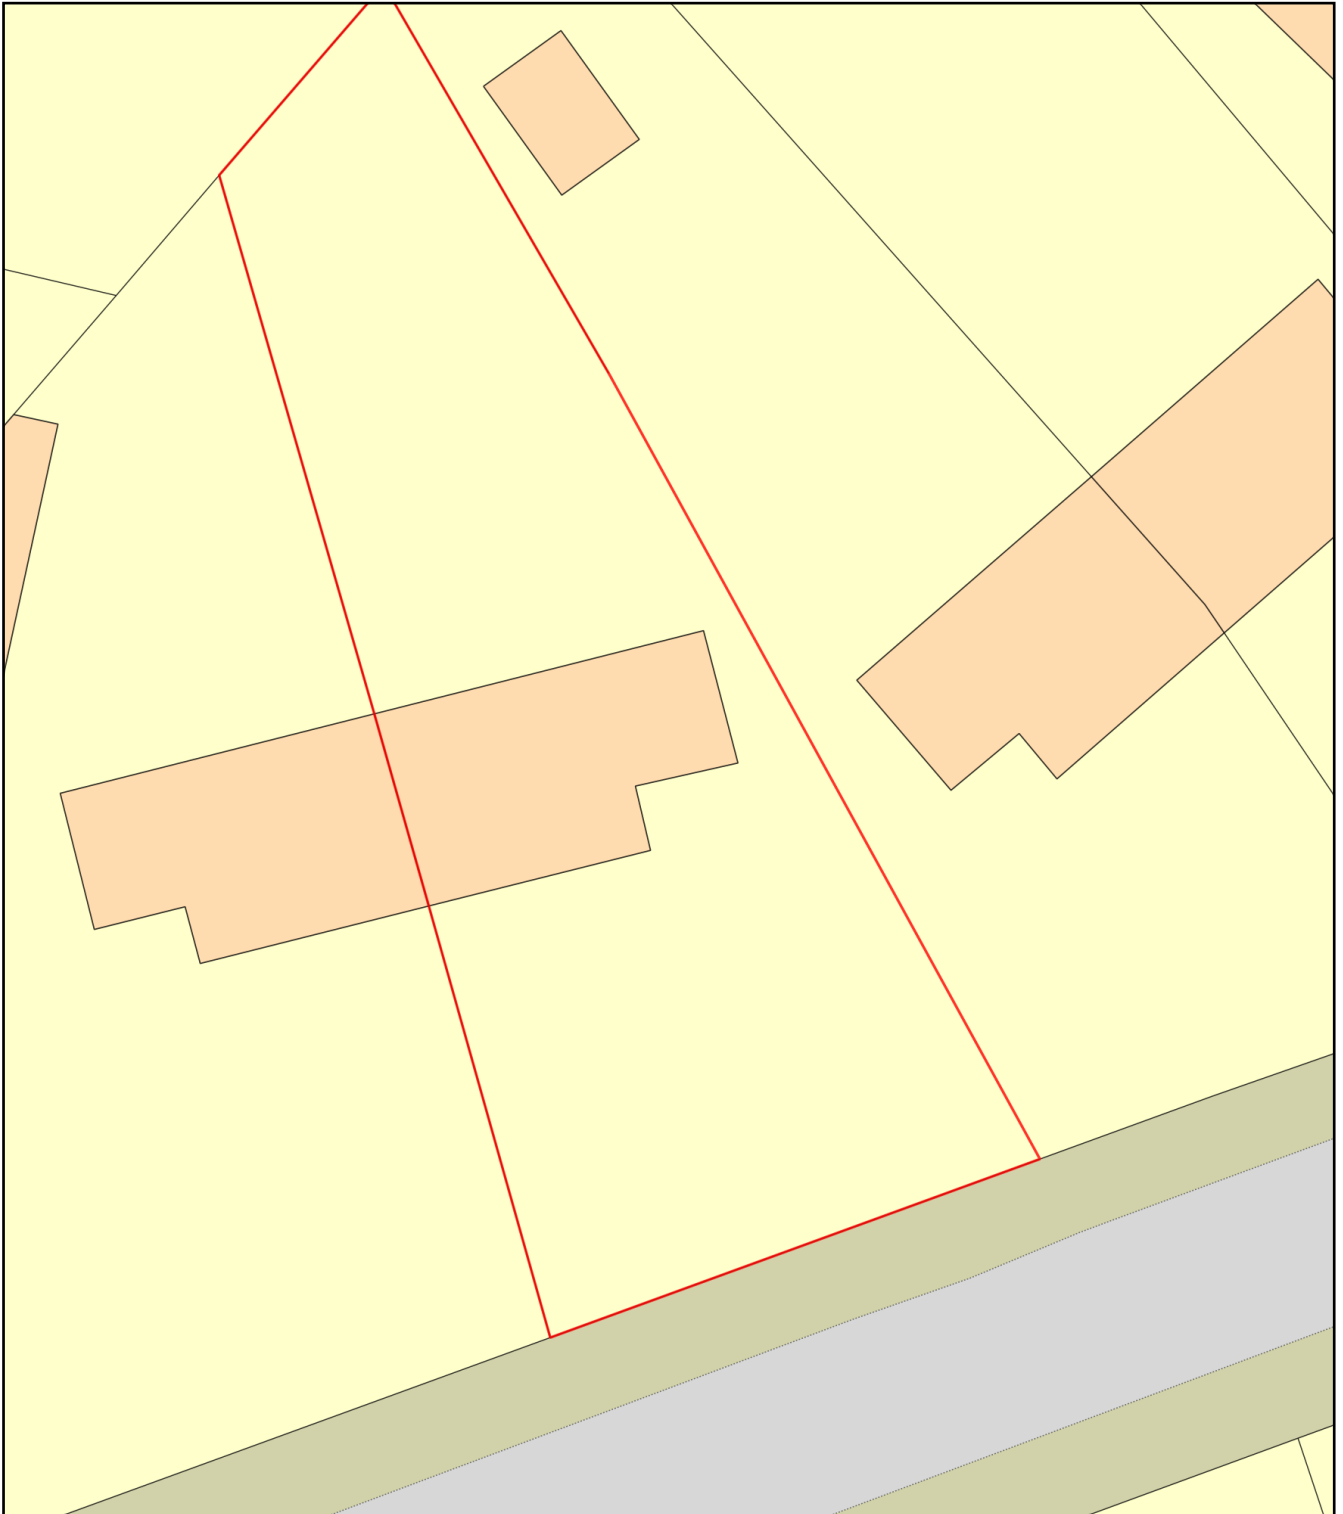

Plan Produced for: Mayer

Date Produced: 25 Mar 2025

Plan Reference Number: TQRQM25084105251102

Scale: 1:200 @ A4