
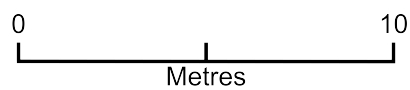


16 Friars Close Site Plan

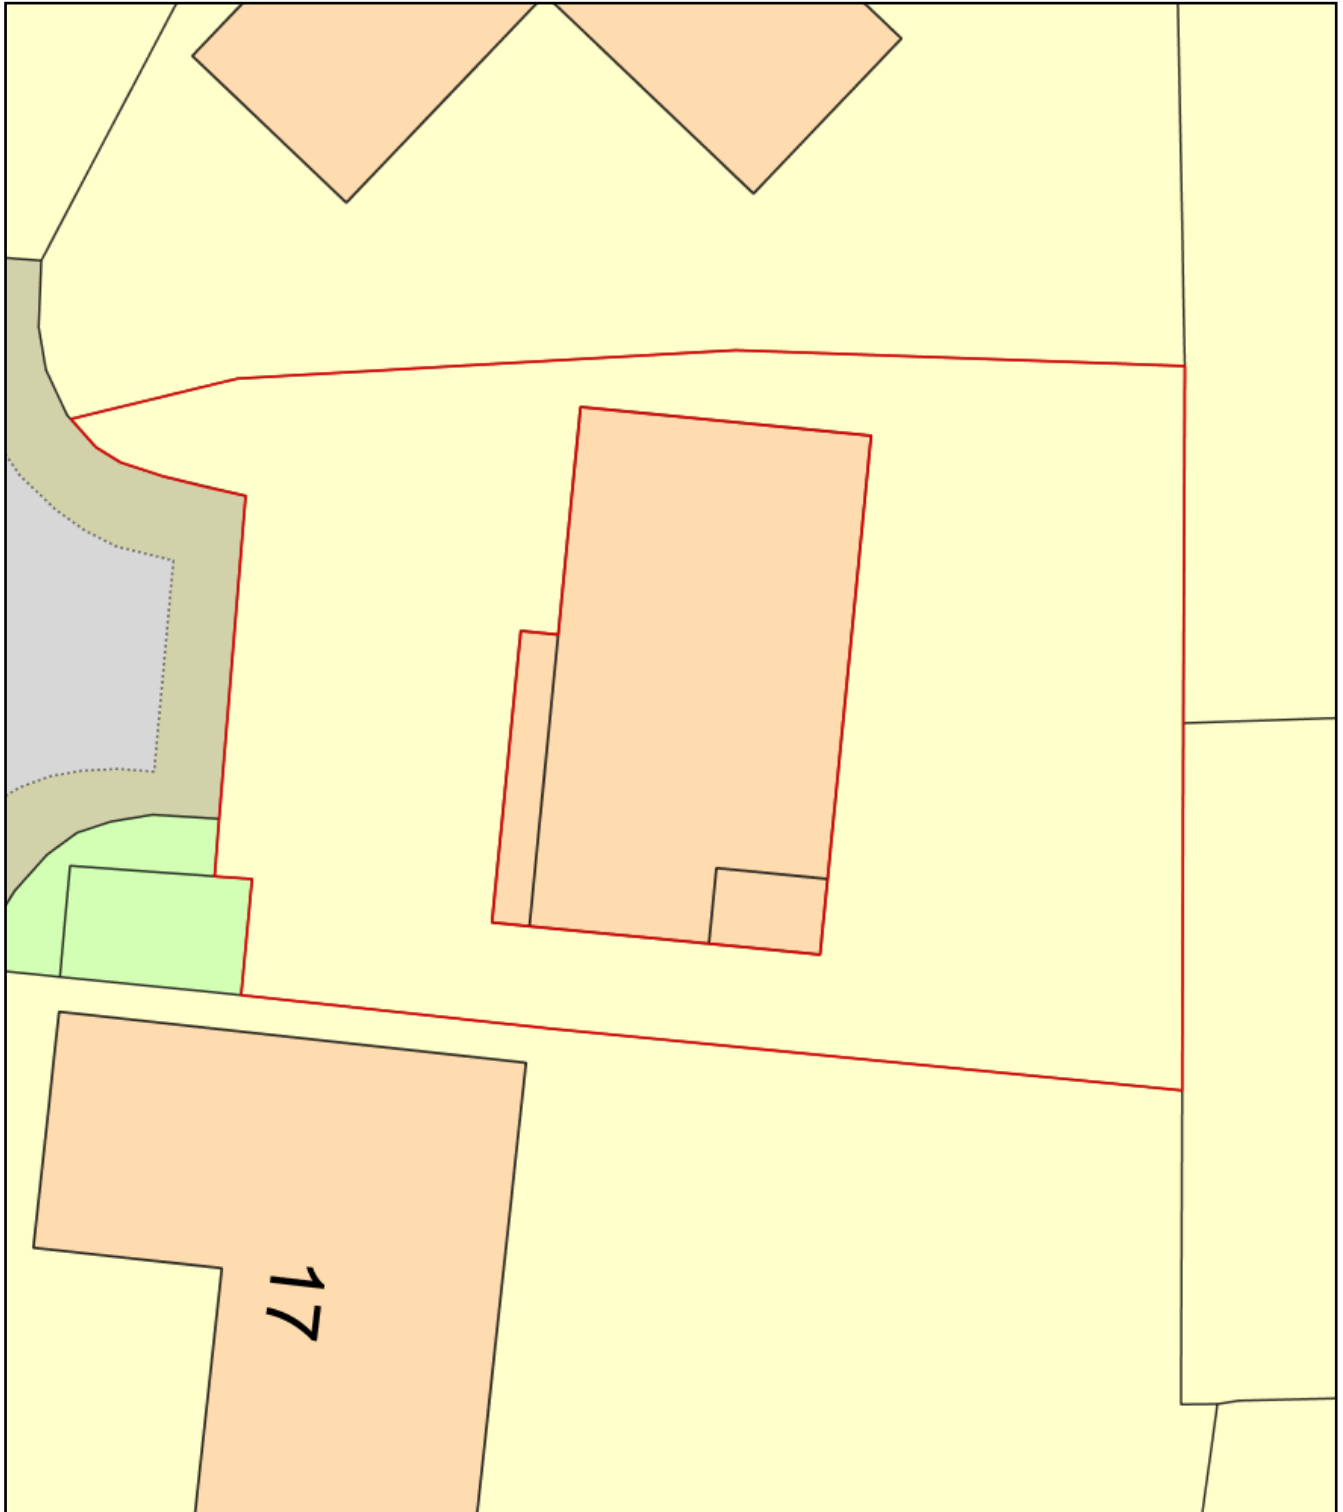

Plan Produced for: Zachary Hall

Date Produced: 22 Jul 2018

Plan Reference Number: TQRQM18203160918333

Scale: 1:200 @ A4