


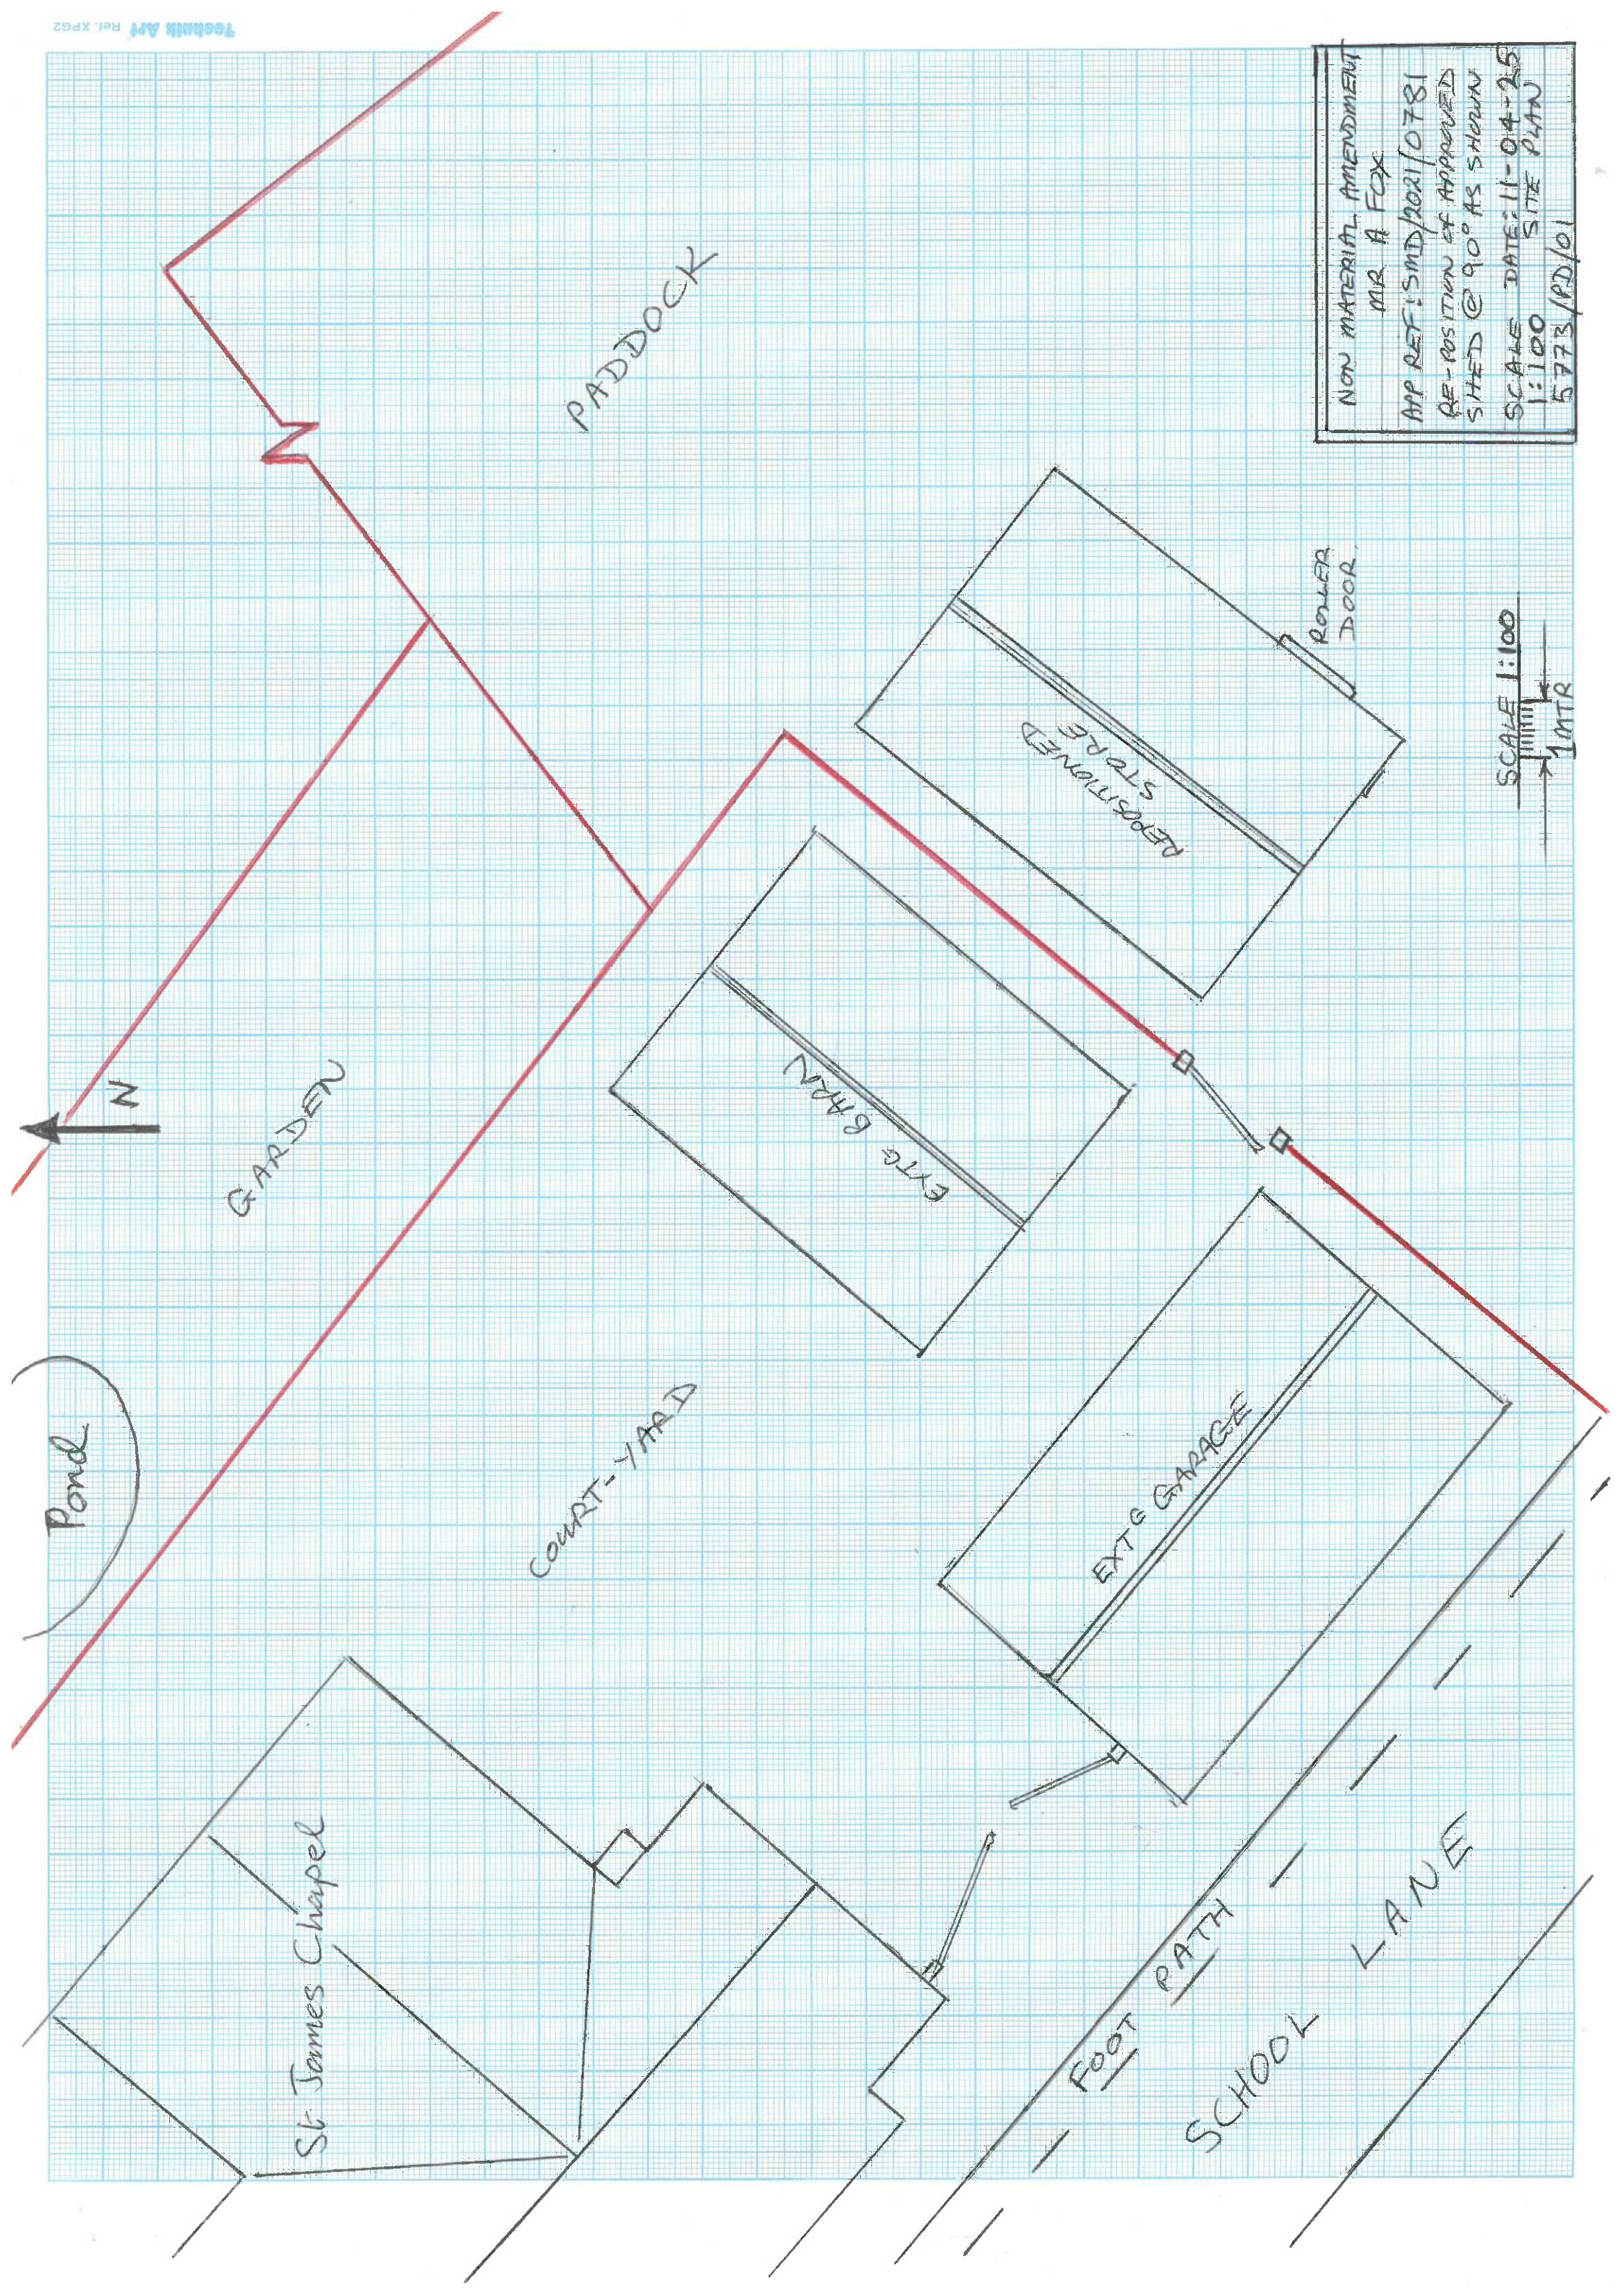

NON MATERIAL AMENDMENT
MR A FOX
APP REF: SMD/2021/0781
RE-POSITION OF APPROVED
SITED @ 90° AS SHOWN
SCALE DATE: 11-04-25
1:100 SITE PLAN
5773/PD/01

SCALE 1:100
1mtr