


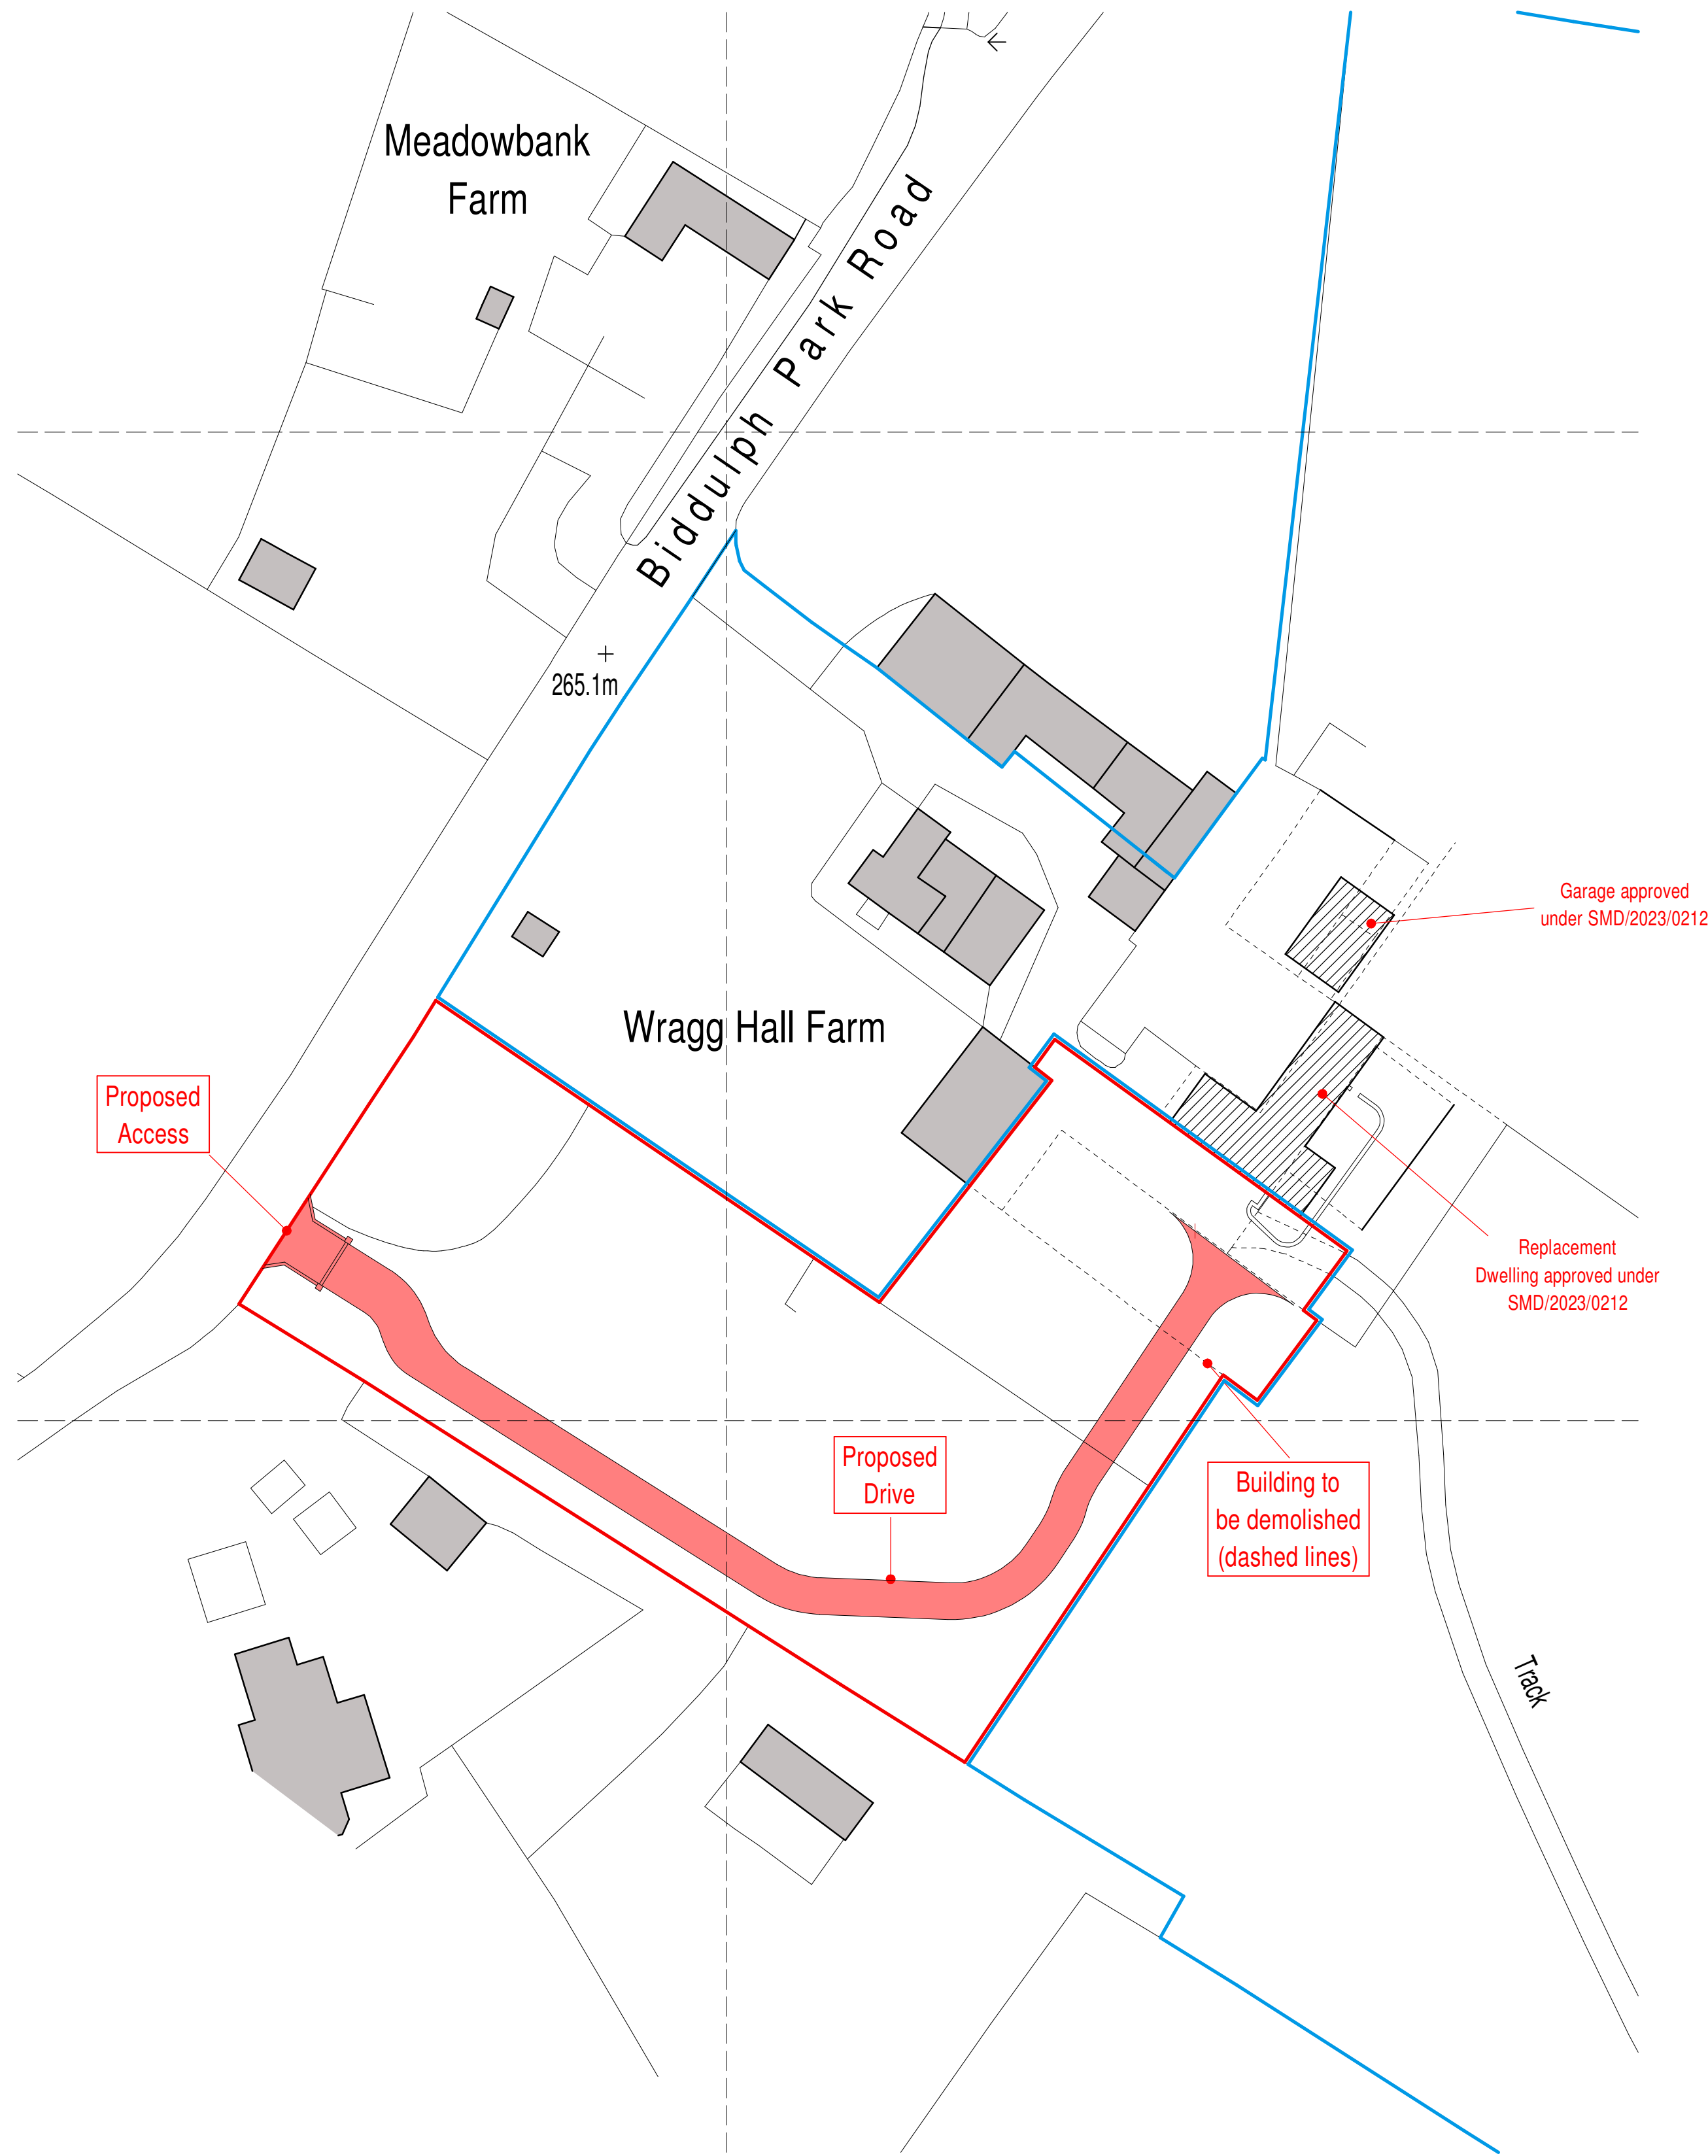
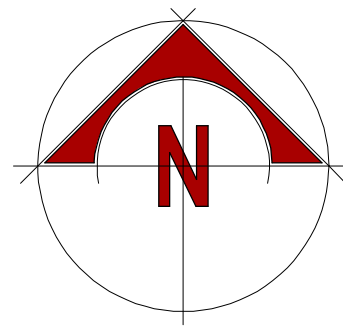


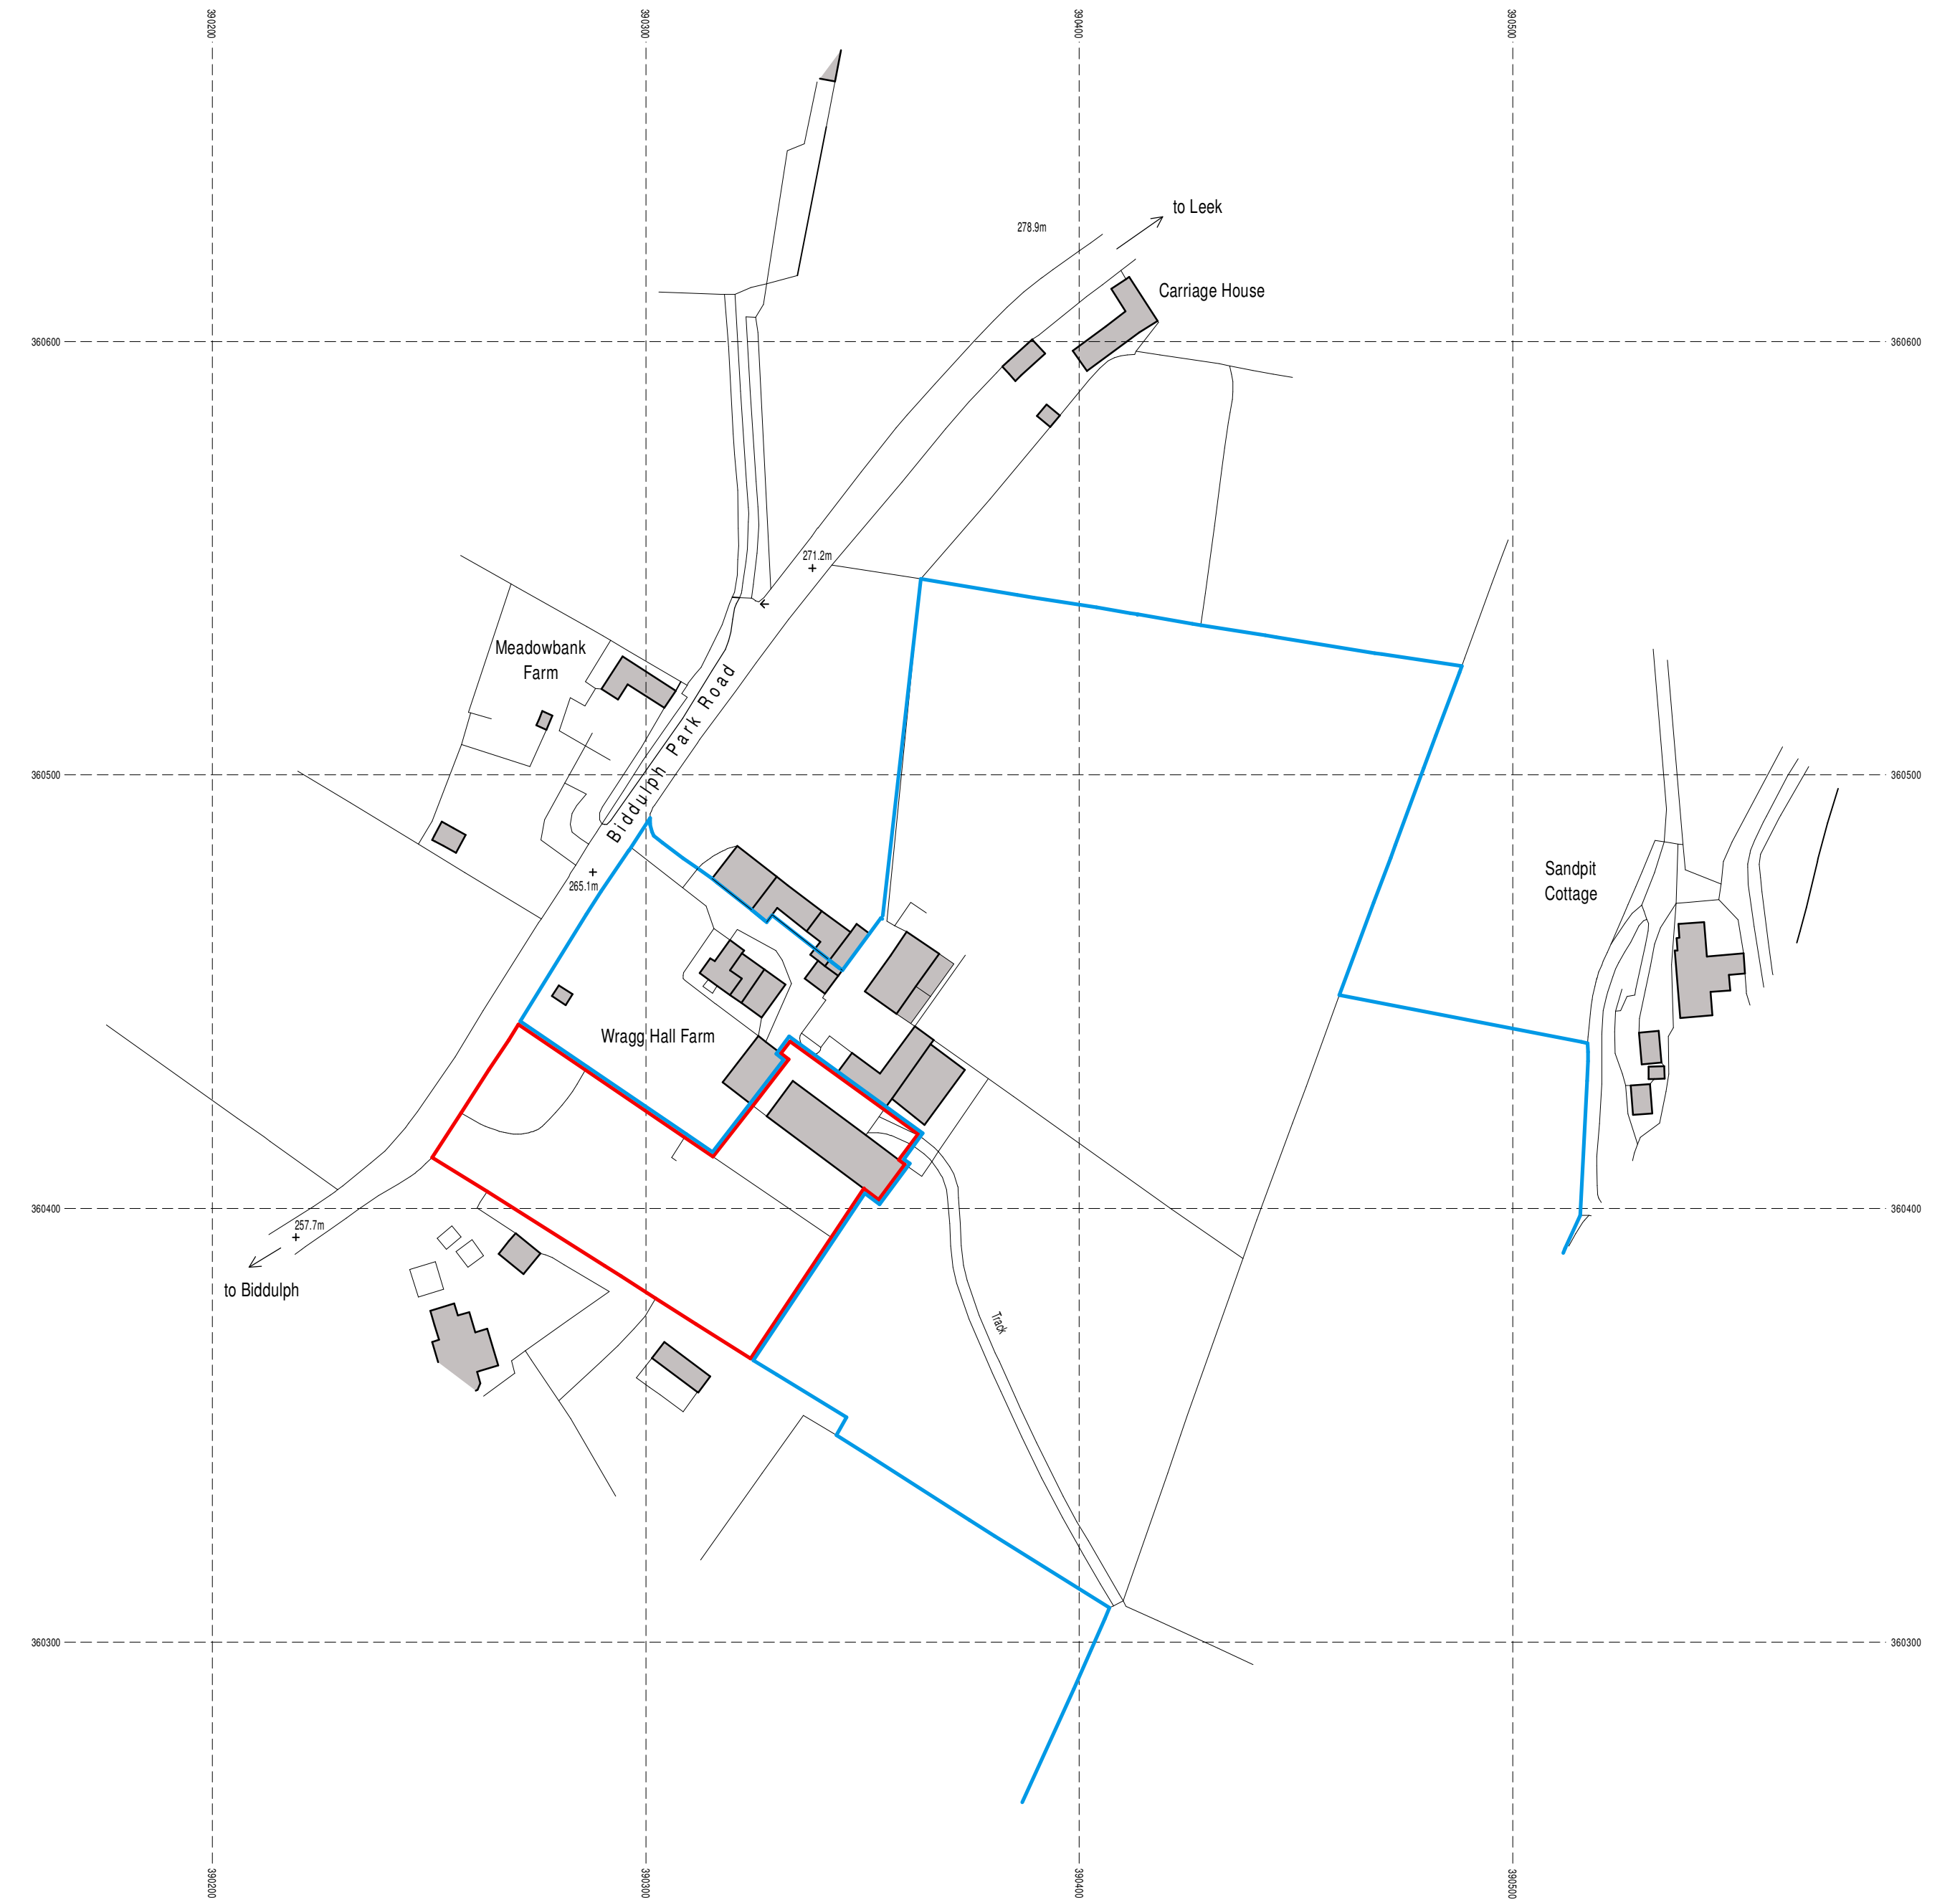

Block Plan

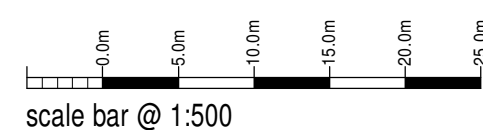

Location Plan

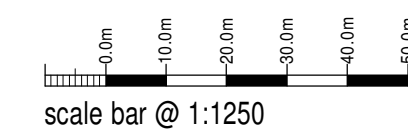

© Crown copyright and database right 2021  
Ordnance Survey licence 100048957

## Mr & Mrs Cotton

Proposed Access and Drive to serve  
New Dwelling at  
Wragg Hall Farm,  
Biddulph,  
Biddulph Park Road,  
Stoke-on-Trent, ST8 7SJ

Planning Proposal  
Location and Block Plan

|        |              |       |    |       |                |
|--------|--------------|-------|----|-------|----------------|
| Date   | April 2025   | Sheet | A1 | Scale | 1:1250 + 1:500 |
| Dwg No | 2022-2674-18 | Rev.  | A  | Drawn | NAW            |

A-17/09/2025 - DRIVE ALTERED TO SUIT LATEST SITE PLAN



10 Cawdry Buildings, Fountain Street, Leek, ST13 6JP  
Telephone: 01538 386002  
E-mail: info@sammonsld.co.uk  
Web: www.sammonsld.co.uk

This drawing is copyright.  
All dimensions must be checked prior to commencement.