


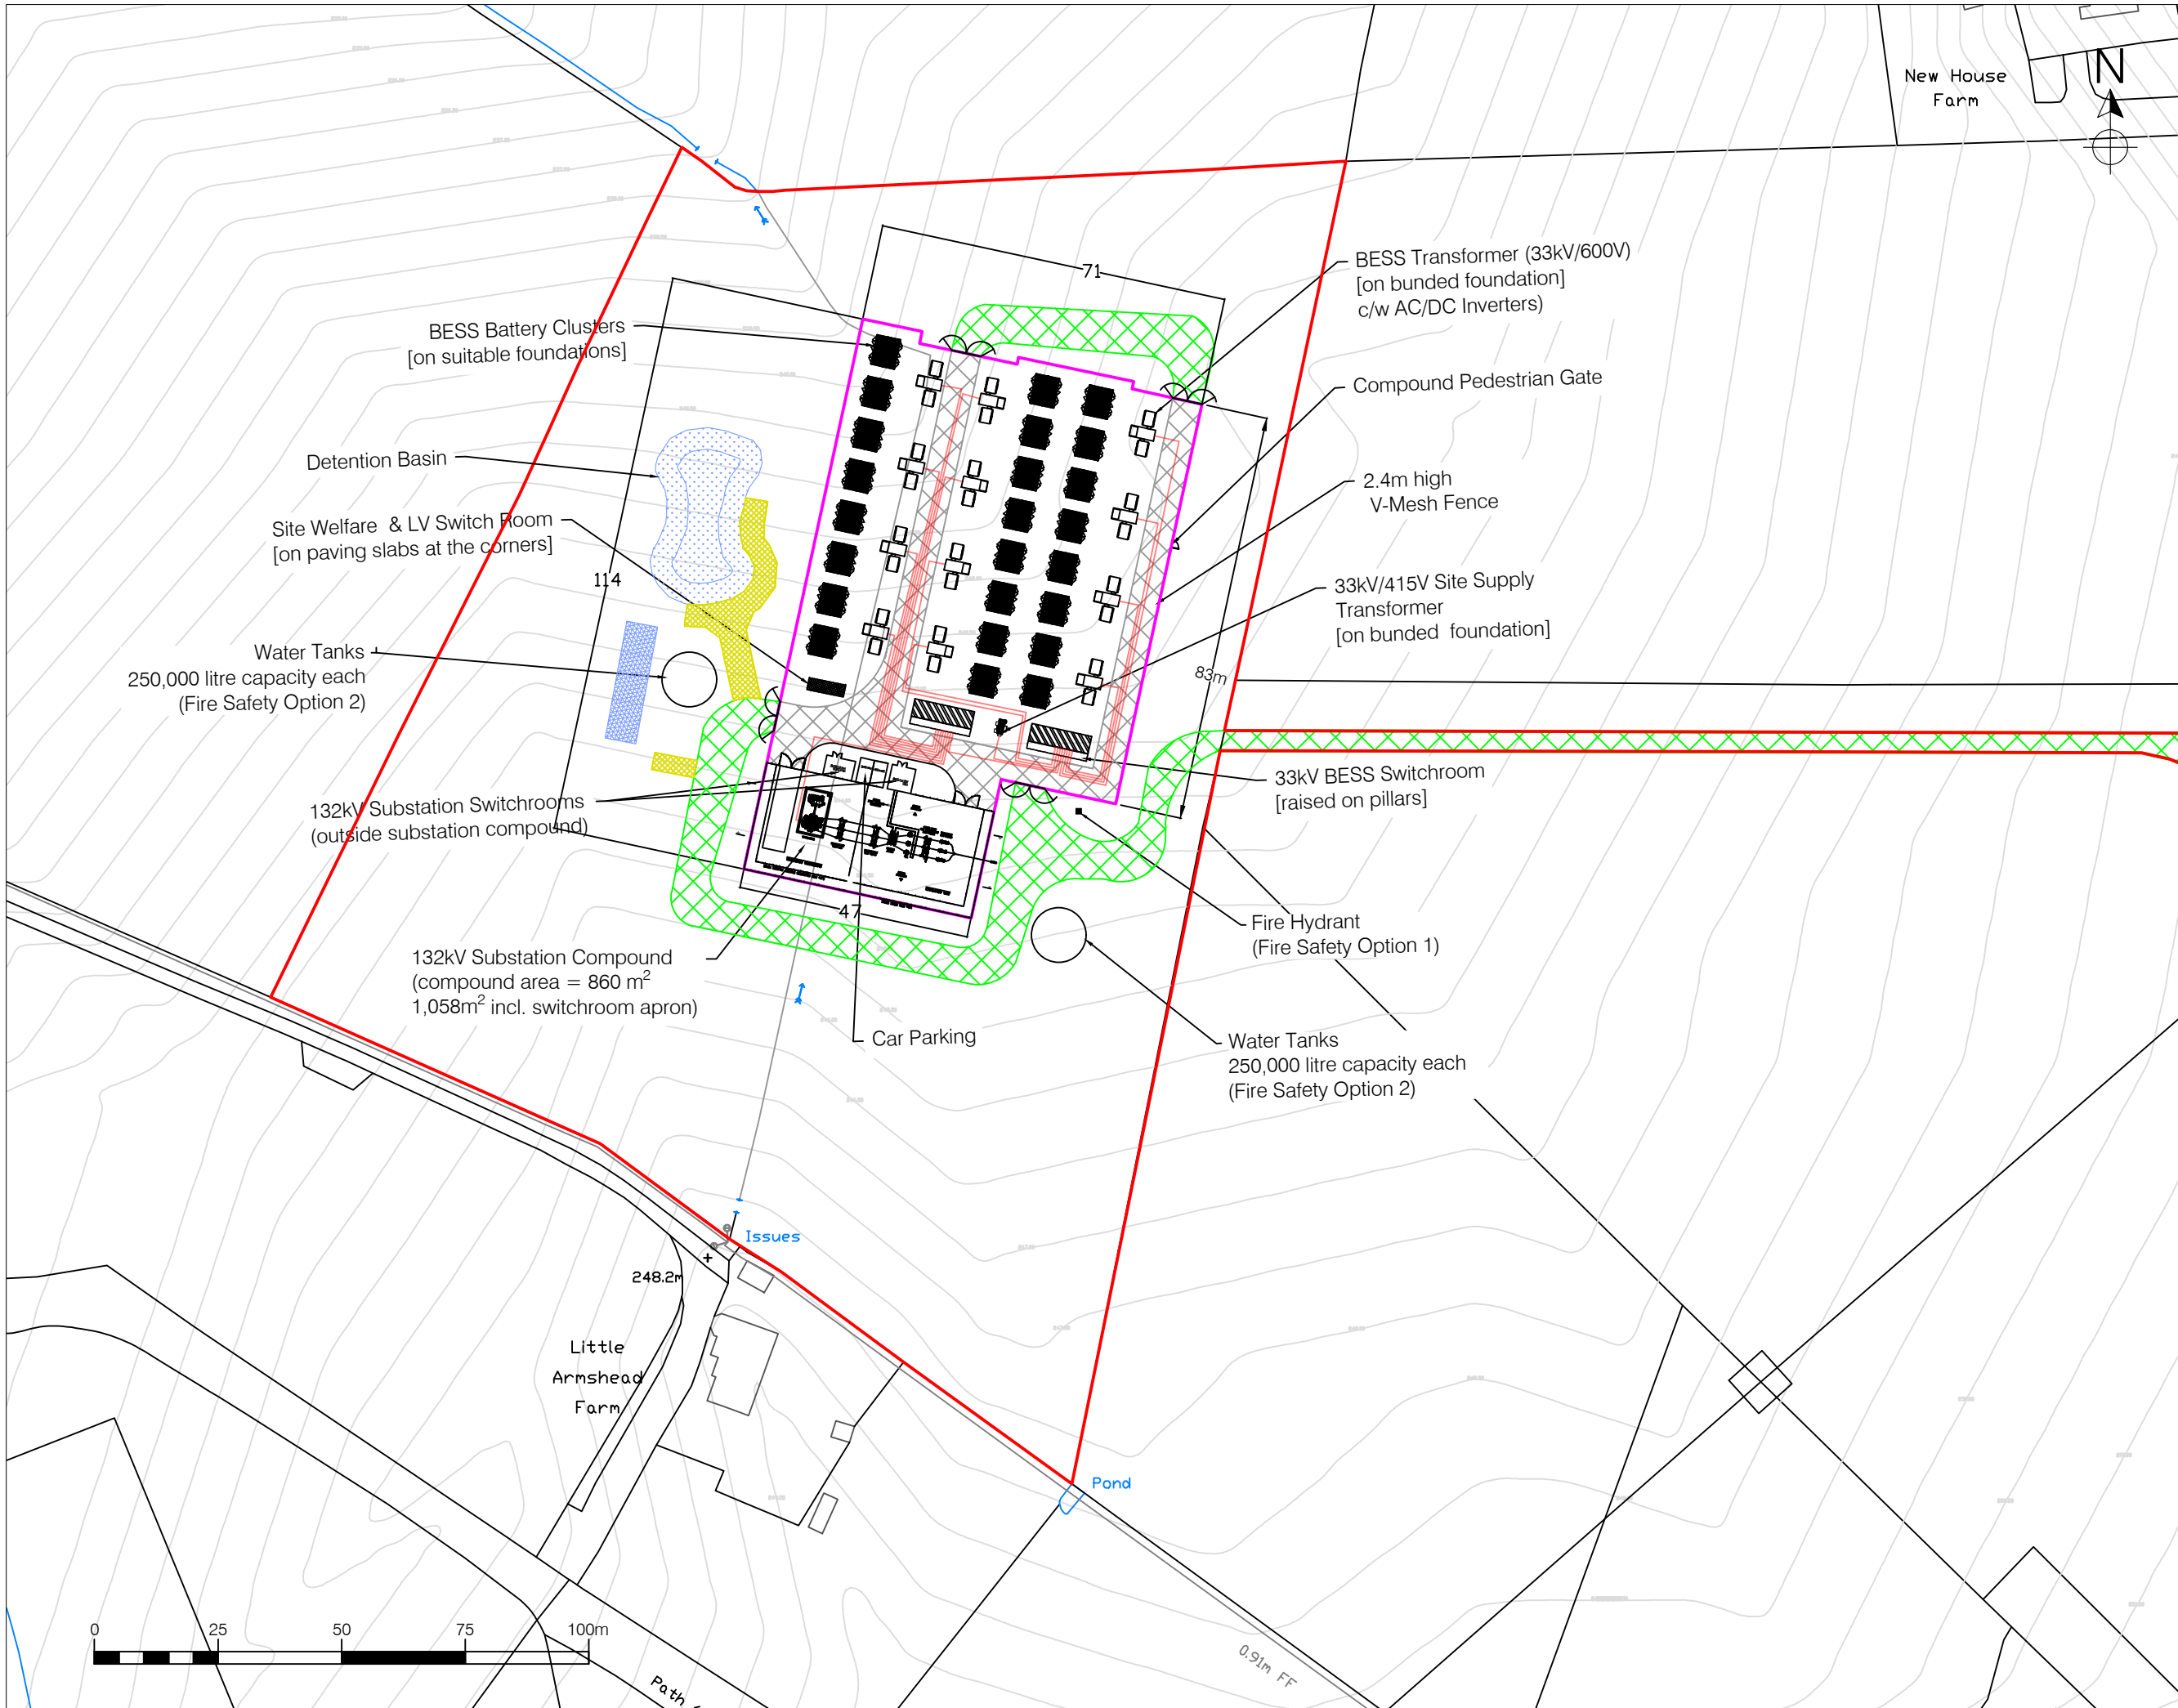

LEGEND

- Planning Boundary (area = 35,849m²)
- Compound Boundary (area = 7,265m²)
- Site access from Bagnall Road (length ~255m)
- GEO-technical matting access path (area = 287m²)

GIA (Gross Internal Area) = 1,746m²

6	16/09/25	Drainage strategy basin and gravel pathways added
5	29/07/25	Water Tanks slightly moved due to levelling.
4	21/07/25	Water Tanks slightly moved due to levelling.
3	27/05/25	Lease and planning boundary increased.
2	15/04/25	Lease and planning boundary increased to accommodate BNG.
1	26/09/24	Compound layout changed to accommodate increased battery spacing.

Rev. Suffix	Date	Details
SITE		
Land Adjoining New House Farm		
Luzlow, Bagnall, Stoke-On-Trent		
ST9 9JZ		
TITLE		
99MW BESS		
ES Figure 1.2		
Proposed Site Plan		
(ref. LZL-BESS-001.5 Rev4)		
DWG. No. LZL-BESS-001.5		REV 6
SCALE 1:1,250 @ A3		DATE 16/09/25
DRAWN KN		STATUS Planning

ROOT POWER