
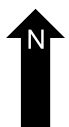
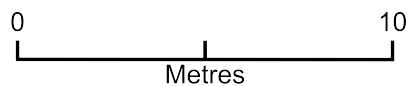


Site Plan

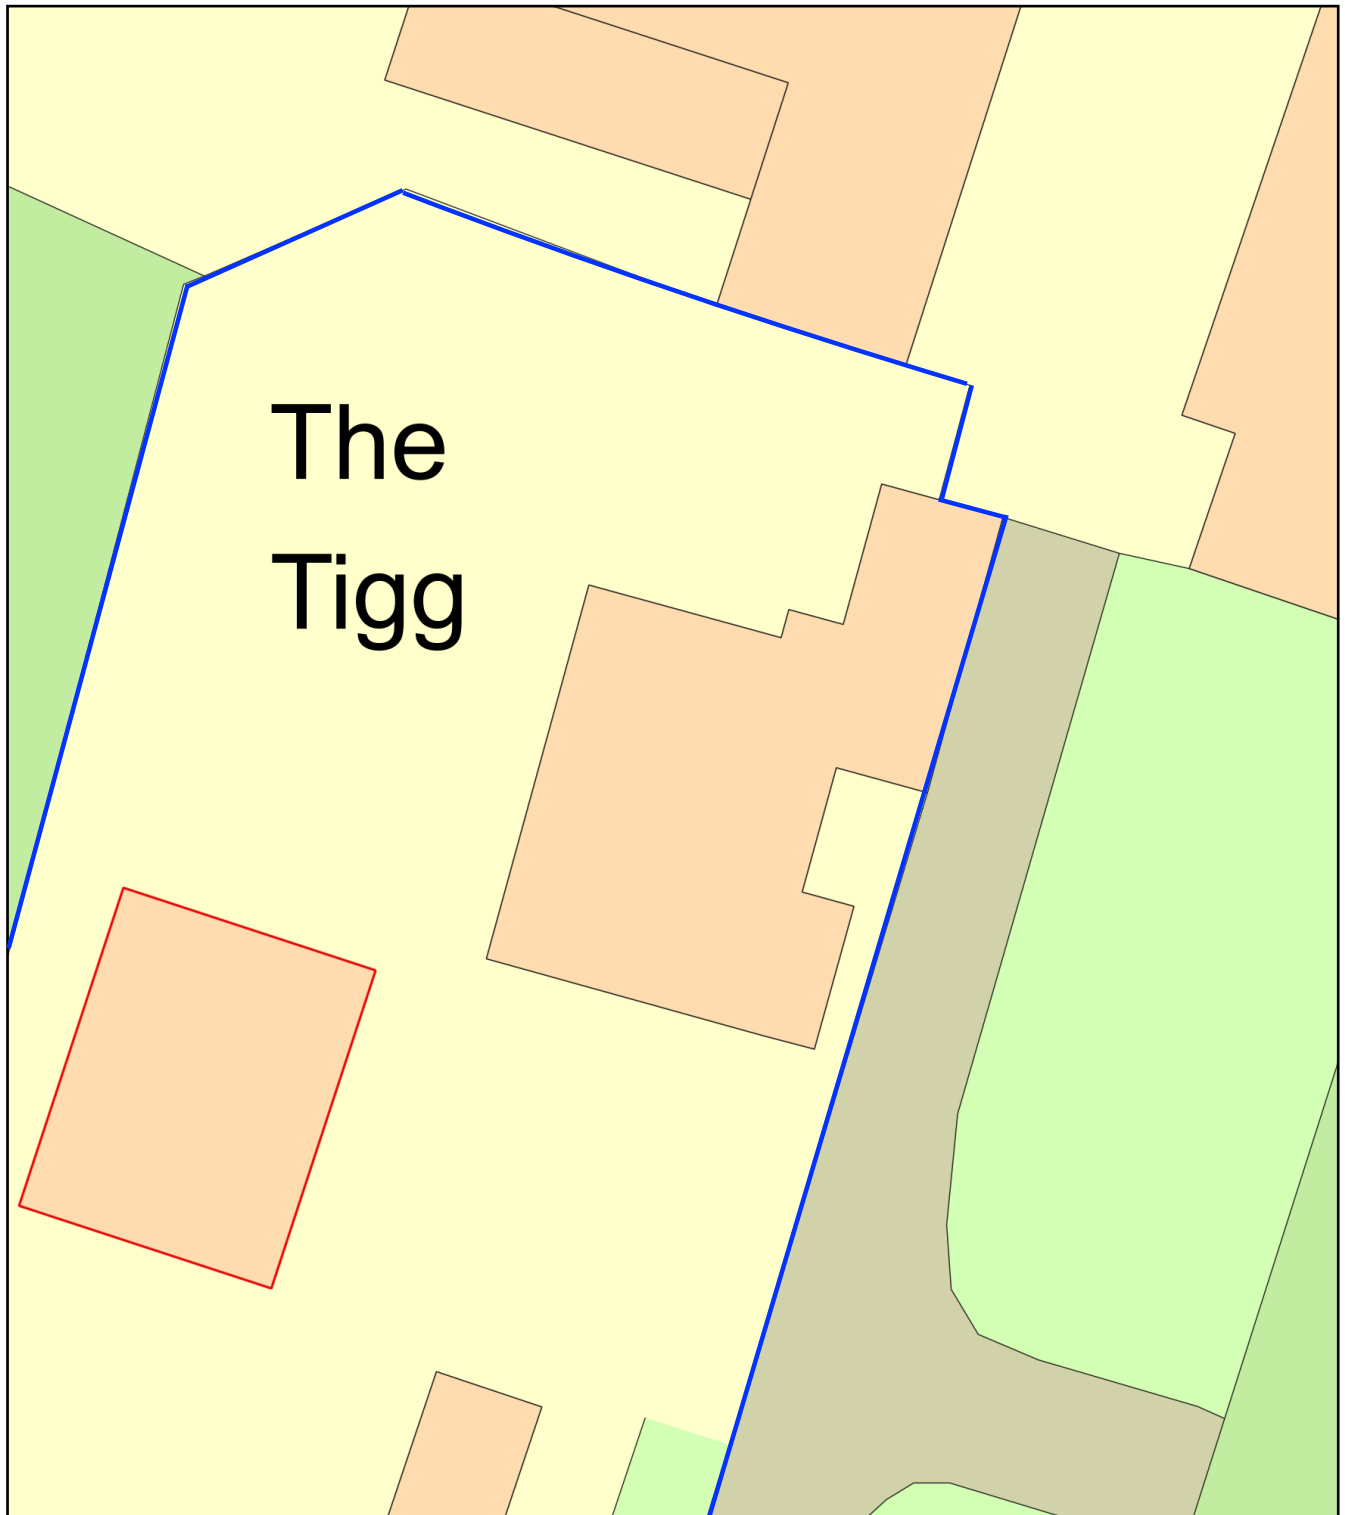

Plan Produced for: Mr J Edmond

Date Produced: 04 Aug 2025

Plan Reference Number: TQRQM25216105749541

Scale: 1:200 @ A4