



Site Plan - proposed

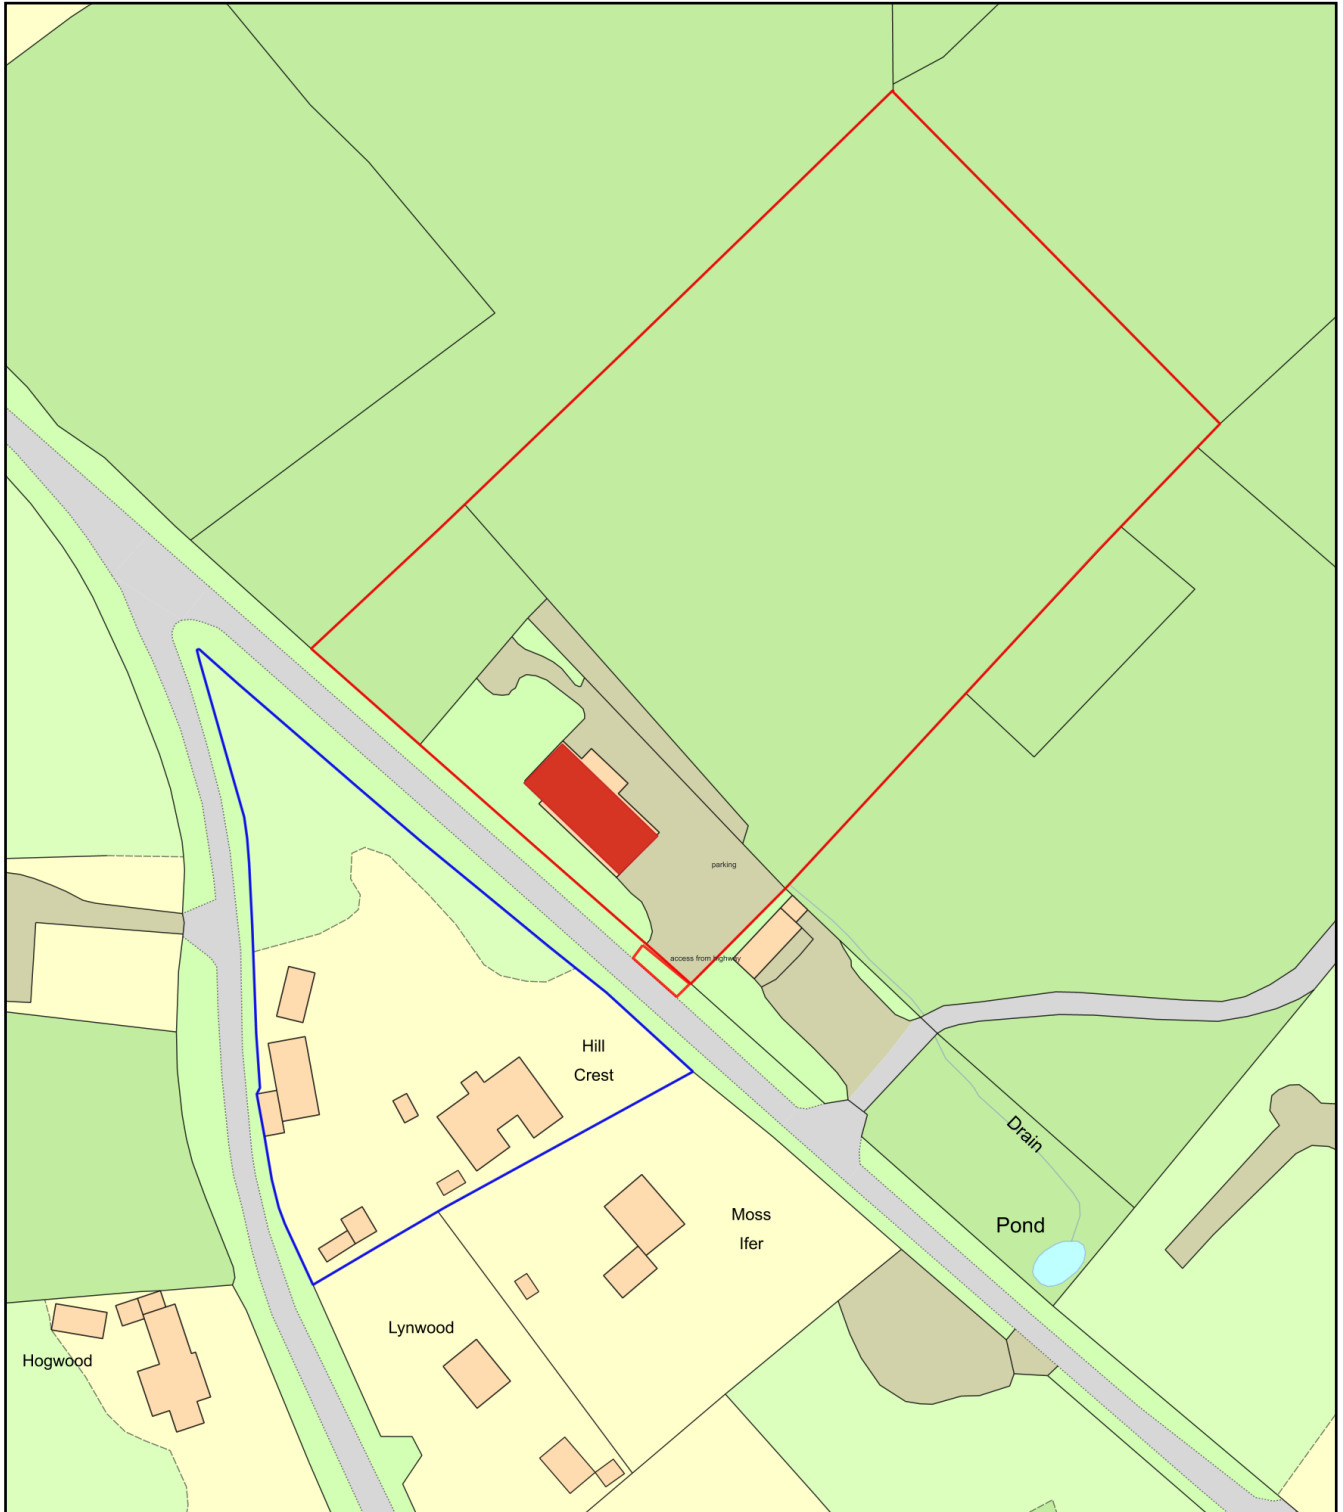

0 50
Metres

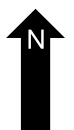

Plan Produced for: Maryon

Date Produced: 09 Jun 2025

Plan Reference Number: TQRQM25160135418177

Scale: 1:1250 @ A4

