
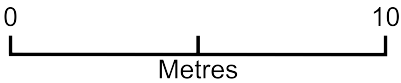


Site Plan

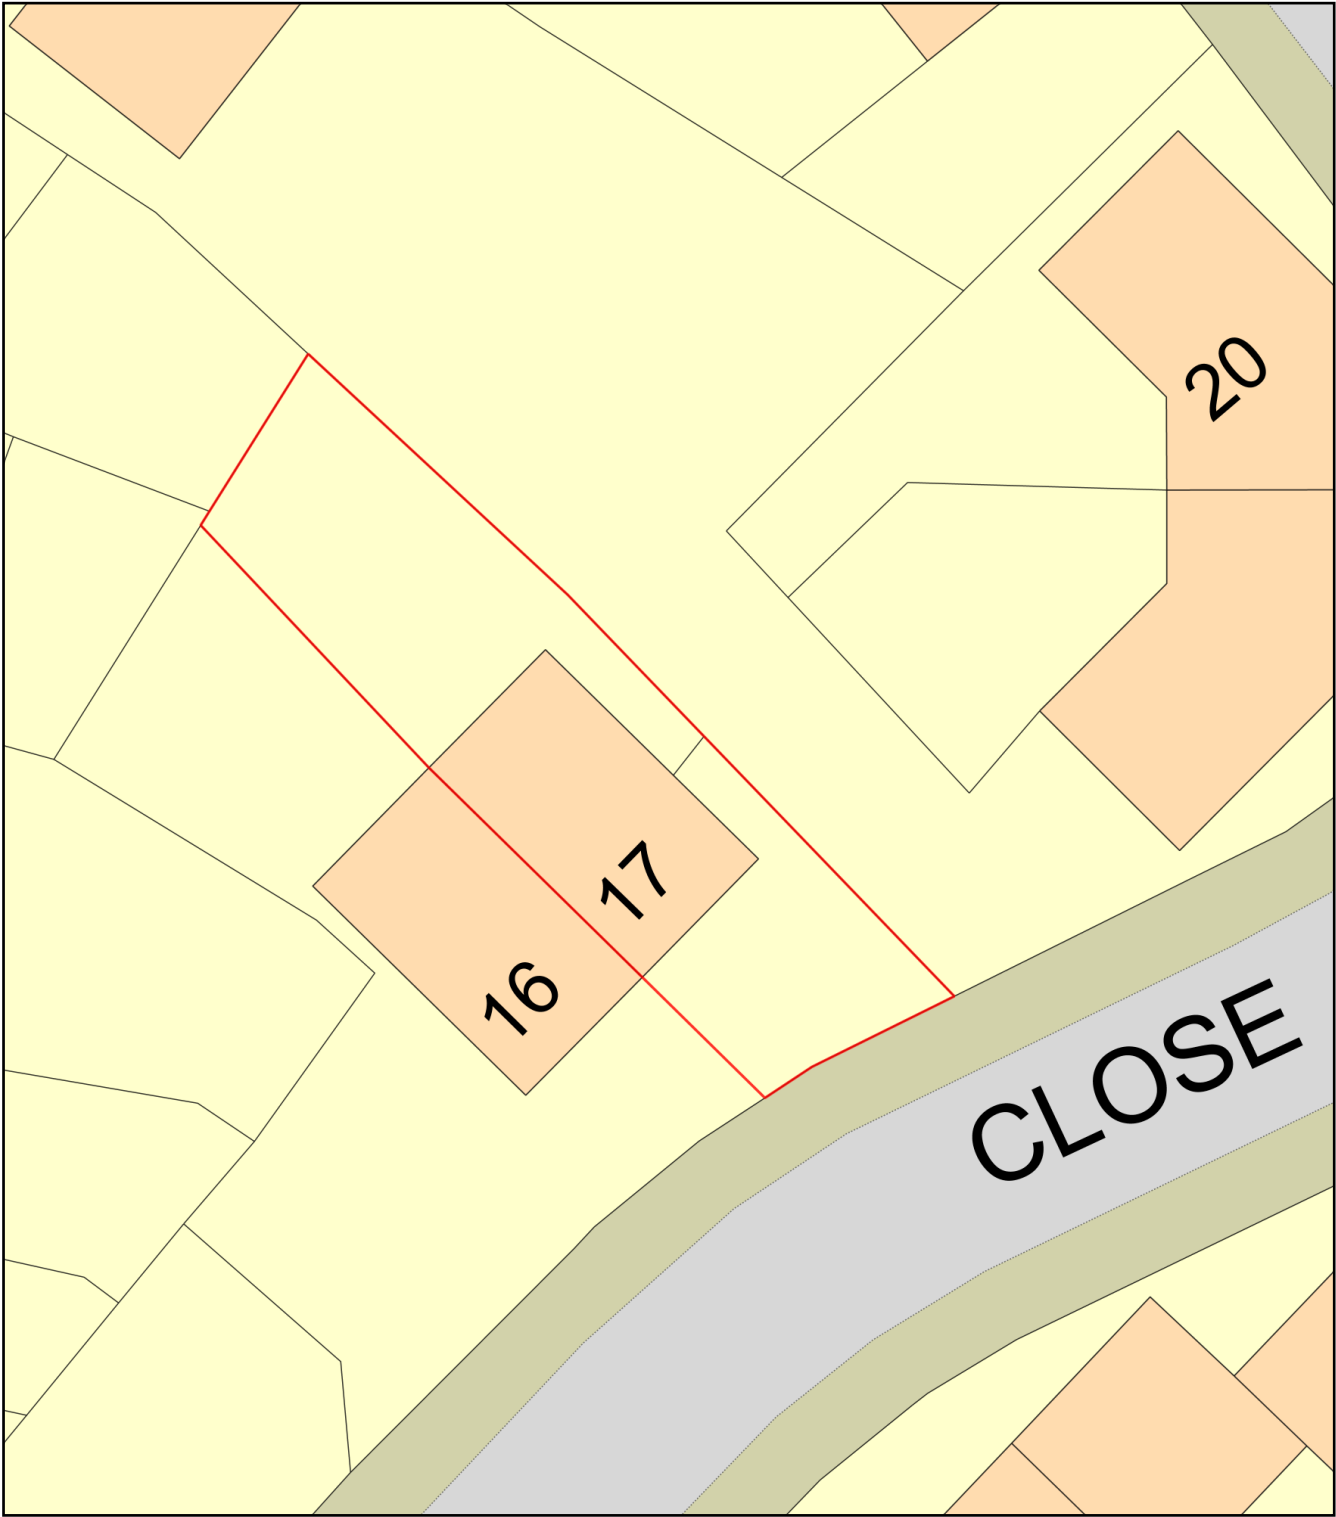

Plan Produced for: K Tideswell

Date Produced: 20 Oct 2025

Plan Reference Number: TQRQM25293164634574

Scale: 1:200 @ A4