


North



Site Plan as existing
1 : 200

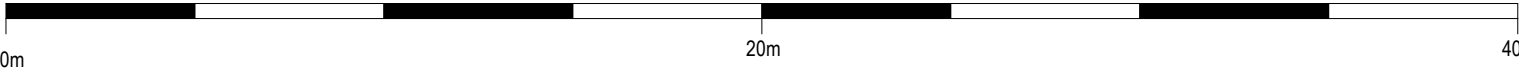

15.12.2025		Drawn	Amended scheme for planning submission														
Rev	Date		Description														
ctdarchitects			Clerk Bank House Clerk Bank LEEK Staffordshire ST13 5HE					ctd architects © 2022 - This drawing is copyright. - All dimensions to be checked on site before proceeding. - Contractor must notify the architect of any discrepancies before proceeding. - Contractor to check/adjust dimensions of new work to suit existing conditions. Do not assume existing structure or details are plumb, square or level. - All drawings to be read in conjunction with all other consultants drawings and specs.									
			t : 01538 373477					e : info@ctdarchitects.co.uk									
			f : 01538 386503					w : www.ctdarchitects.co.uk									
			Client														
			Mr S Robinson														
Project			Scale					Size		Drawn		Chk'd		KL		Date	
Proposed Extension & Loft Conversion		1 : 200					A2		AC						24/11/22		
Walden, Puddy Lane, Stanley, ST9 9LU		Status										PLANNING ISSUE					
Title		Job No.					Drawing No					Rev.					
Site Plan as Existing		2549					AL03					A					