




New proprietary orangery structure designed by specialist supplier. Foundations to be 600 mm wide GEN 3 mass concrete strip footing bearing on competent virgin ground. Ground floor to comprise of 150 mm thick RC25/30 concrete ground bearing slab with A393 mesh bottom layer (40 mm cover) on DPM, 50 mm sand blinding and minimum 150 mm thick MOT type 1 bearing on competent virgin ground. Founding design allows for line loads not exceeding 20 kN/m to the perimeter of the structure at ground level (should loads exceed this allowance refer to the Contract Administrator for further advice prior to proceeding.

Existing low retaining wall to be repaired where necessary. Where required and agreed with architect and engineer, wall to be taken down and rebuilt like for like with any new masonry to be sympathetic and matching existing. Works to be planned around proposed below ground services installation.

Coordination with M&E to take place to limit risk of below ground services clash.

150 mm thick RC25/30 concrete ground bearing slab with A393 mesh bottom layer (40 mm cover) supporting 100 mm thick perimeter blue engineering brick (min 70 N brick) supporting 50x100 C16 timber framing and sole plate.

Coordination with M&E to take place to limit risk of below ground services clash.

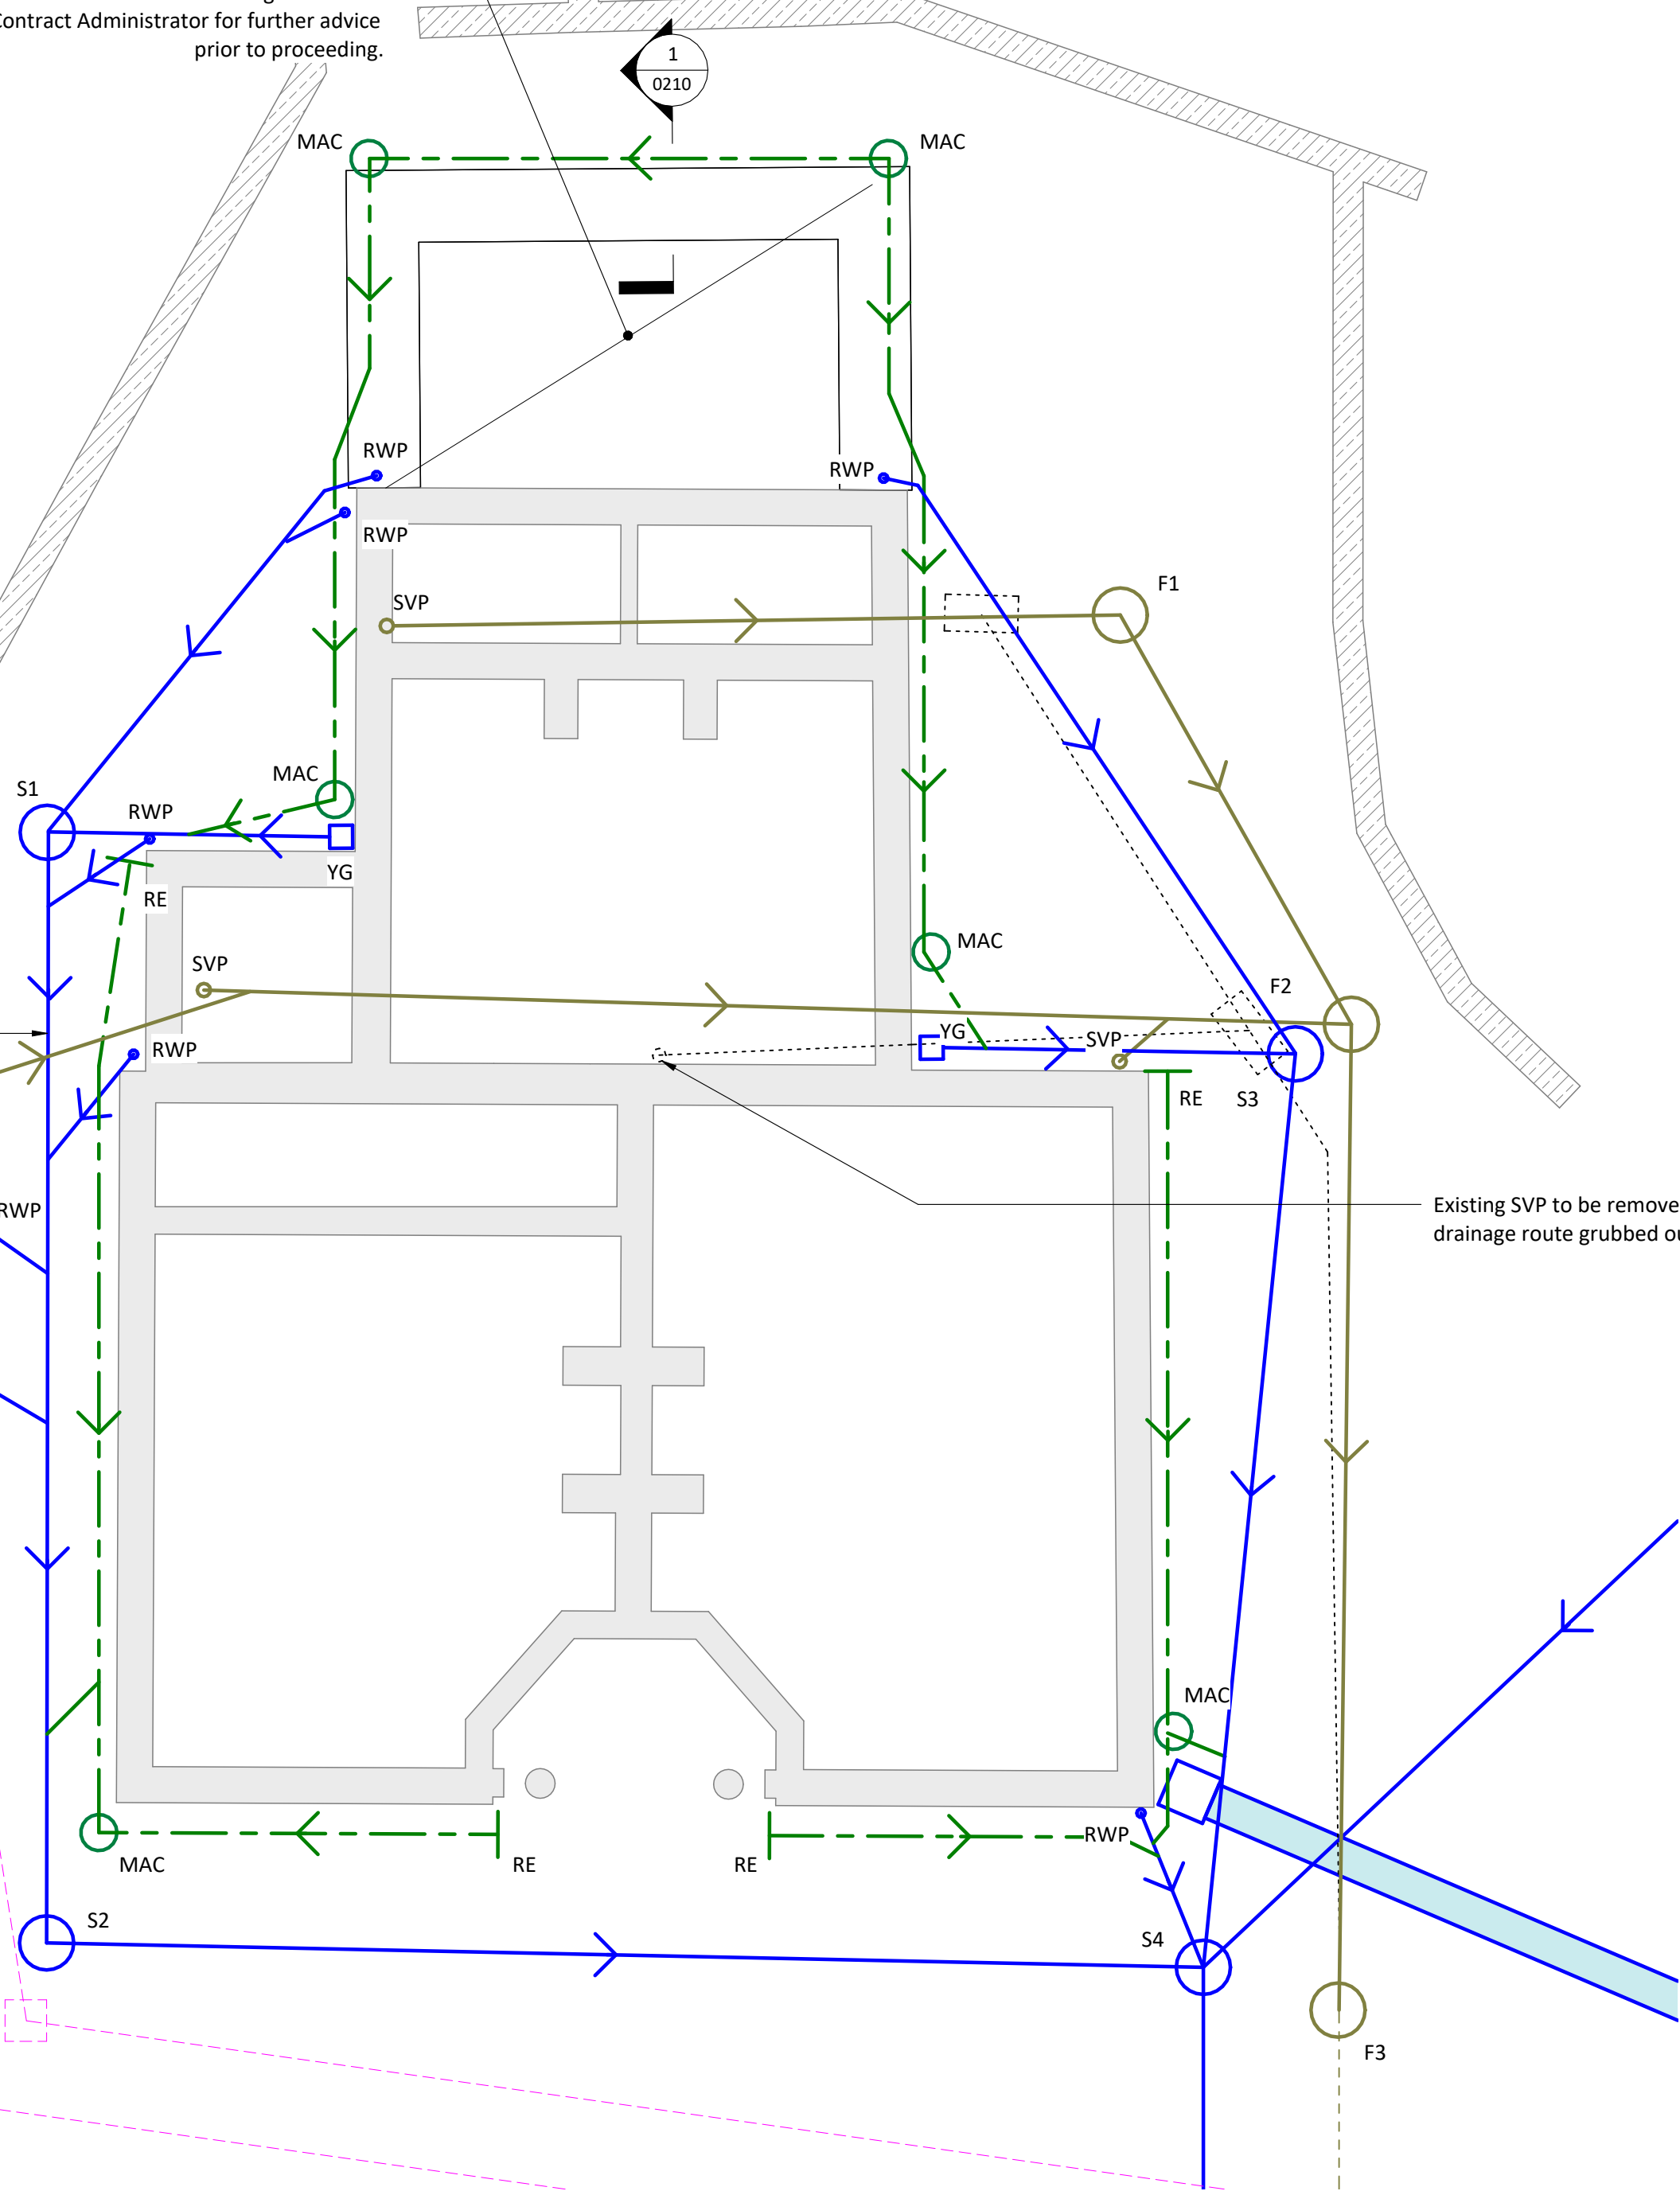

Foundations

Scale: 1 : 50 @ A1

General Notes
1. Refer to Studio One drawing STHH.02-STU_ONE-02-ZZ-DR-S-0200

Key

Existing
Proposed

Specialist structure and waterproofing works designed by others (indicative)

Existing wall build-up

New blockwork

New brickwork

New stonework

Wall under

New non structural partition

Demolition

Span direction of existing joists
60 x 170 mm @ 400mm centres, typical.

Span direction of proposed joists
to match existing size and fixed to existing

Existing span of roof

Existing overhead cable

Proposed foul drainage & ref.

Proposed surface drainage & ref.

Filter drain with MAC

Existing foul drainage

Existing surface drainage

Existing pipe grubbed up

RWP
Rainwater Pipe

FG
Floor Gully

SVP
Soil and Vent Pipe

YG
Yard Gully (300x300 square with silt trap and 100 mm dia. outlet).

RE
Rodding Eye

MAC
Mini Access Chamber

Site boundary

Client ownership boundary

Approximate location of MEP services.



New proprietary orangery structure designed by specialist supplier.

Existing opening to be infilled as per Donald Insall Associates drawing (STHH.02-DR-3100-3P-2-MasonryInfillDetails). Ancon Staifix Starter Tie (or equal approved) to be used at vertical edge of existing opening. Ties to be provided at 225 mm vertical centres and positioned central to wall thickness. Type 4 cavity ties between leaves to be set at maximum 600 mm horizontal spacing and 450 mm vertical spacing. Typical for all window infills.

Existing timber lintel to be removed prior to constructing infill. Infill to be packed tight to underside of existing stonework.

New precast concrete lintel to new doorway opening: ER7 lintel by Naylor (or equal approved) to suit 100 mm existing masonry.


External wall comprises 250mm thick Hollington Sandstone with 70 mm (nominal) internal lining (total thickness circa 320 mm). Lining to be stripped and replaced with new finishes as specified by Architect. Typical.

Below ground MEP services and chamber. Details and location to be confirmed by MEP engineer with coordination with drainage runs and chambers required.

Approximate location of existing crack to stone soffit over porch. Existing slab to be tied to new support at first floor level. Refer to detail 5 on drawing 0210.

Ground Floor Plan

Scale: 1 : 50 @ A1

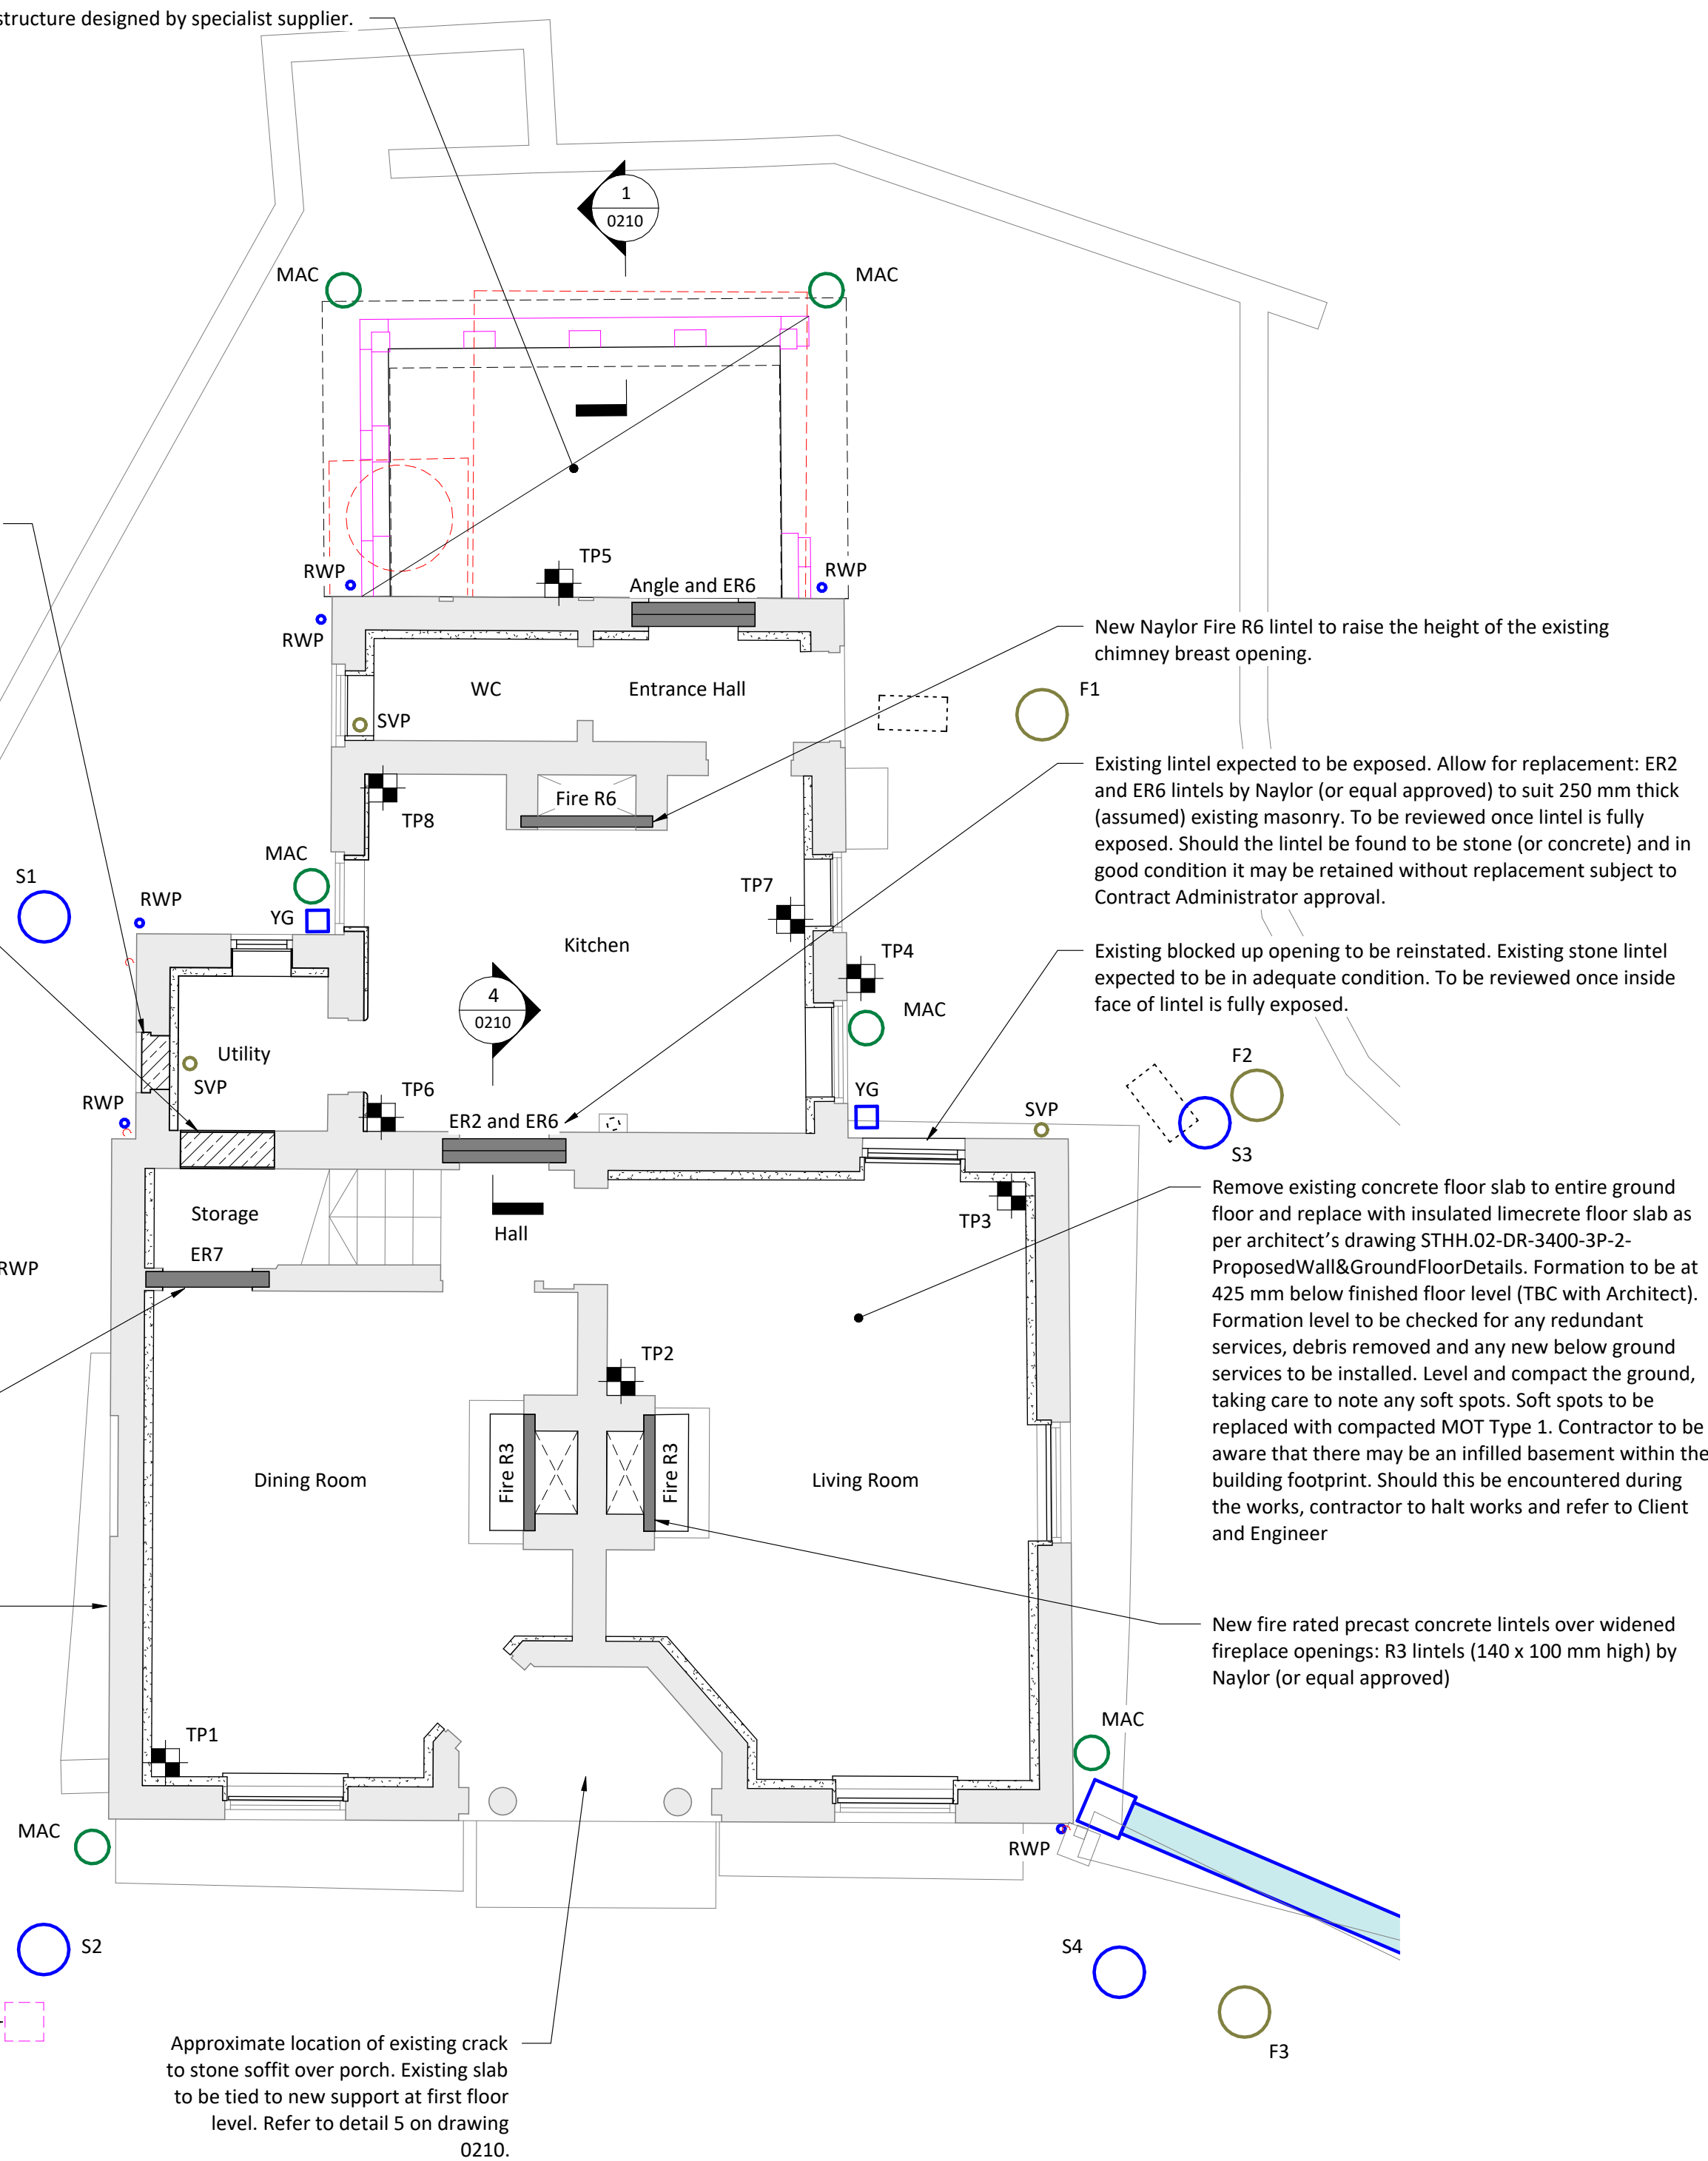


New Naylor Fire R6 lintel to raise the height of the existing chimney breast opening.

Existing lintel expected to be exposed. Allow for replacement: ER2 and ER6 lintels by Naylor (or equal approved) to suit 250 mm thick (assumed) existing masonry. To be reviewed once lintel is fully exposed. Should the lintel be found to be stone (or concrete) and in good condition it may be retained without replacement subject to Contract Administrator approval.

Existing blocked up opening to be reinstated. Existing stone lintel expected to be in adequate condition. To be reviewed once inside face of lintel is fully exposed.

Remove existing concrete floor slab to entire ground floor and replace with insulated limecrete floor slab as per architect's drawing STHH.02-DR-3400-3P-2-ProposedWall&GroundFloorDetails. Formation to be at 425 mm below finished floor level (TBC with Architect). Formation level to be checked for any redundant services, debris removed and any new below ground services to be installed. Level and compact the ground, taking care to note any soft spots. Soft spots to be replaced with compacted MOT Type 1. Contractor to be aware that there may be an infilled basement within the building footprint. Should this be encountered during the works, contractor to halt works and refer to Client and Engineer

New fire rated precast concrete lintels over widened fireplace openings: R3 lintels (140 x 100 mm high) by Naylor (or equal approved)

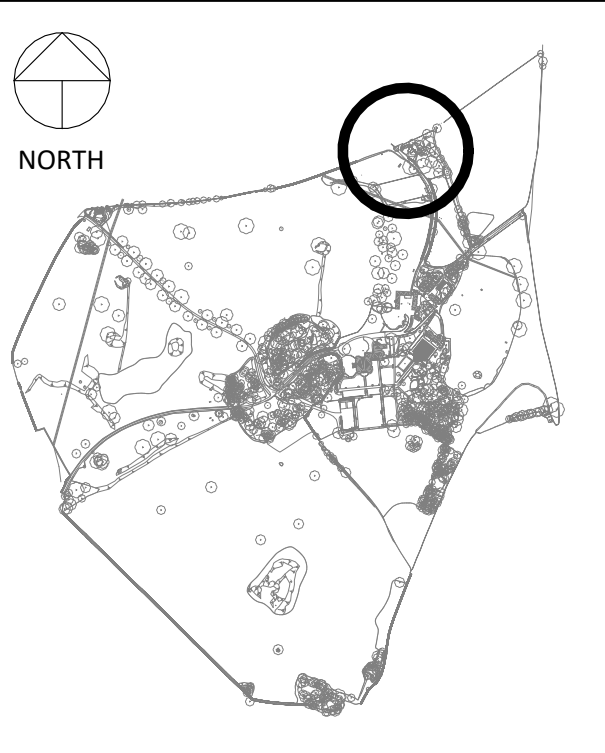

Location Plan

--	--	