
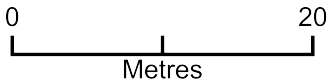


Unit 5 Sarraine Industrial Park - Proposed Site Plan

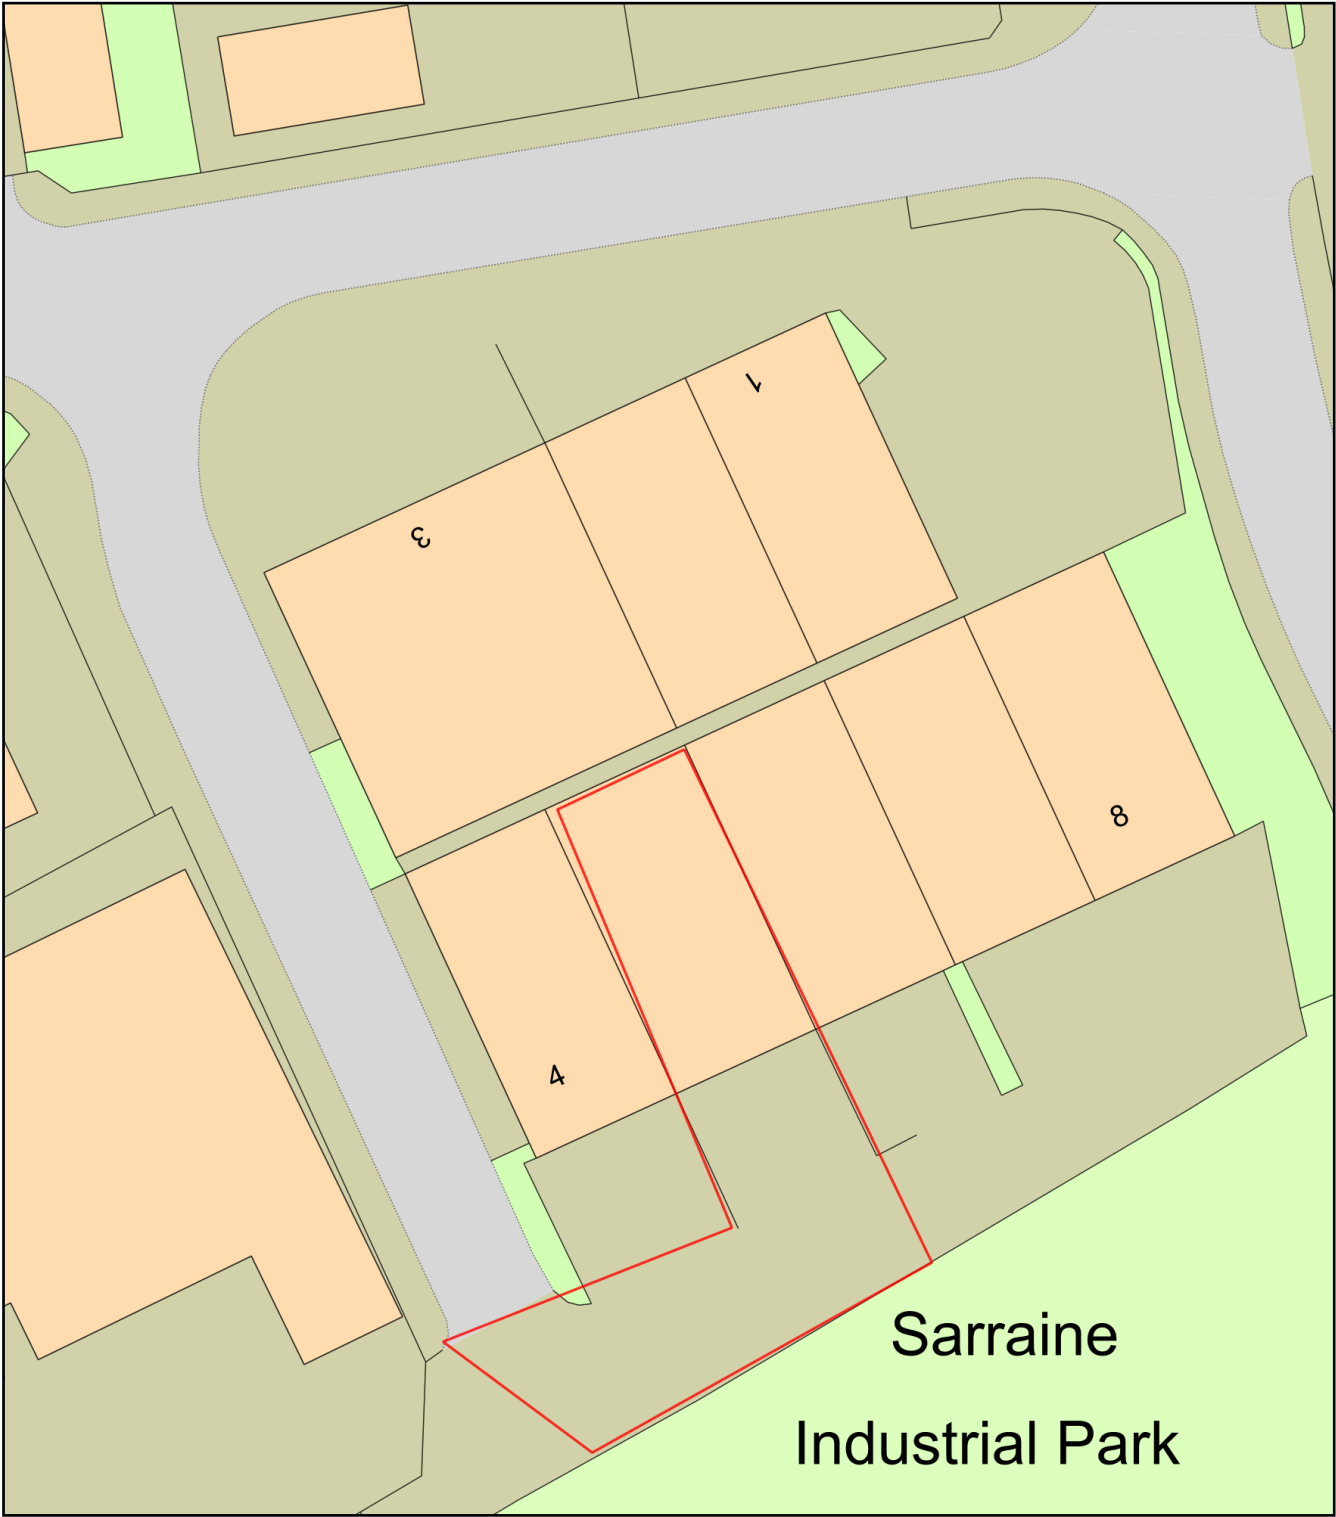

Plan Produced for: Dean Howard
Date Produced: 08 Jun 2026
Plan Reference Number: TQRQM26159114448657
Scale: 1:500 @ A4