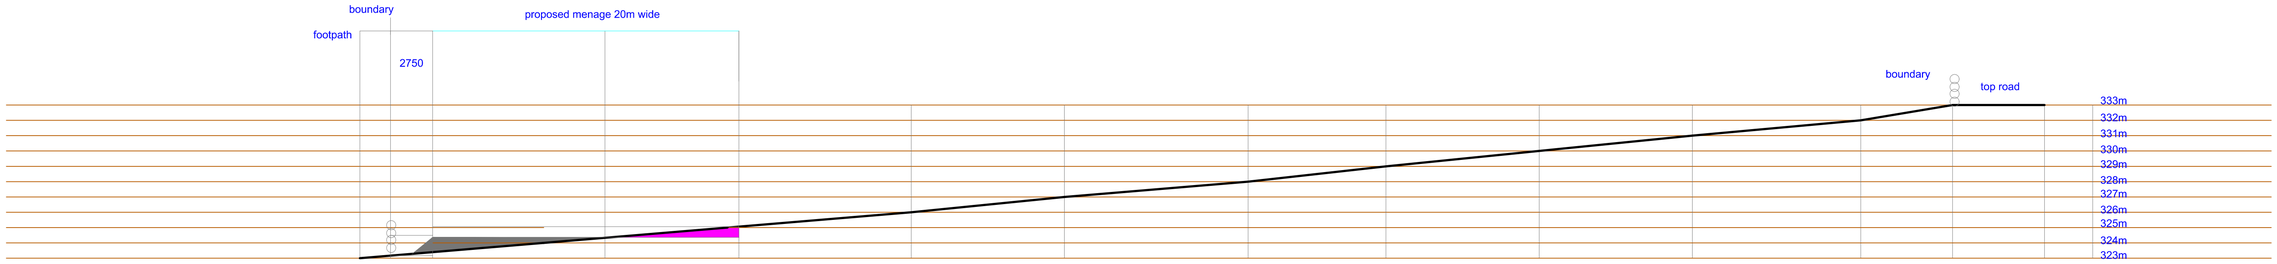

denotes 300mm vegetable soil on top of hardcore fill

denotes material excavation

cross section a - a

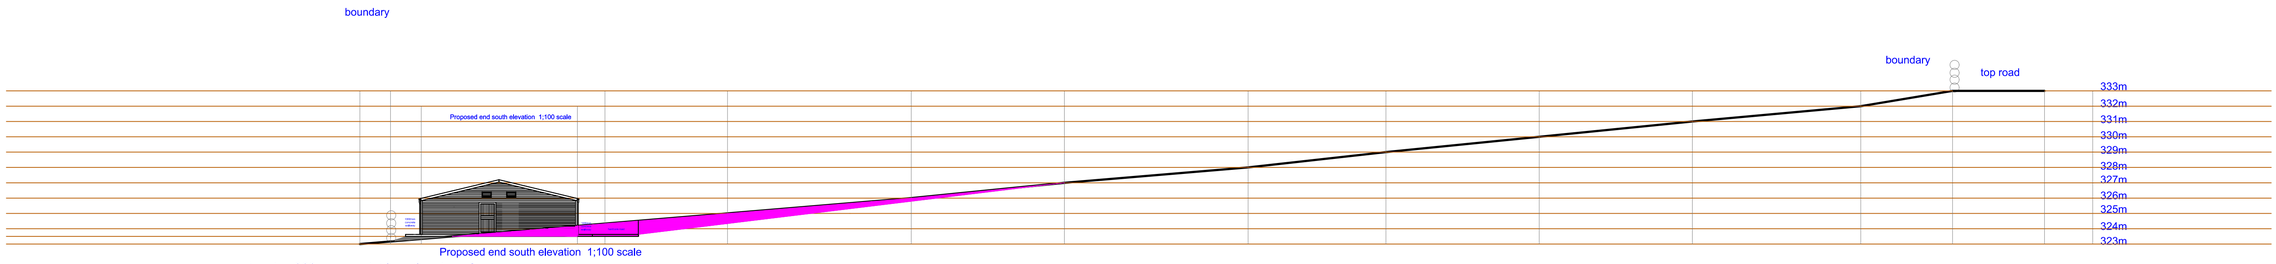

Proposed end south elevation 1;100 scale

denotes 300mm vegetable soil on top of hardcore fill

denotes material excavation re level top soil

cross section b - b

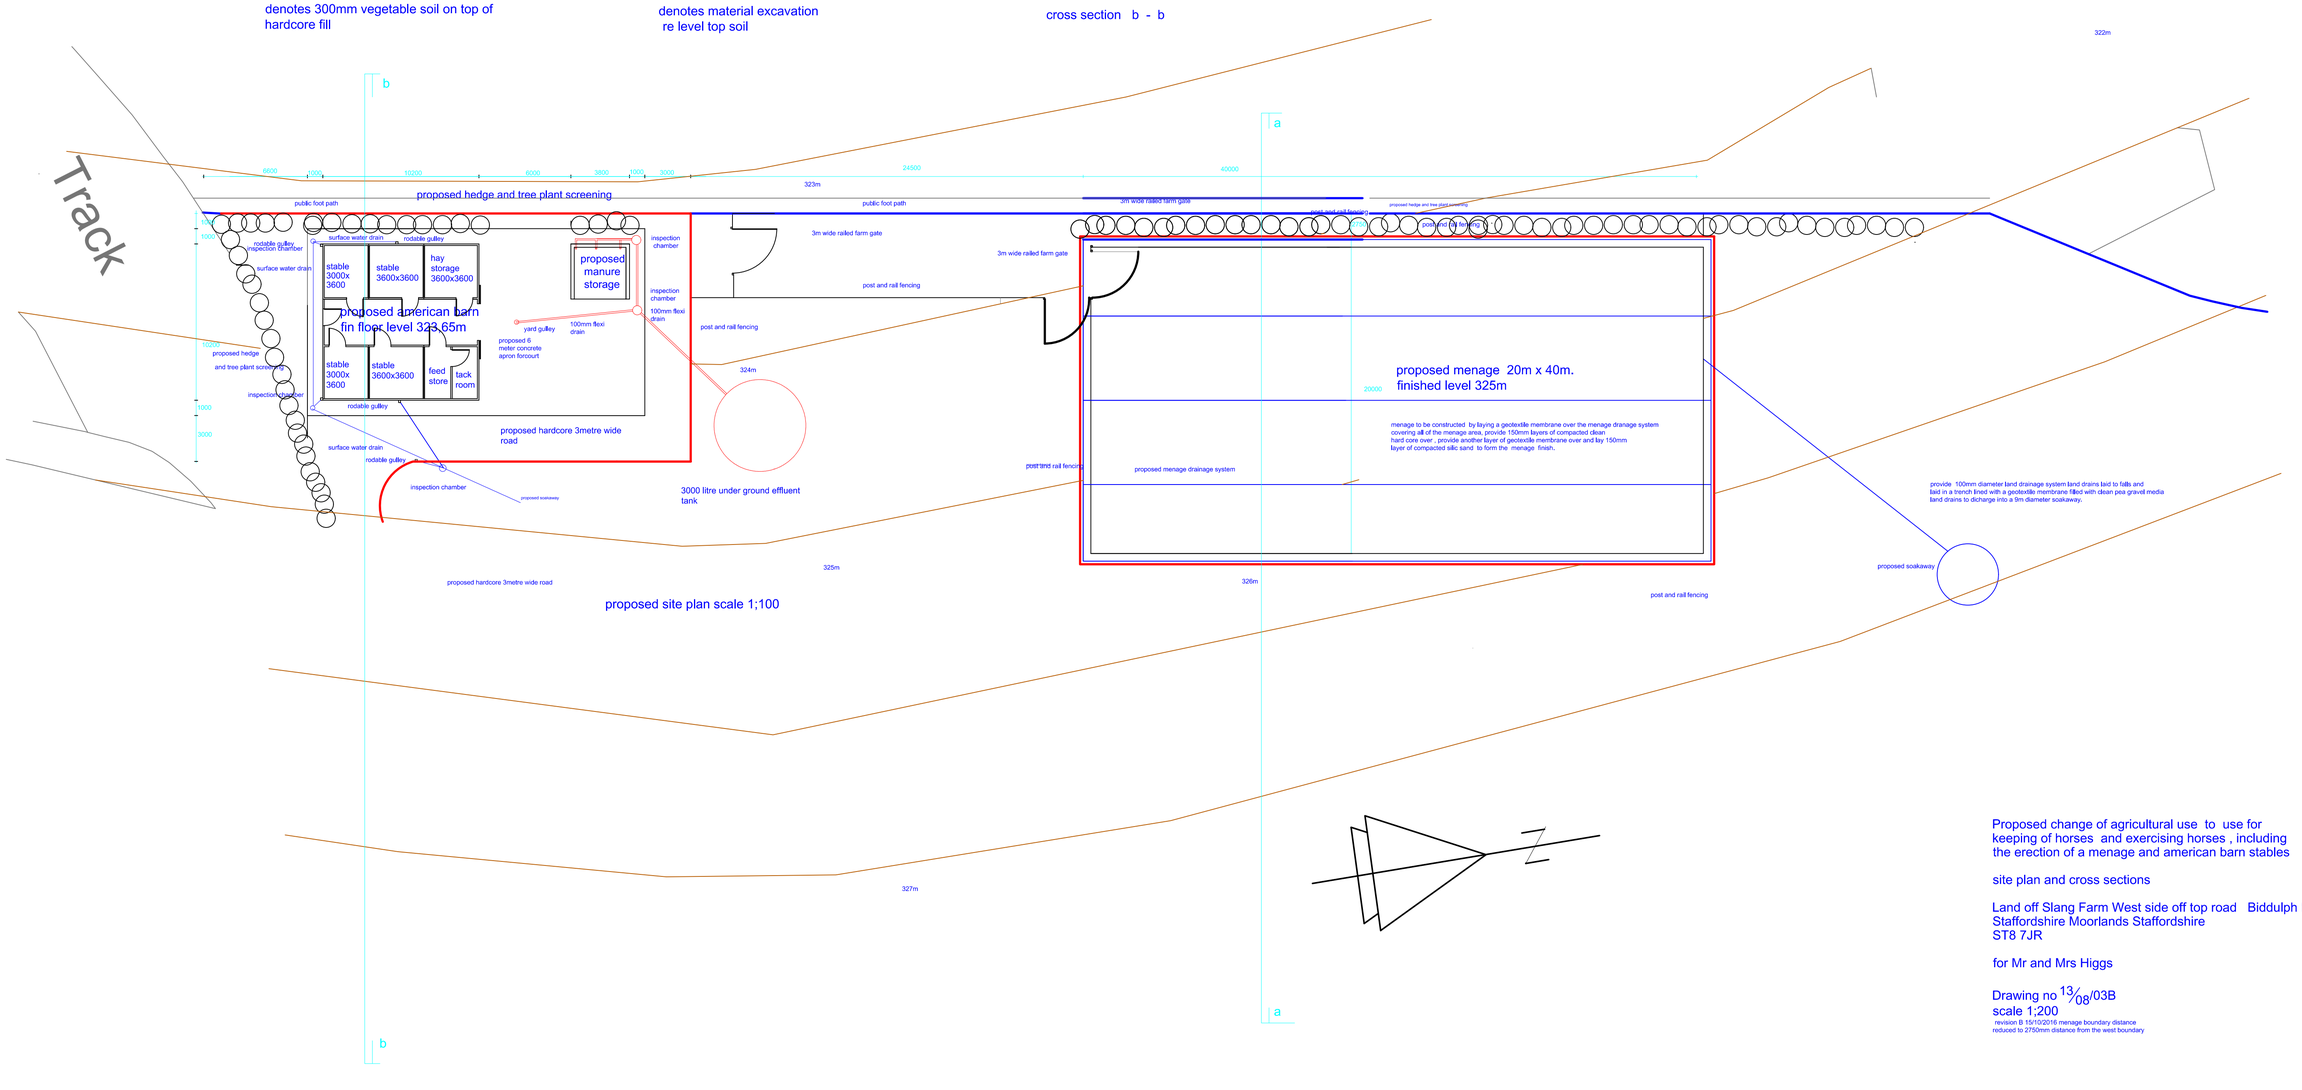

proposed site plan scale 1;100

Proposed change of agricultural use to use for keeping of horses and exercising horses , including the erection of a menage and american barn stables

site plan and cross sections

Land off Slang Farm West side off top road Biddulph Moor
Staffordshire Moorlands Staffordshire
ST8 7JR

for Mr and Mrs Higgs

Drawing no $^{13}/_{08}$/03B
scale 1;200
revision B 15/10/2016 menage boundary distance reduced to 2750mm distance from the west boundary