
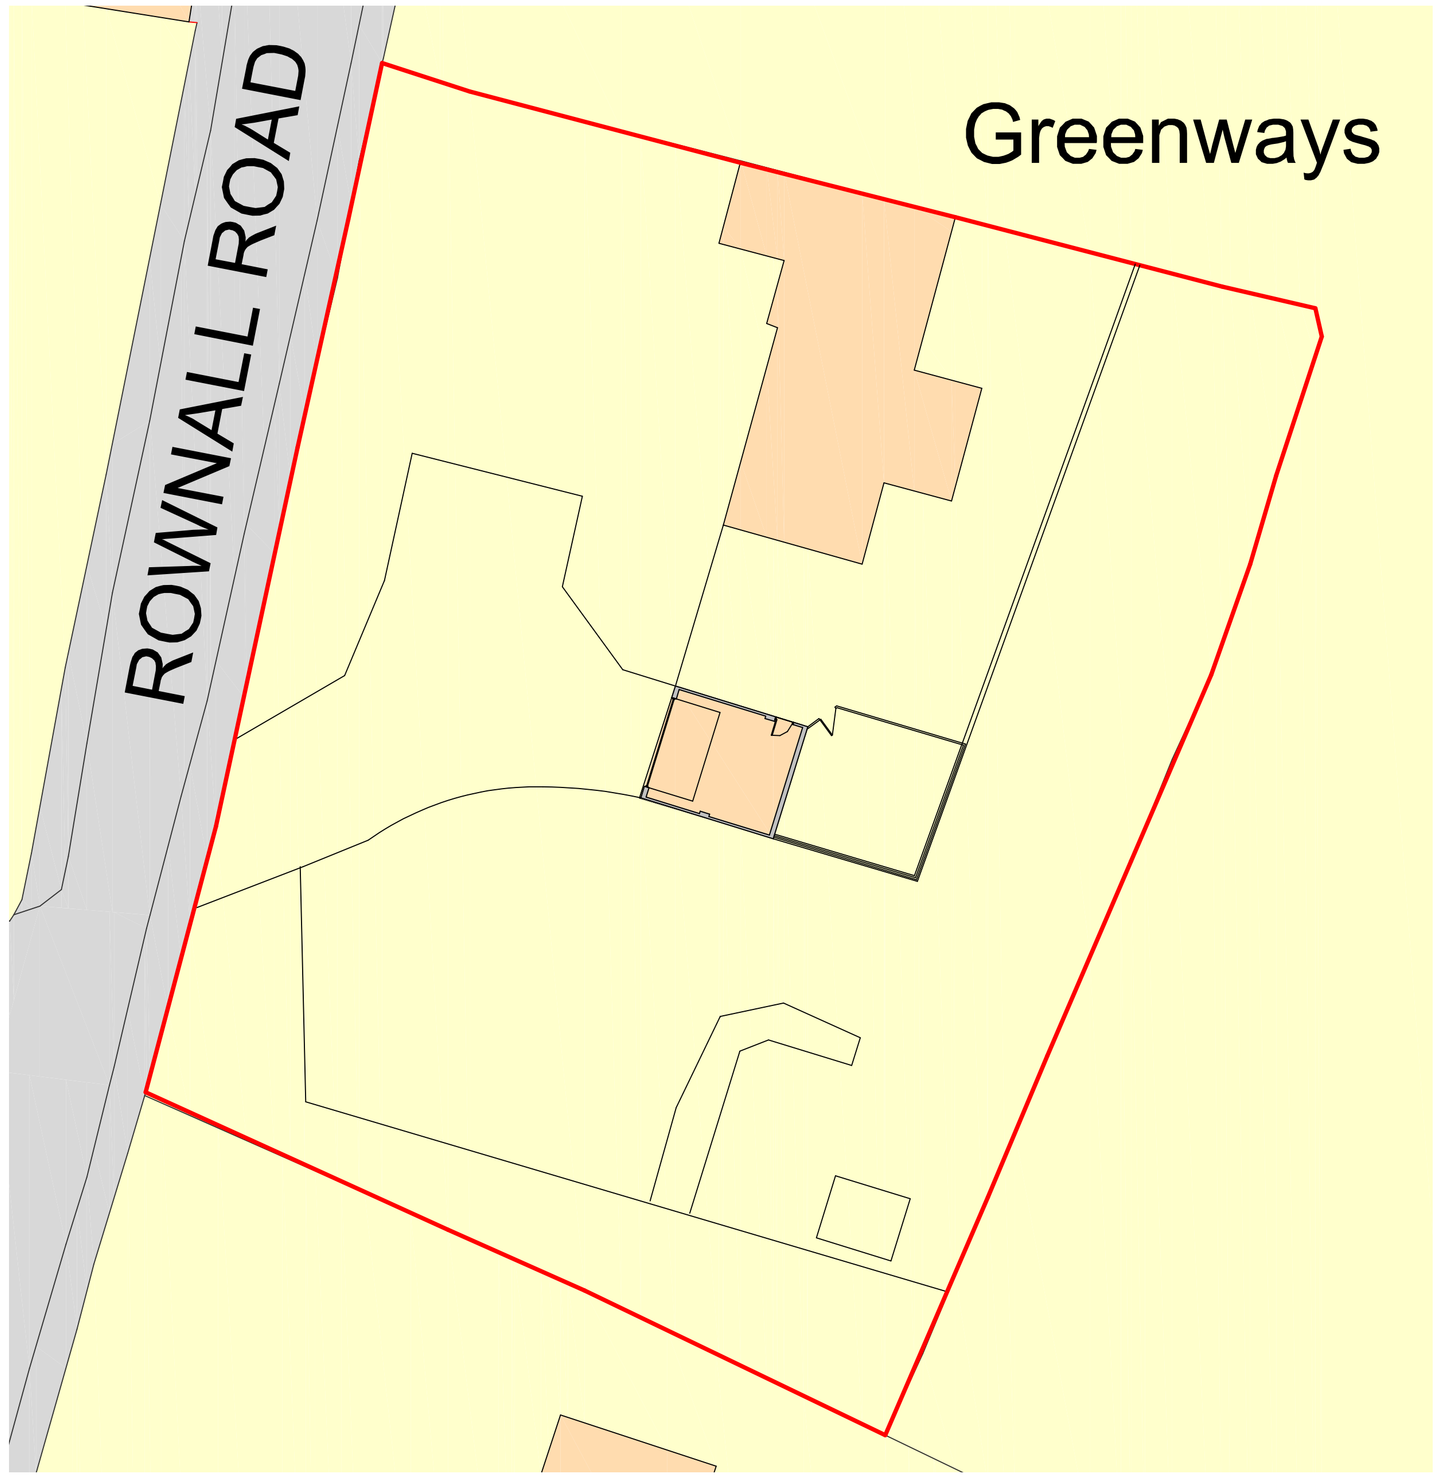


Existing Site Plan

Metres

1 2 3 4 5 10 15 20

SCALE 1:200

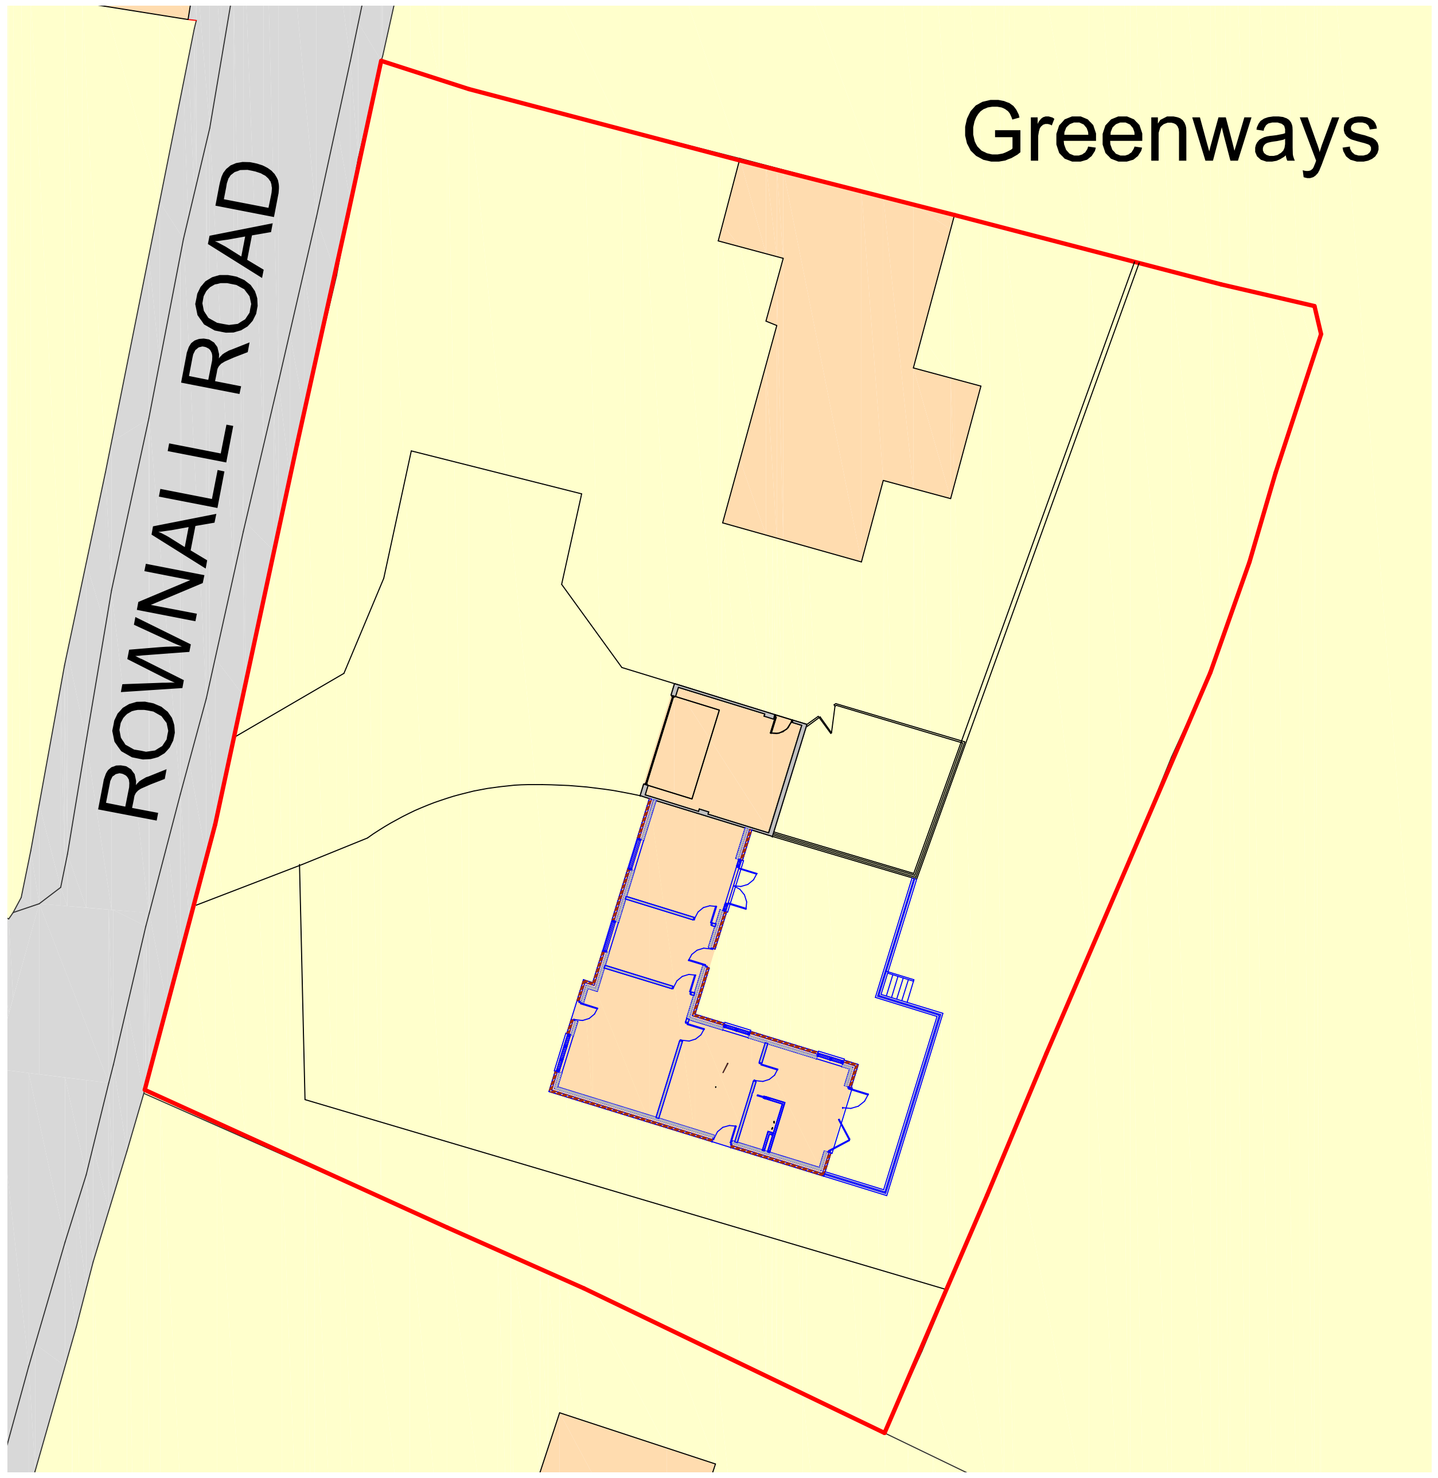


Proposed Site Plan

Metres

1 2 3 4 5 10 15 20

SCALE 1:200

N

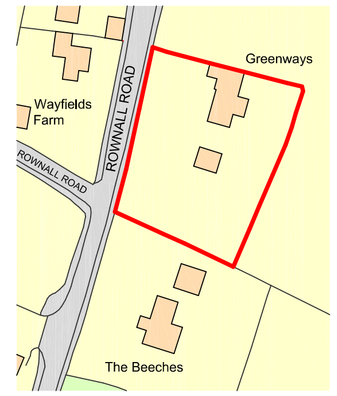

Ordnance Survey, (c) Crown Copyright 2021. All rights reserved. Licence number 100022432

Location Plan

Metres

10 20 30 40 50 60 70 80 90 100

SCALE 1:1250

DBD Architectural Consultancy Ltd ©2021

1. Copyright is vested with DBD Architectural Consultancy Ltd.

2. All dimensions to be checked on site before proceeding.

3. Contractor to check/adjust dimensions of new work to suit existing conditions.
Do not assume existing structure or details are plumb, square or level.

4. Contractor must notify the architect of any discrepancies before proceeding.

5. All drawings to be read in conjunction with all other consultants drawings and specs.

Rev	Date	Description

DBD Architectural Consultancy

DBD Architectural Consultancy Ltd
50 Broad Street, Leek,
Staffordshire, ST13 5NS
01538 381118
mail@dbdconsultants.co.uk
www.dbdconsultants.co.uk

Client
Mr L Wilde
Greenways, Rownall Road,
Wetley Rocks

Project
Proposed Extension to Garage at Greenways, Rownall Road, Wetley Rocks

Title
Site Plans

Size: Planning

Size	Date	File No.
A1	05.01.2021	2096
Scale 1:100		

Drawing Number
PL 01