



Front Elevation

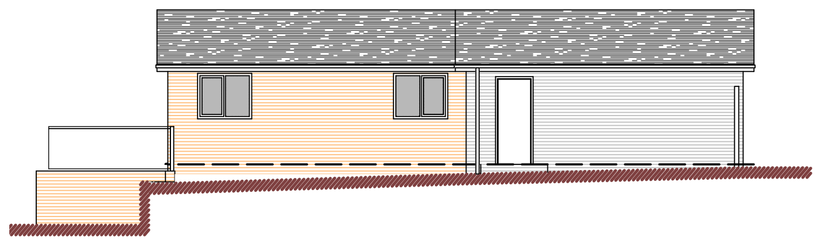

Side Elevation

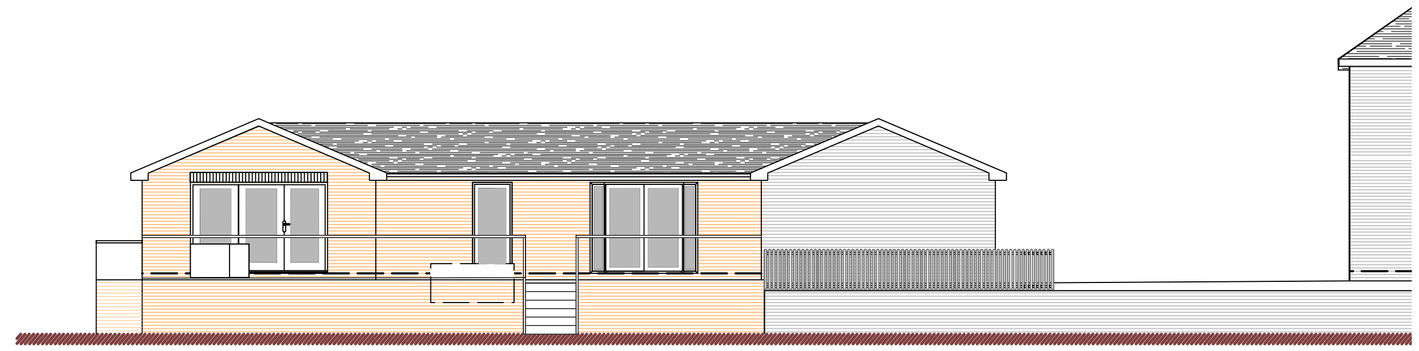


Rear Elevation


Metres

1 2 3 4 5

SCALE 1:100

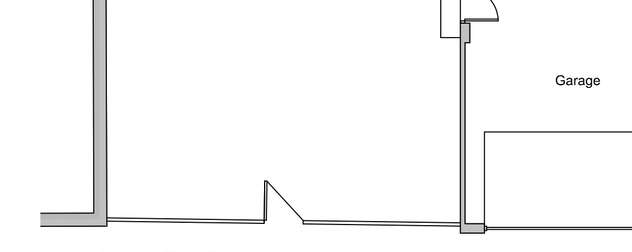

Side Elevation

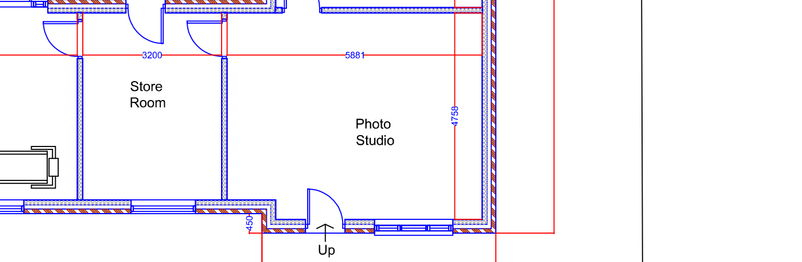

Side Elevation

Ground Floor Plan

Metres

1 2 3 4 5

SCALE 1:100

DBD Architectural Consultancy Ltd ©2021

1. Copyright is vested with DBD Architectural Consultancy Ltd.

2. All dimensions to be checked on site before proceeding.

3. Contractor to check/adjust dimensions of new work to suit existing conditions.
Do not assume existing structure or details are plumb, square or level.

4. Contractor must notify the architect of any discrepancies before proceeding.

5. All drawings to be read in conjunction with all other consultants drawings and specs.

Rev.	Date	Description
D	25.01.21	Amendments made following comments
C	22.01.21	Amendments made following comments
B	13.01.21	Amendments made following comments
A	11.01.21	Amendments made following comments

DBD Architectural Consultancy

DBD Architectural Consultancy Ltd
50 Broad Street, Leek,
Staffordshire, ST13 5NS
01538 381118
mail@dbdconsultants.co.uk
www.dbdconsultants.co.uk

Mr L Wilde
Greenways, Rownall Road,
Wetley Rocks

Proposed Extension to Garage at Greenways, Rownall Road, Wetley Rocks

Plans as Proposed

Size	Date	Job No.
A1	08.01.2021	3096
Scale: 1:100		

Drawing Number: PL 03D