job 105 Woodhouse Lane, Biddulph Moor
Extensions and Alterations


title Floor Plans and Section A-A as Existing

date	scale	drawn by	dwg. no.	rev.
26.01.21	1/50 @ A2	RA	105WL-01	.


Ian Ankers architecture
Building and Design Consultants
Ryecroft Farm, Rushton Spencer, Macclesfield, SK11 0RP
t 01260 546944
e ross@ianankers.co.uk
w www.ianankers.co.uk

0 1 2 3m

Revisions
. . .

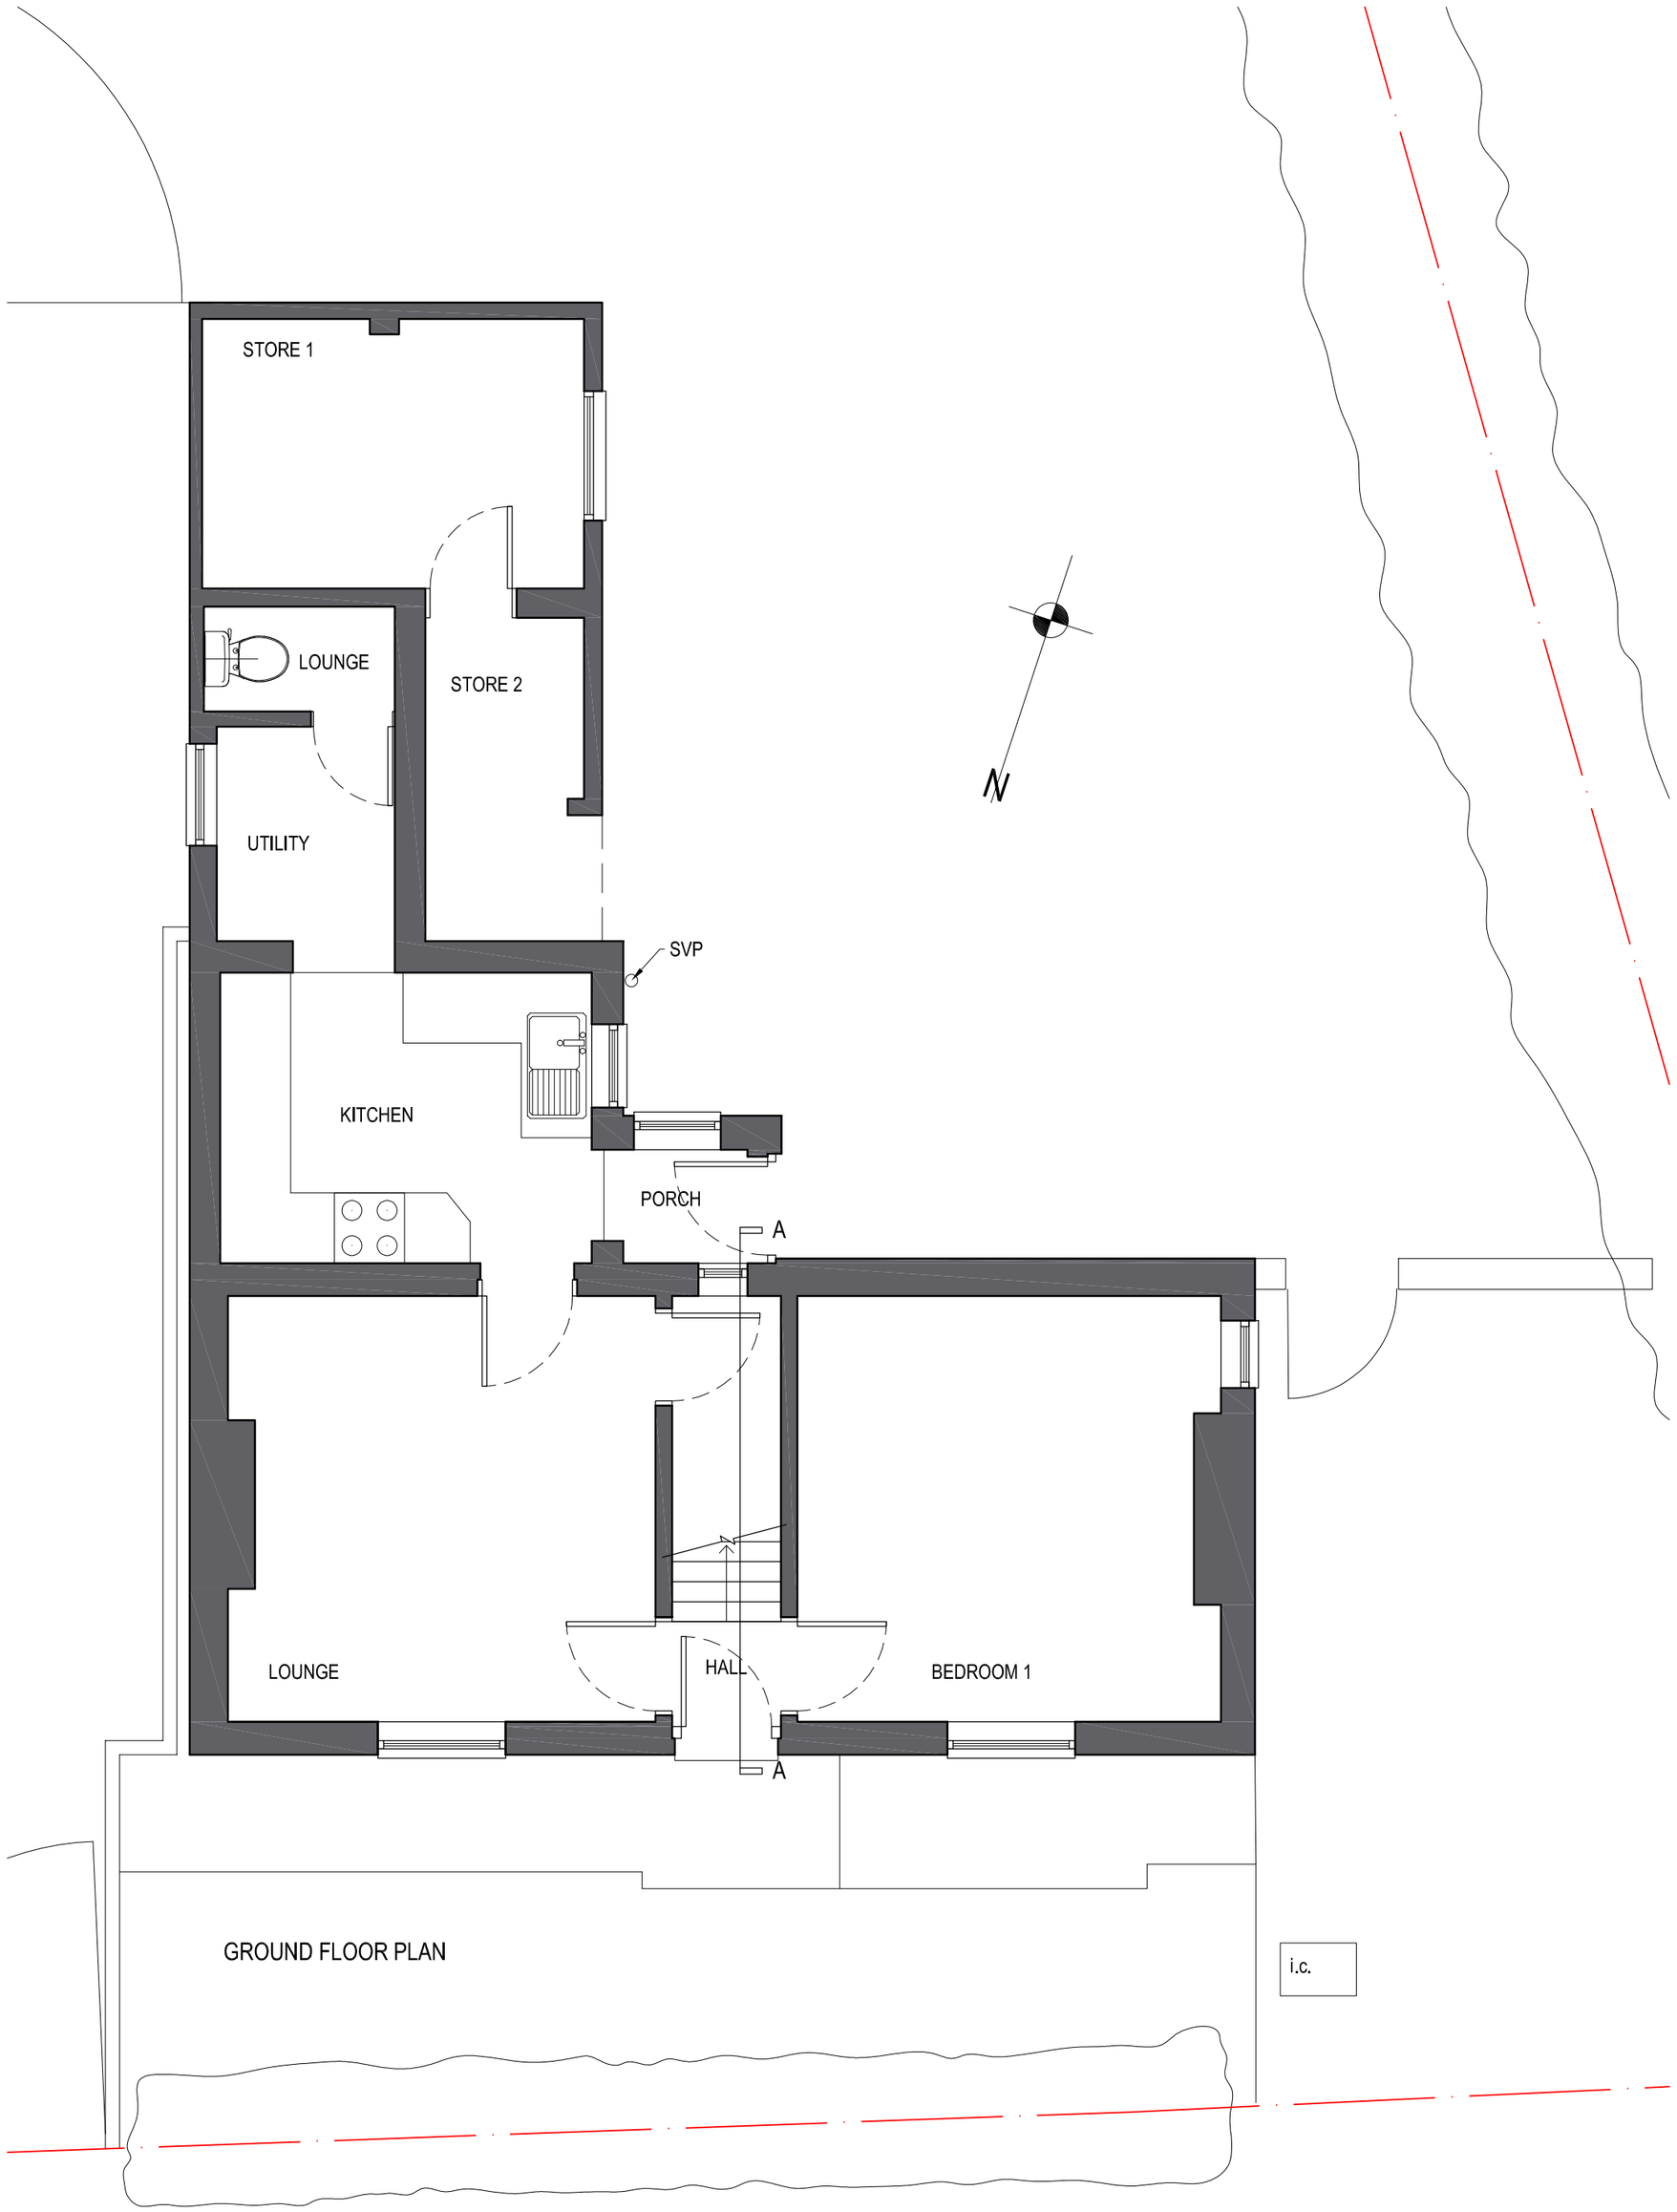

GROUND FLOOR PLAN

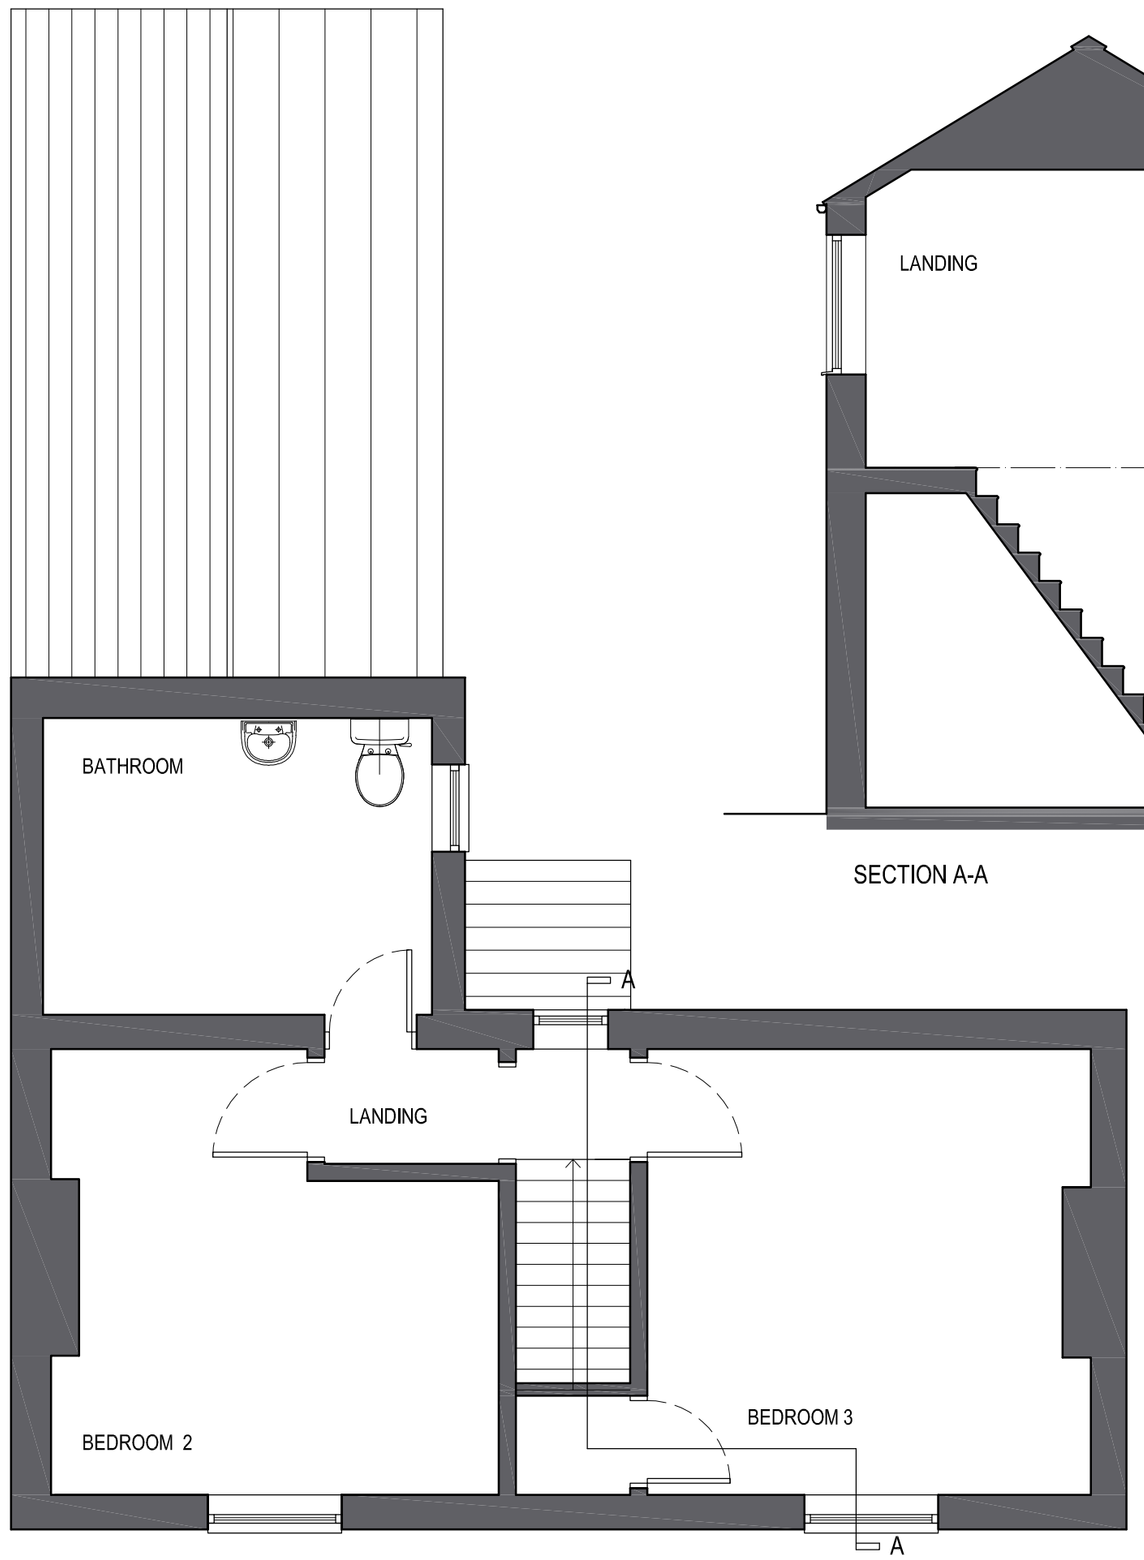

FIRST FLOOR PLAN

SECTION A-A