job 105 Woodhouse Lane, Biddulph Moor
Extensions and Alterations

title Floor Plans as Proposed


date	scale	drawn by	dwg. no.	rev.
26.01.21	1/50 @ A2	RA	105WL-05	A

Ian Ankers architecture
Building and Design Consultants
Ryecroft Farm, Rushton Spencer, Macclesfield, SK11 0RP
t 01260 546944
e ross@ianankers.co.uk
w www.ianankers.co.uk


0 1 2 3m

Revisions

A	minor scheme revsions	10.03.21

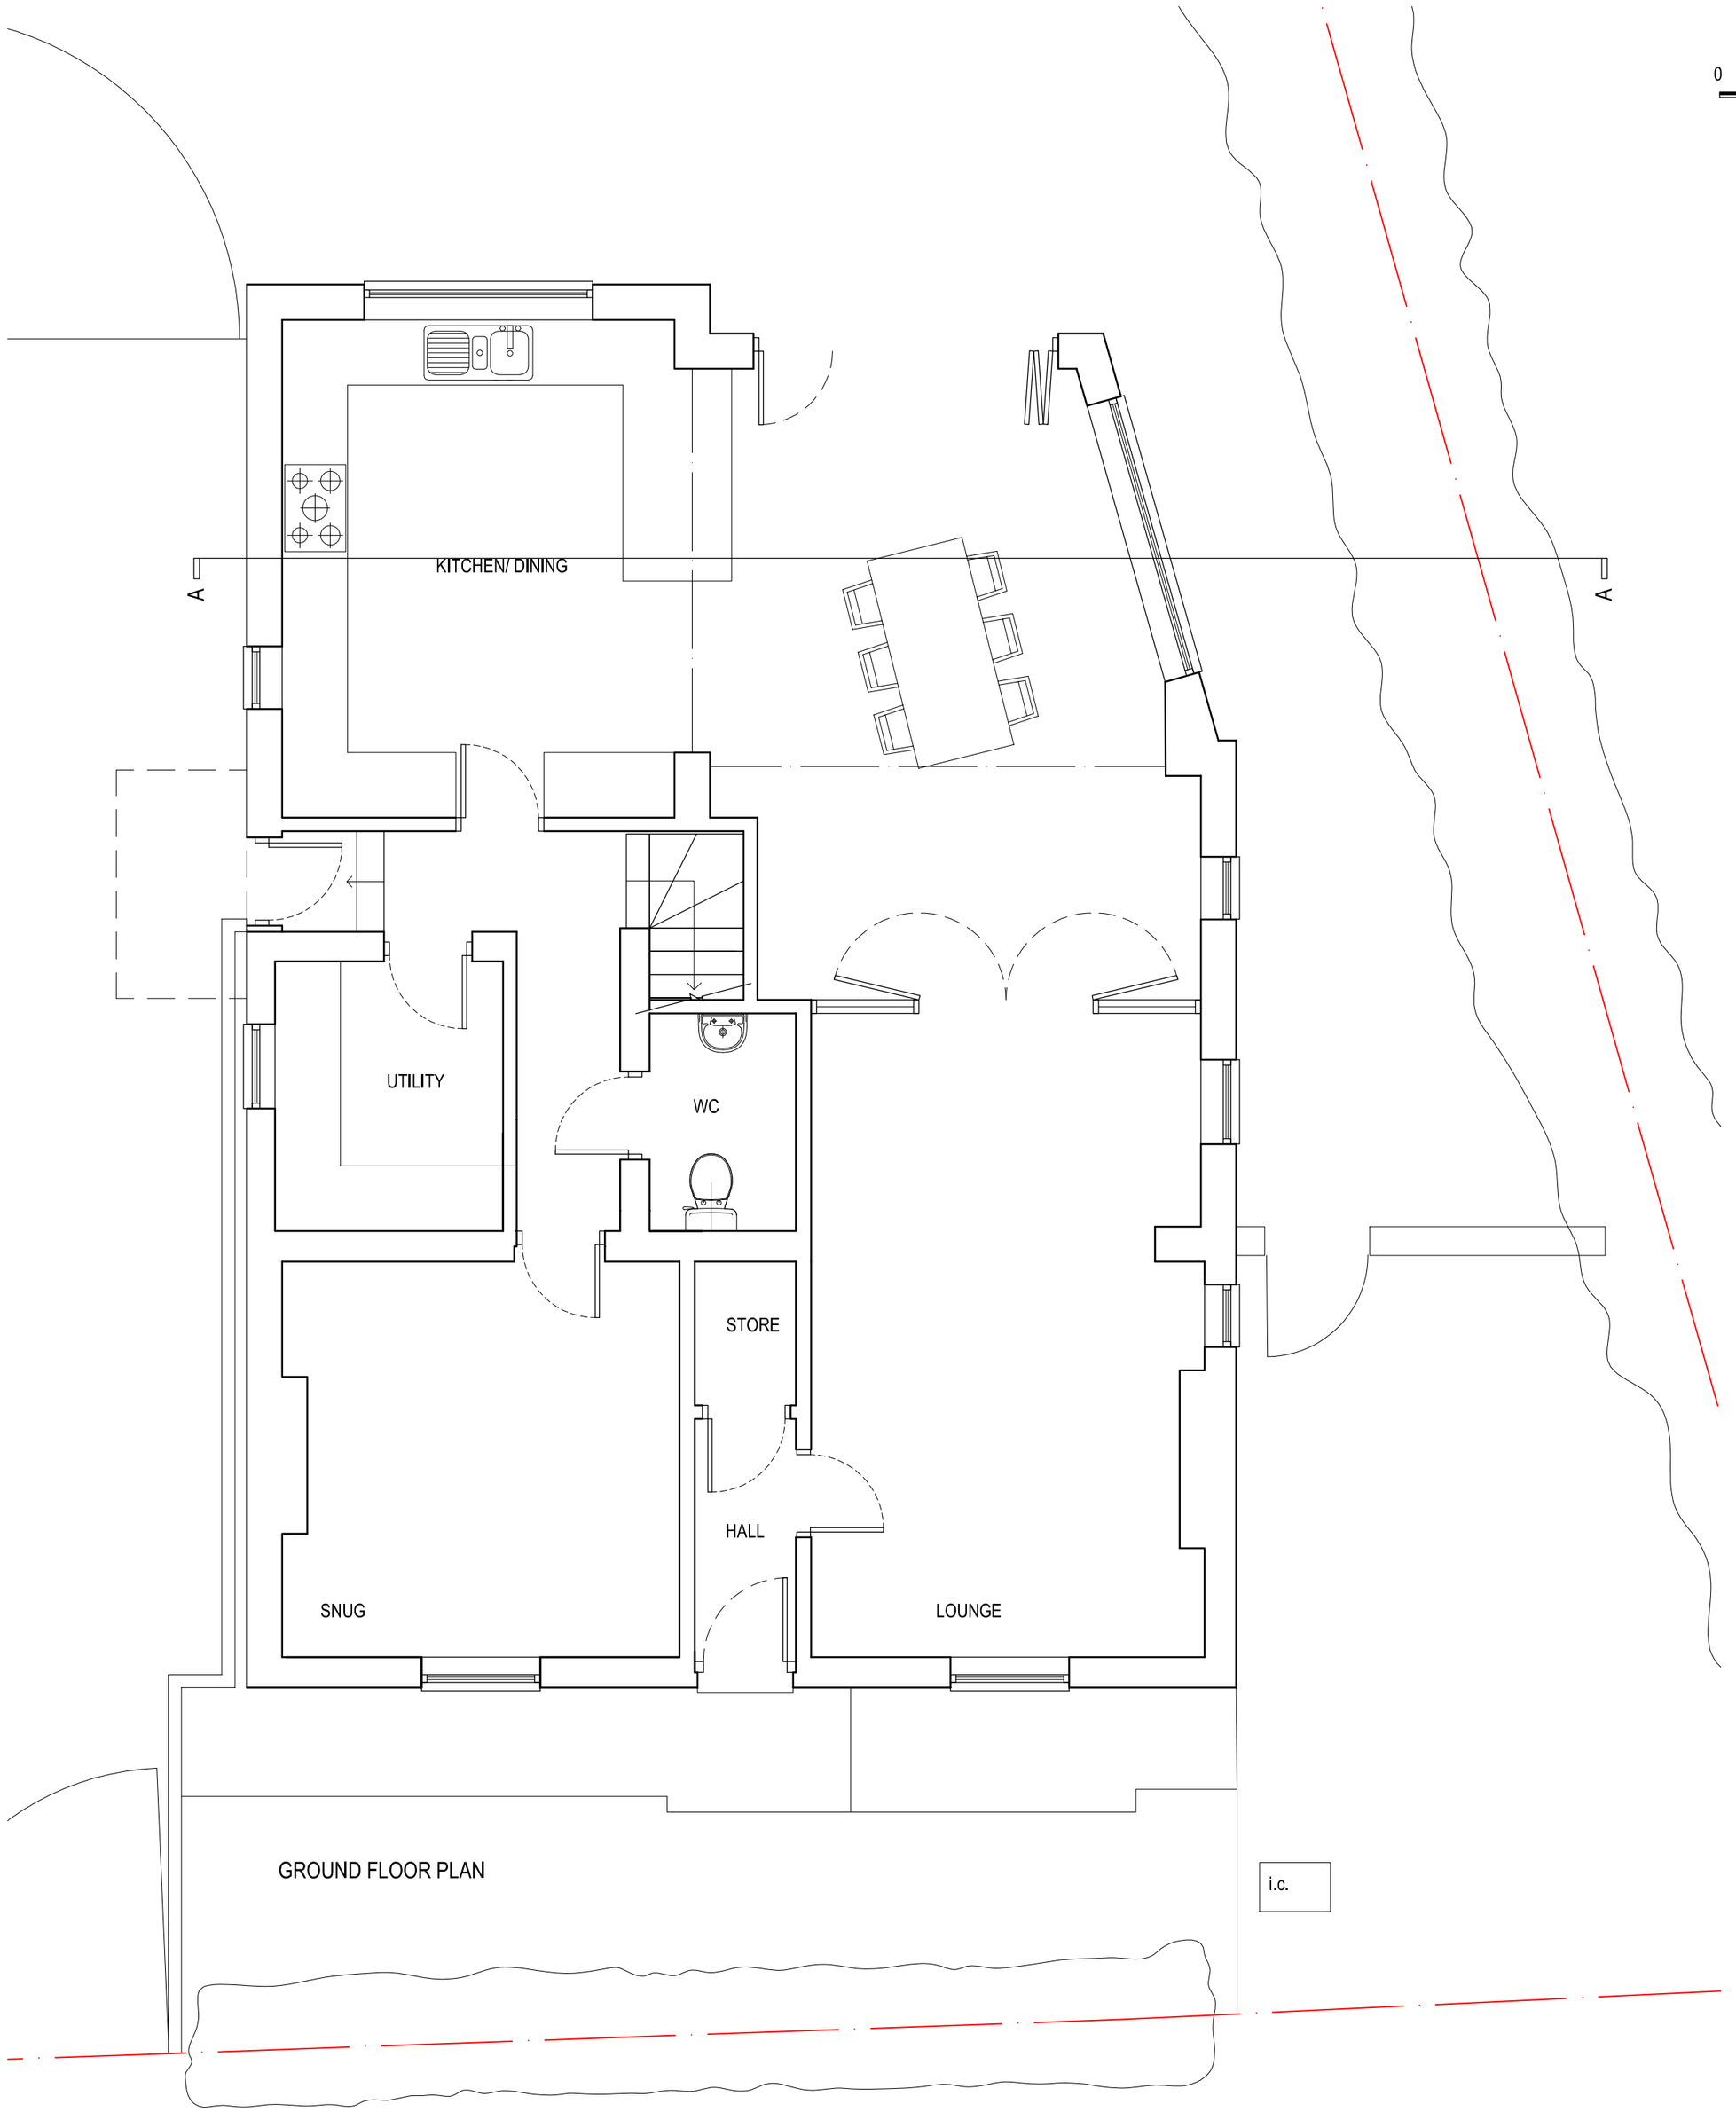

GROUND FLOOR PLAN

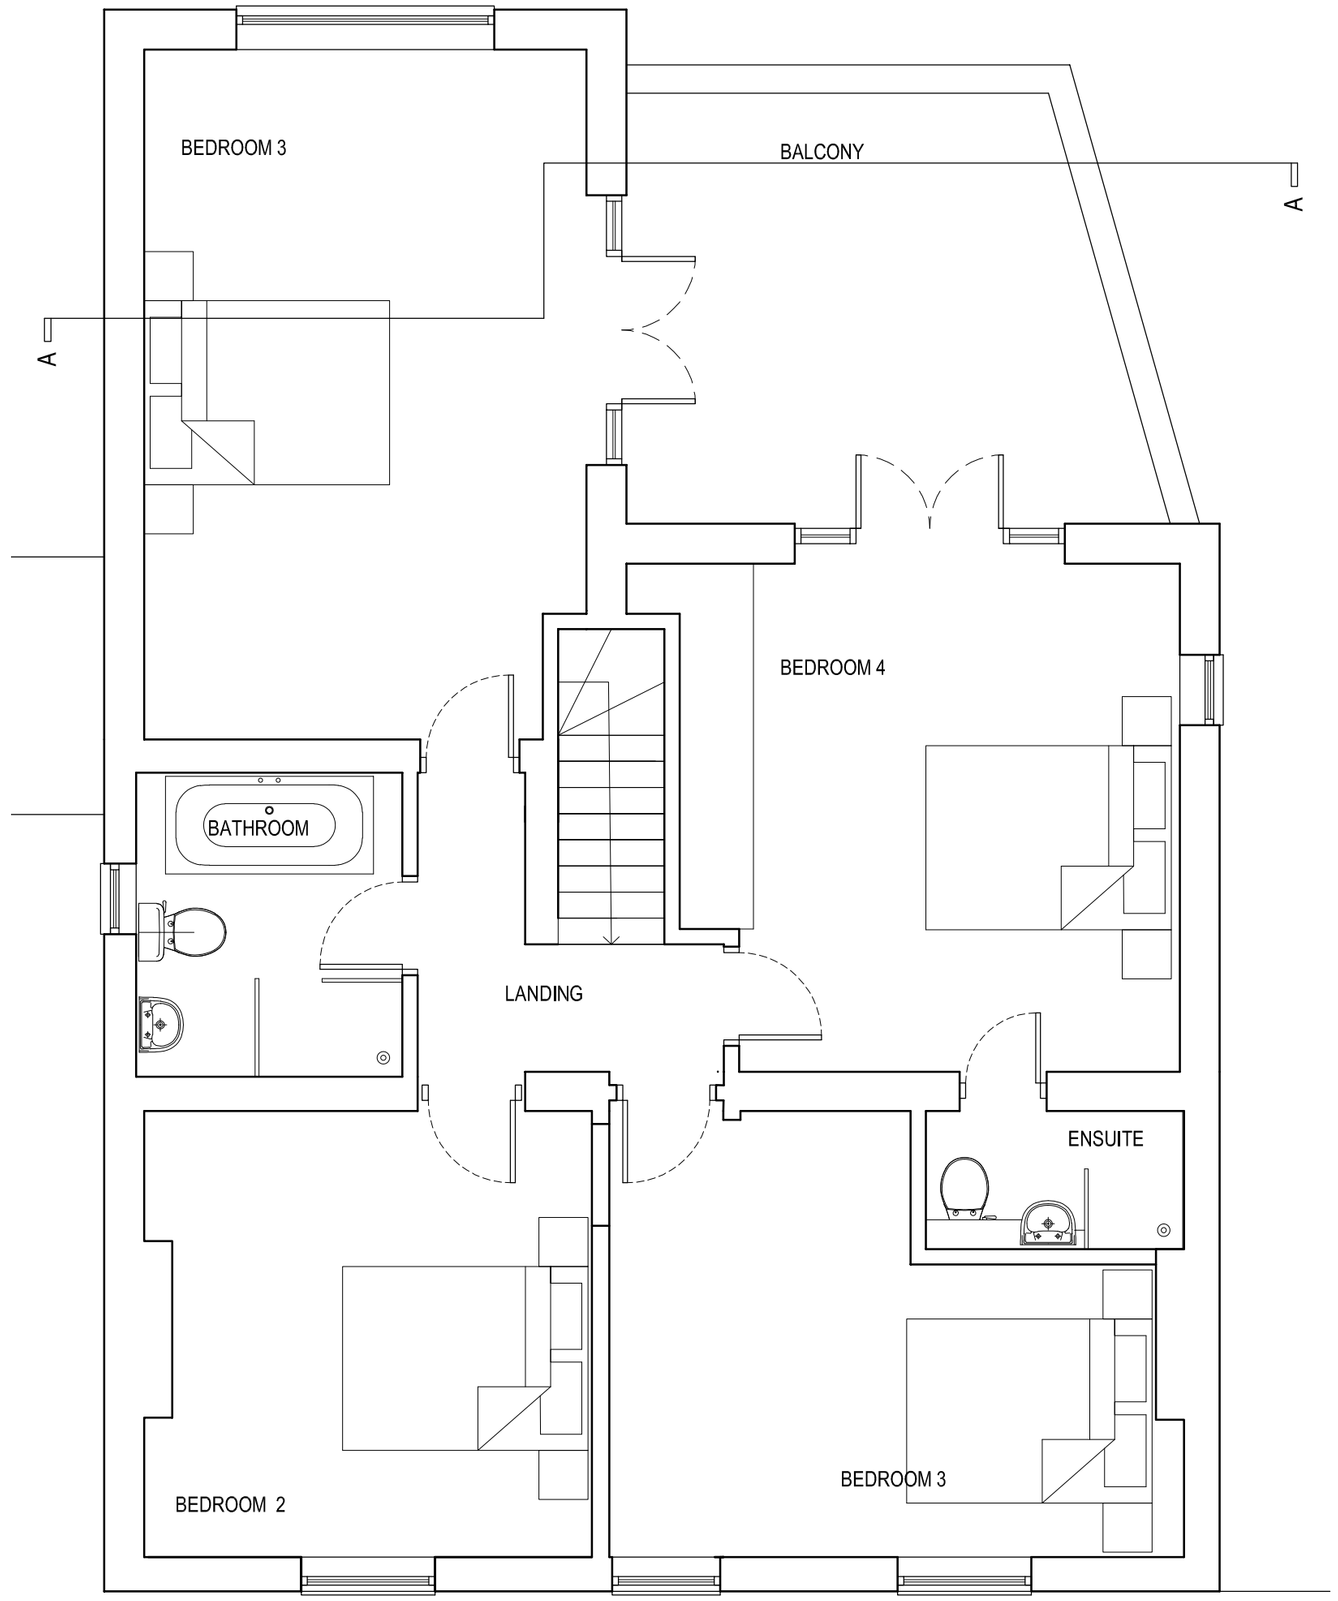

FIRST FLOOR PLAN