
Copyright of this drawing is vested in the Architect and it must not be copied or reproduced without consent. Figured dimensions only are to be taken from this drawing. All contractors must visit the site and be responsible for taking and checking all dimensions relative to their work. Hewitt&Carr Architects Ltd are to be advised of any variation between drawings and site conditions.
THIS DRAWING IS FOR PLANNING PURPOSES ONLY AND CLIENTS/CONTRACTORS ARE ADVISED TO CLARIFY DIMENSIONS WITH THE ARCHITECT PRIOR TO SETTING OUT.

Rev.	Drawn	Comments	Date

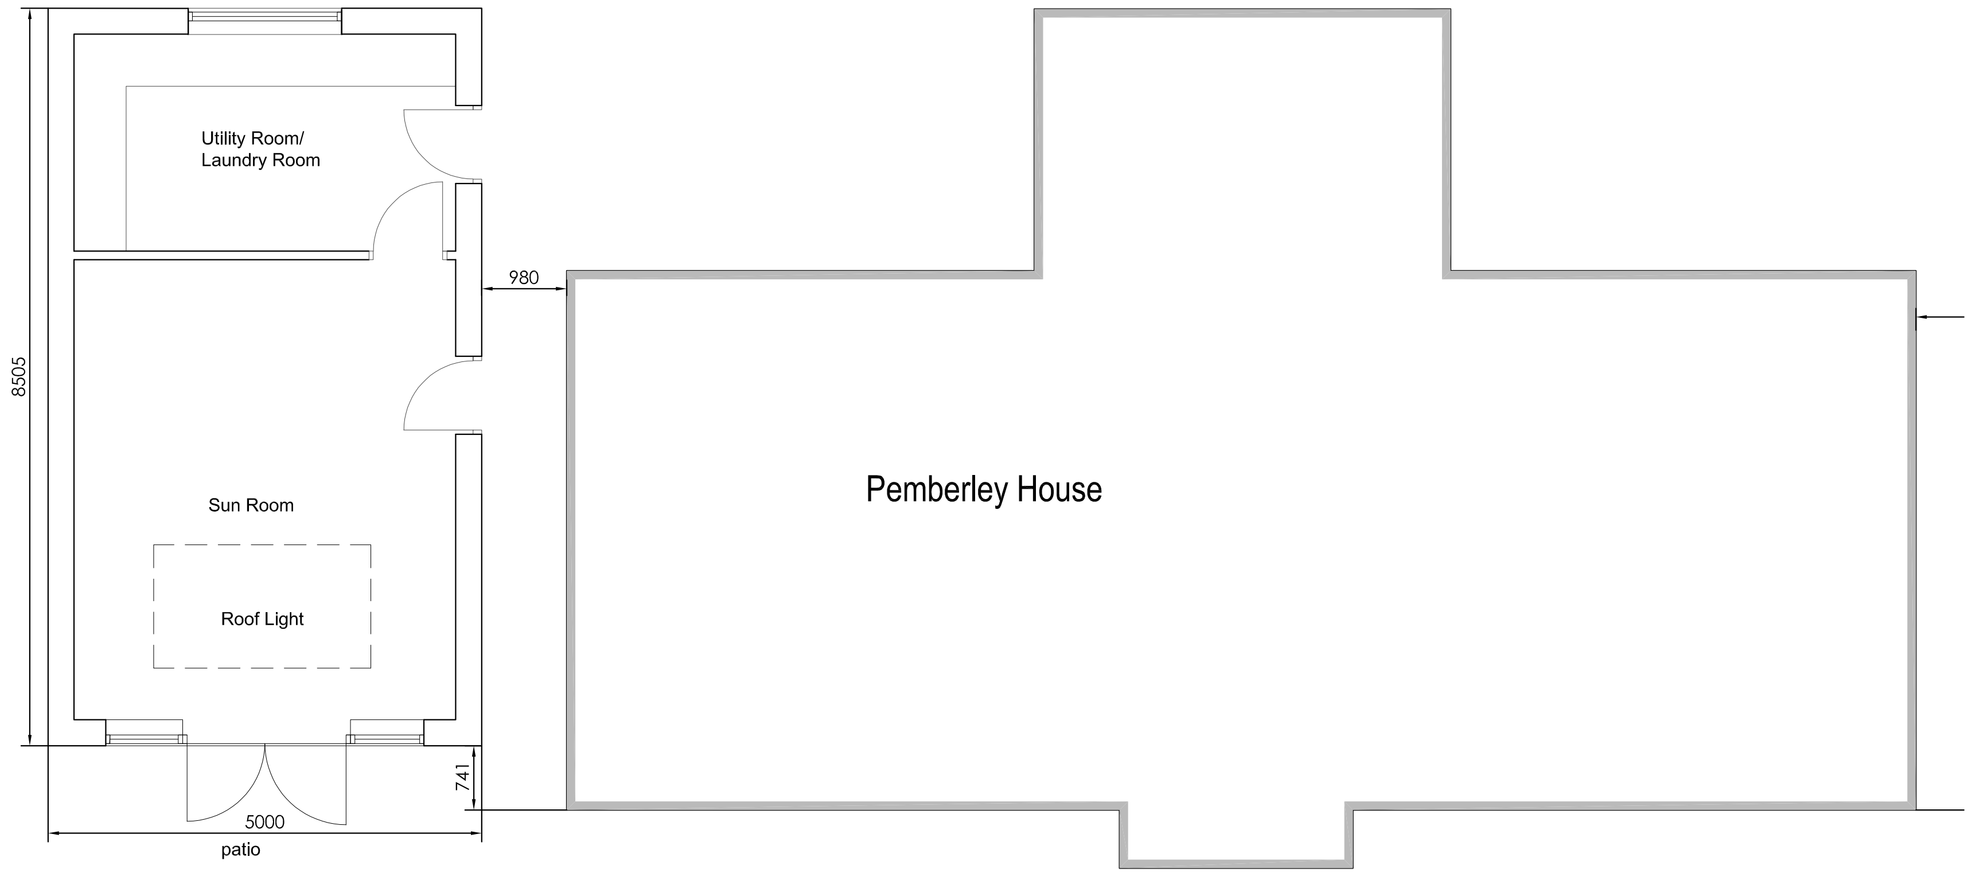


GROUND PLAN 1:50




REAR ELEVATION 1:50

Ordnance Survey © Crown copyright 2021 All rights reserved. Licence number 100051789

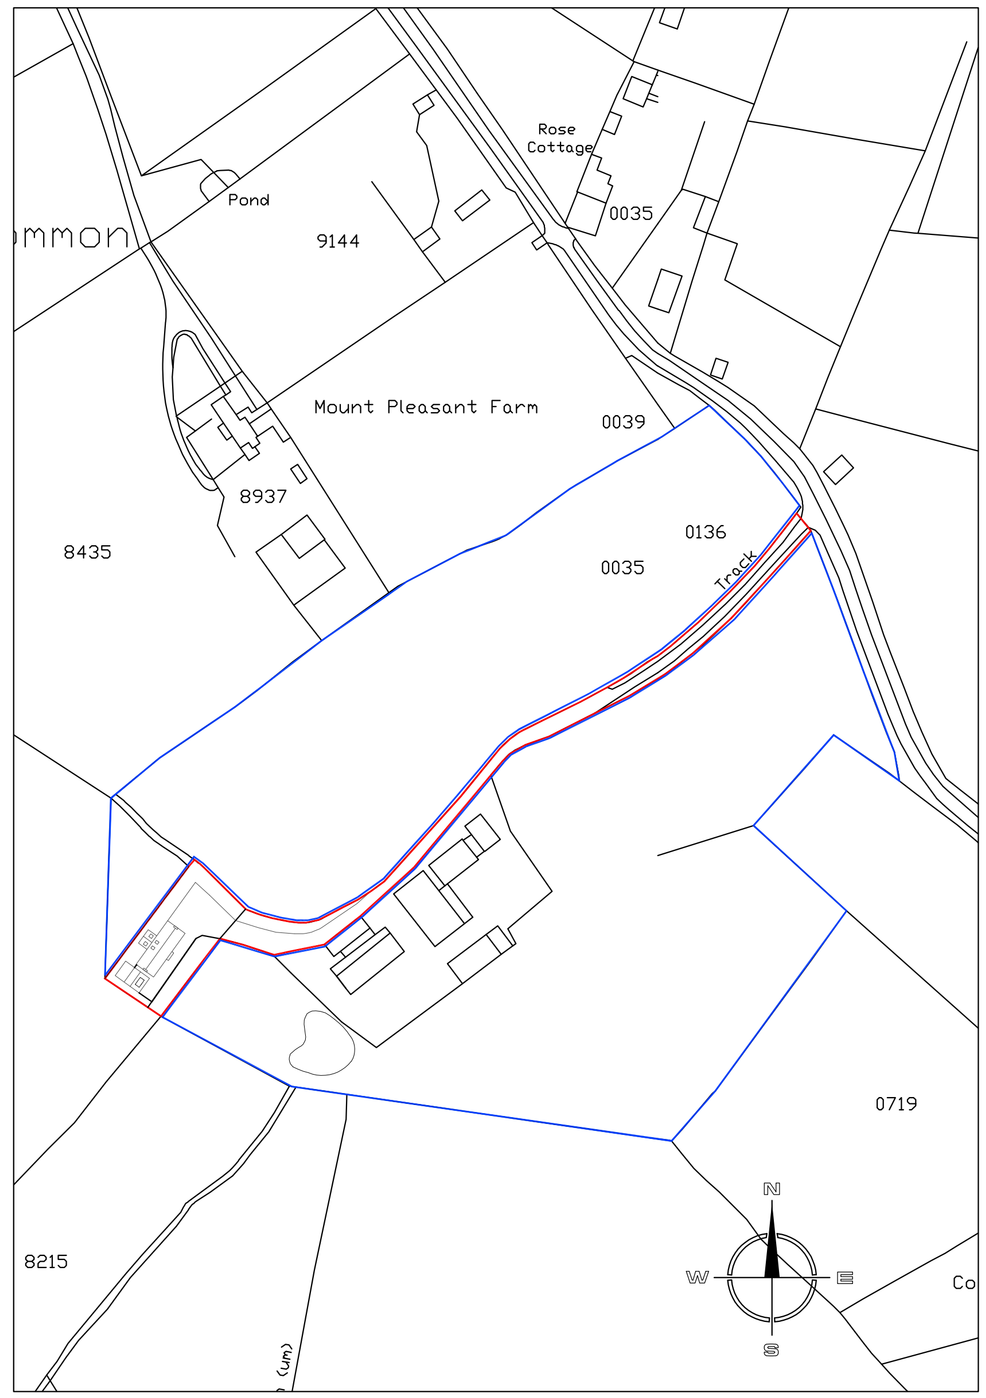


SITE LOCATION PLAN 1:1250

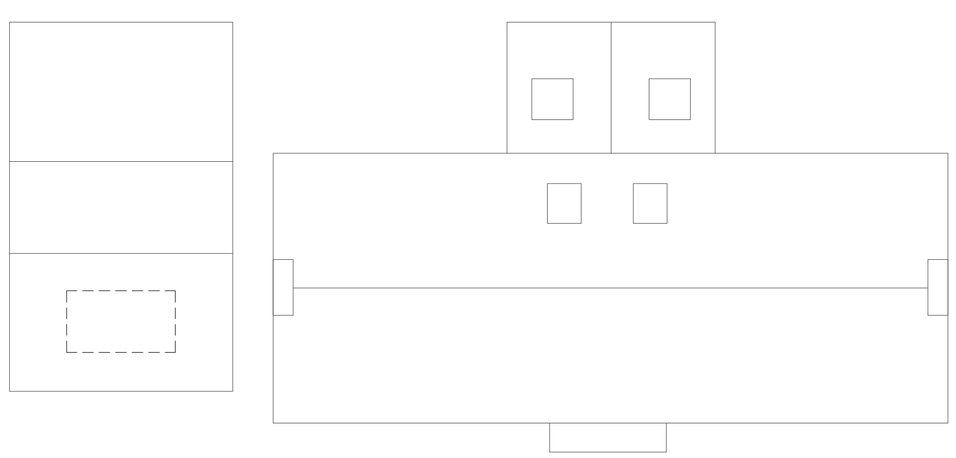

ROOF PLAN 1:100

Ordnance Survey © Crown copyright 2021 All rights reserved. Licence number 100051789

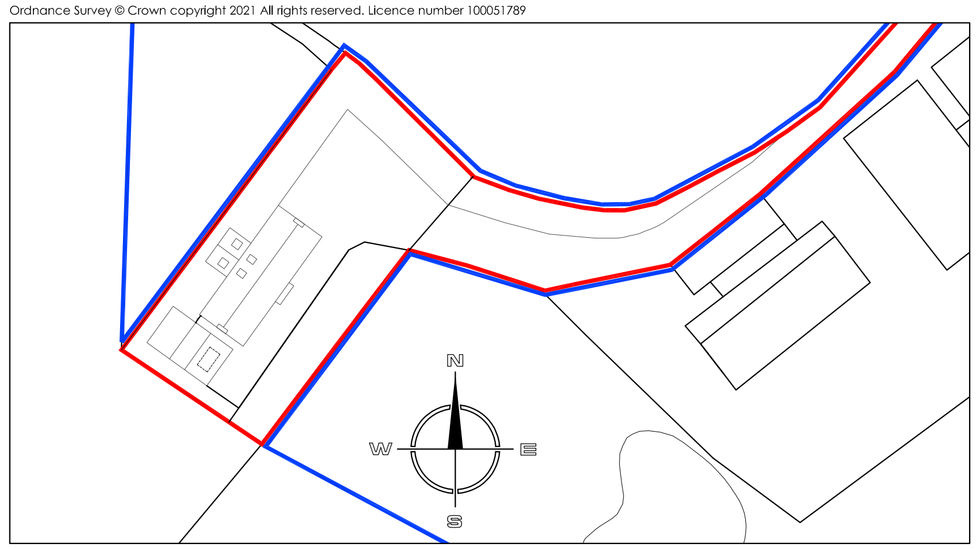

SITE LAYOUT PLAN 1:500

Hewitt&CarrArchitects
A: DaisyBank House | 17-19 Leek Road | Cheadle | ST10 1FE
T: 01538 756888
E: enquiries@hcarchitects.co.uk
W: www.hcarchitects.co.uk

Client
Mr & Mrs S. Lake

Project
Proposed Outbuilding at
Pemberley House, Sandy Lane ST11 9DX

Title
Plan and Elevations as proposed

Status
PLANNING

Date Feb 2021 Drawn MJC

Scale @A1 As Stated Checked

Project No 00459 Drawing No. AL(0)400 Rev

File Ref: H:\REF