job 31 High Street, Upper Tean, ST10 4DY
Store Conversion

title Ground Floor Plan as Proposed

date	scale	drawn by	dwg. no.	rev.
04.02.21	1/50 @ A3	RA	31HS-08	A

Ian Ankers architecture
Building and Design Consultants
Ryecroft Farm, Rushton Spencer, Macclesfield, SK11 0RP
t 01260 546944
e ross@iankers.co.uk
w www.iankers.co.uk

Revisions
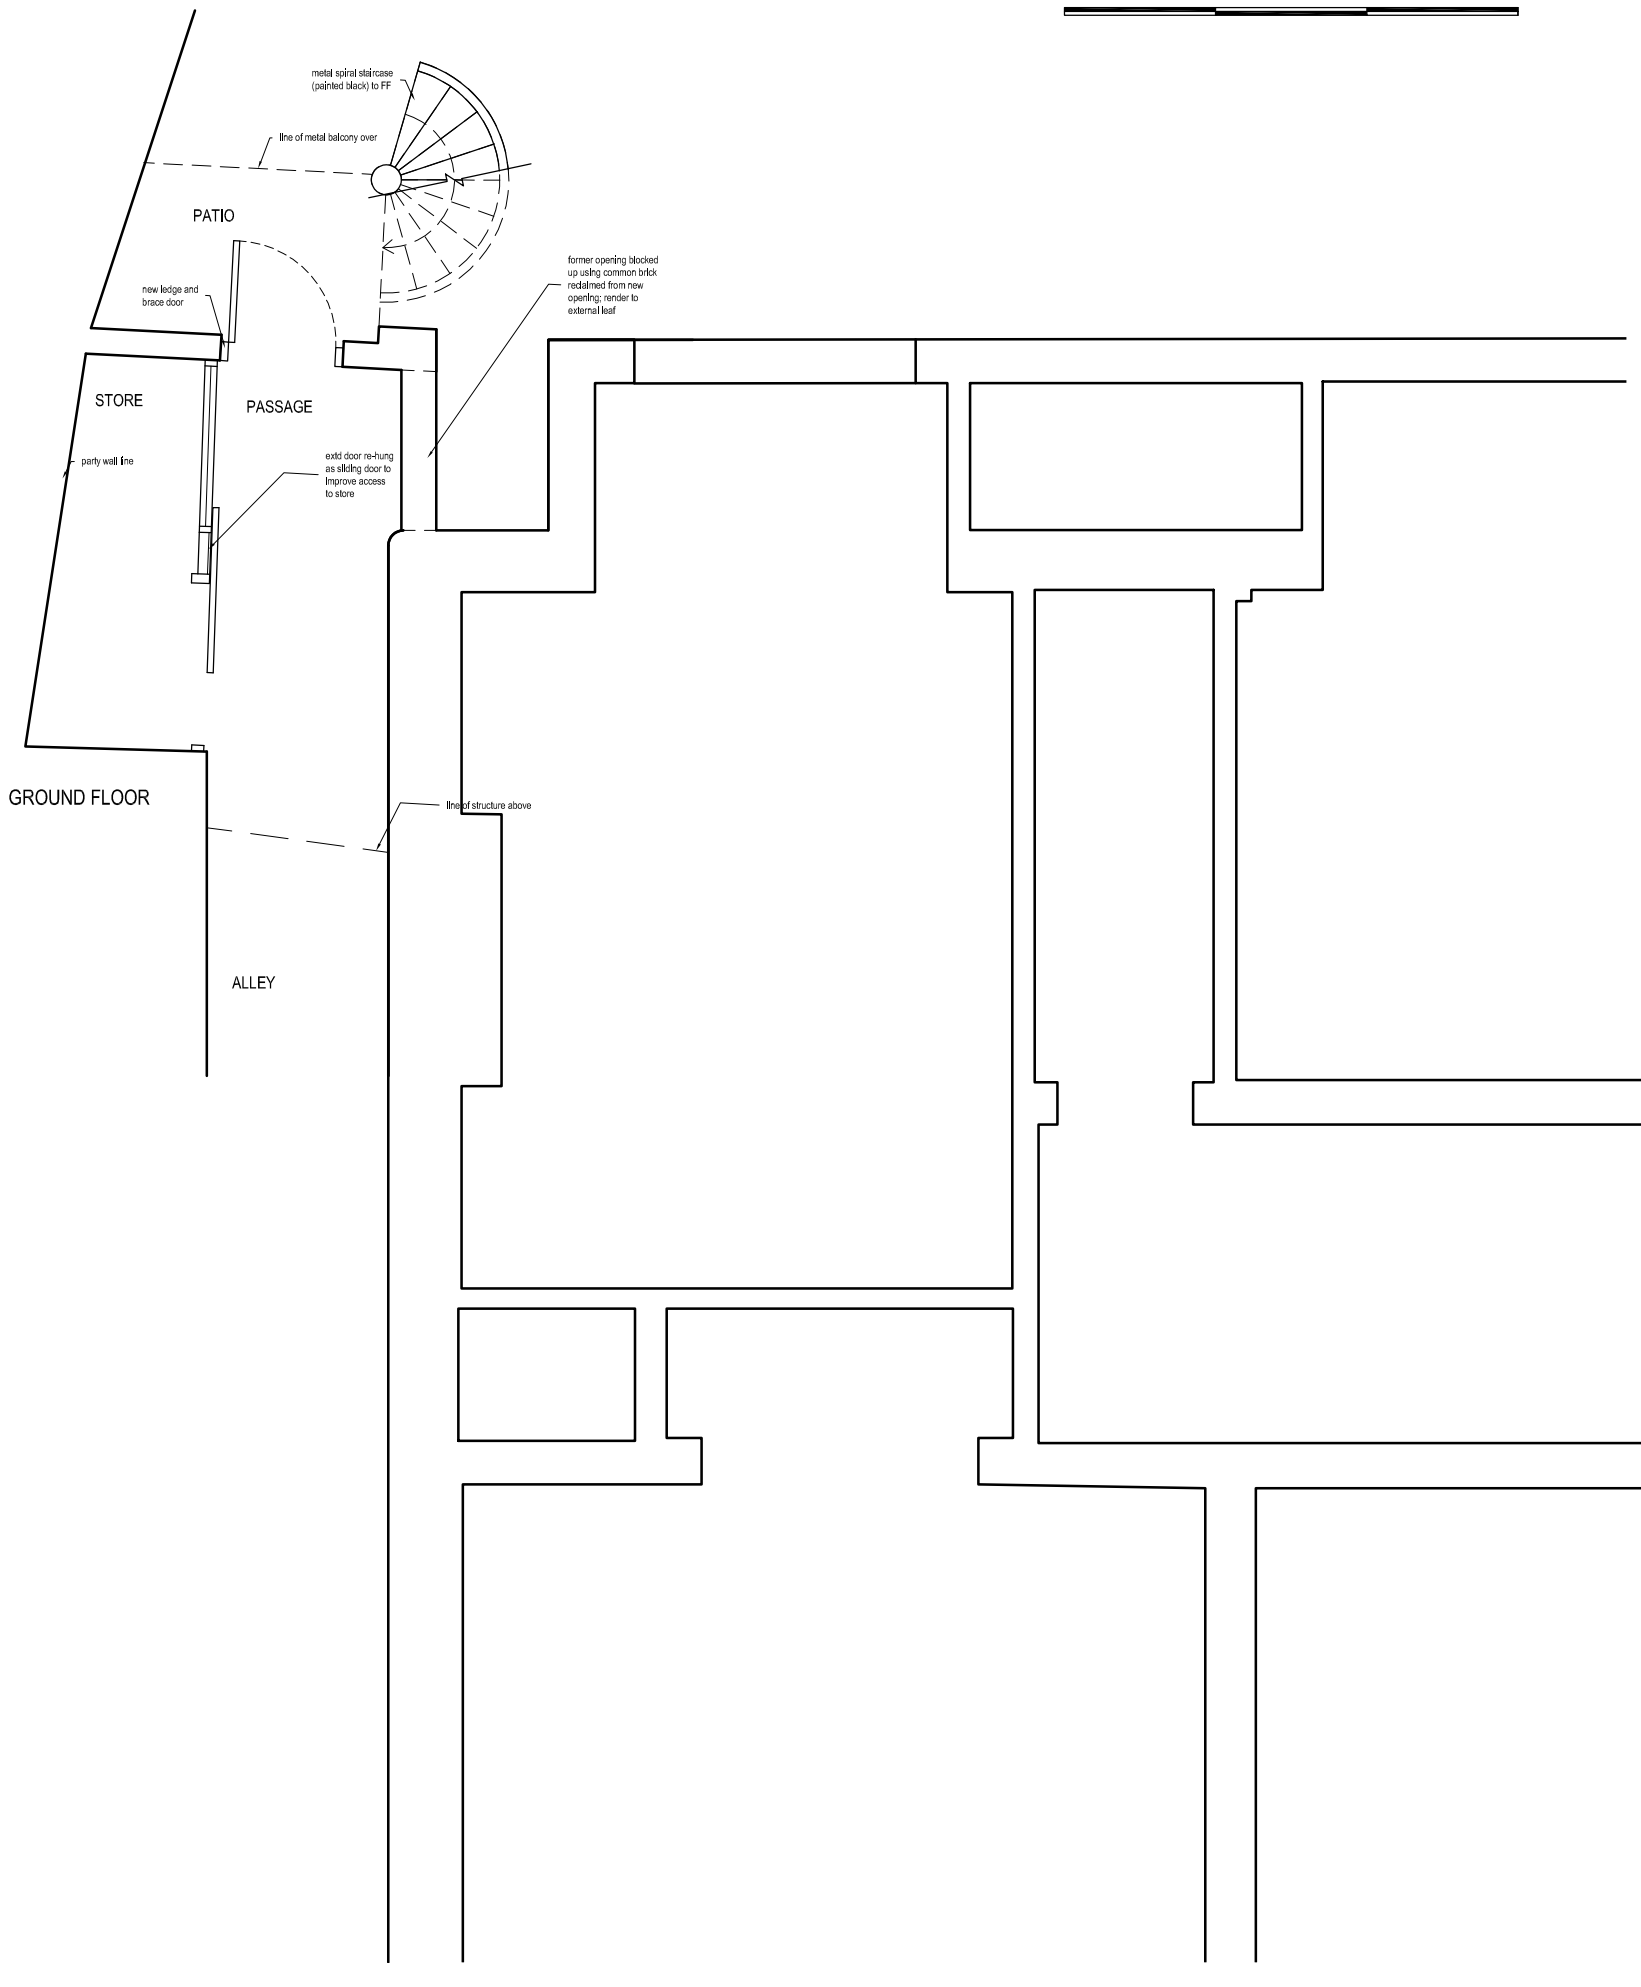
0 1 2 3m