
Copyright of this drawing is vested in the Architect and it must not be copied or reproduced without consent. Figured dimensions only are to be taken from this drawing. All contractors must visit the site and be responsible for taking and checking all dimensions relative to their work. Hewitt&Carr Architects Ltd are to be advised of any variation between drawings and site conditions.
CLIENTS ARE ADVISED TO CLARIFY DIMENSIONS WITH THE ARCHITECT PRIOR TO SETTING OUT AND NOT TO SCALE FROM THE DRAWING


Rev.	Drawn	Comments	Date




FRONT ELEVATION 1:50

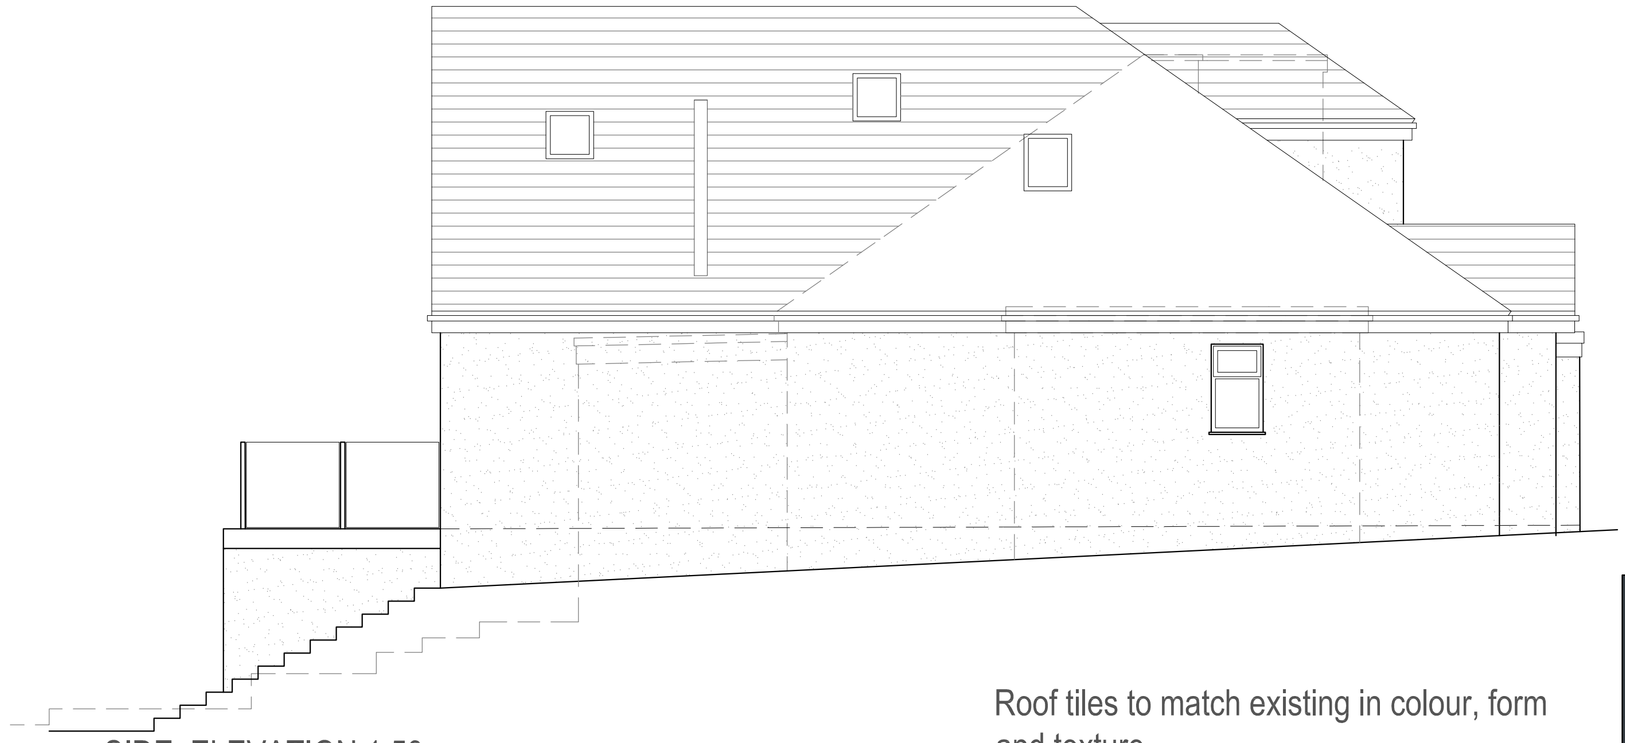

SIDE ELEVATION 1:50

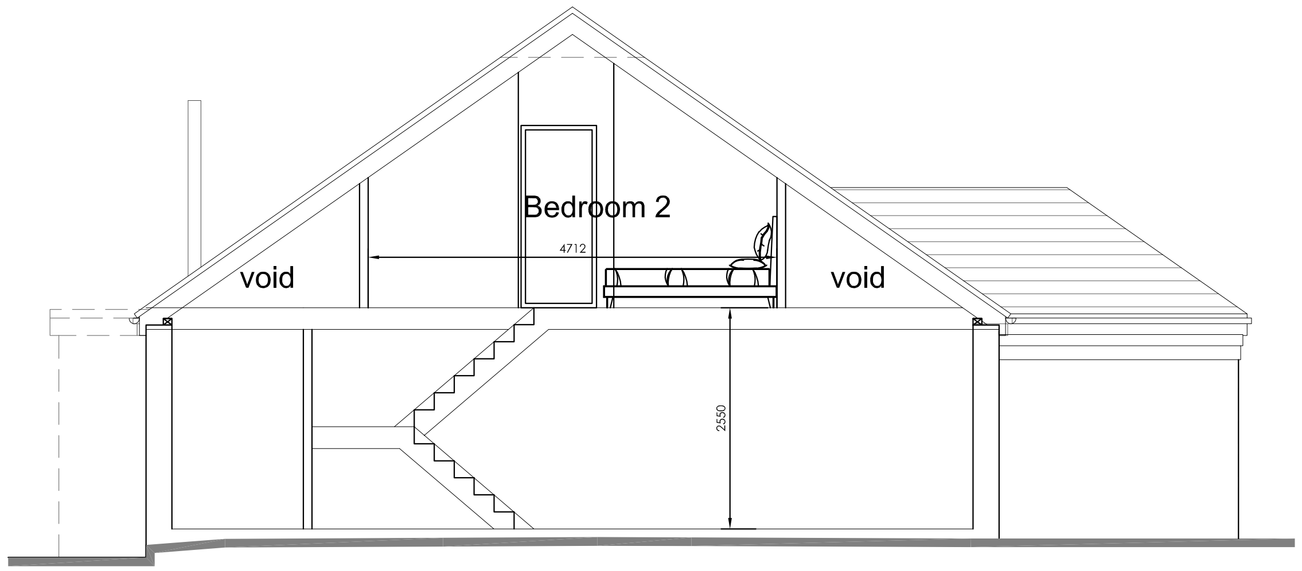

SECTION B-B 1:50

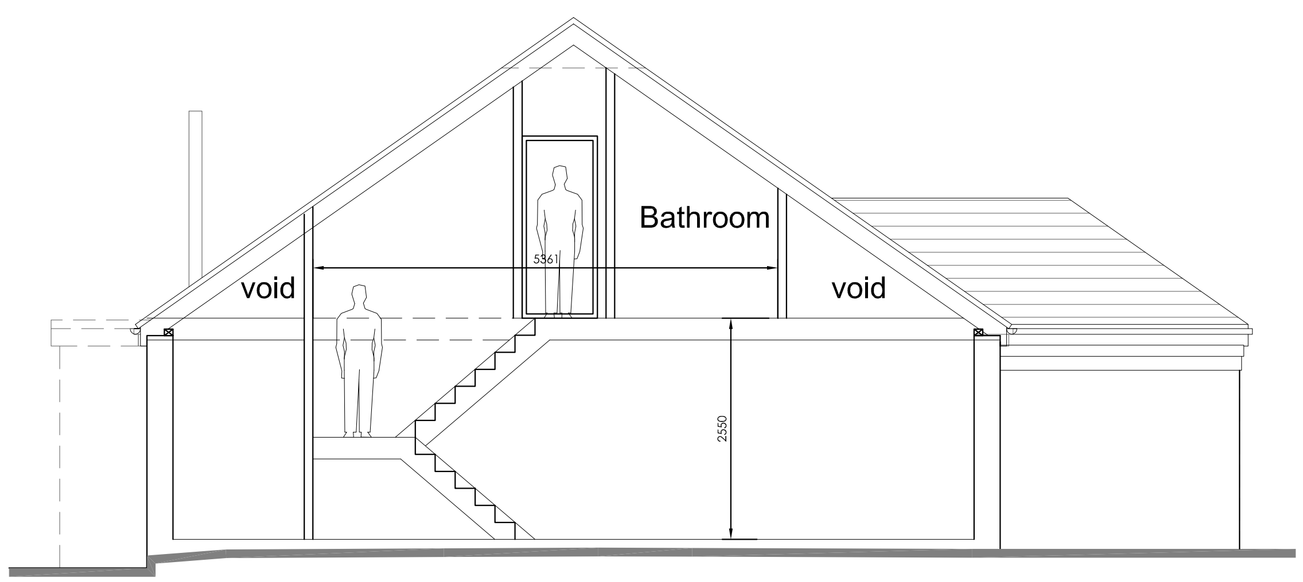

SECTION A-A 1:50



REAR ELEVATION 1:50



SIDE ELEVATION 1:50



RAL 7016

All doors and windows to be upvc double glazed anthracite grey RAL 7016



Render to be K Rend SIL K1 Polar White in scraped texture as per sample colour shown above.

Hewitt&CarrArchitects
A: DaisyBank House I 17-19 Leek Road I Cheadle I ST10 1JE
T: 01538 756888
E: enquiries@hcarchitects.co.uk
W: www.hcarchitects.co.uk

Client
Mr D Bailey

Project
Proposed extensions and alterations to existing dormer bungalow at 208 Armshead Rd, Werrington, Staffs, ST9 0EL

Title
Elevations as proposed

Status
SCHEME

Date OCT 2020 Drawn HMM

Scale @A1 AS NOTED Checked

Project No 00948 Drawing No. AL(0)02 Rev O

File Path: H:\PDF