
This drawing is copyright and should not be reproduced without permission.
The contractor is responsible for checking dimensions and levels and drainage inverts prior to commencing works - any discrepancy to be verified before proceeding.-figured dimensions only to be worked to:

All work to be carried out in accordance with the current Building Regulations, British Standards/Codes of practice and statutory authority bye -laws and recommendations.

Revision	Comments	Date

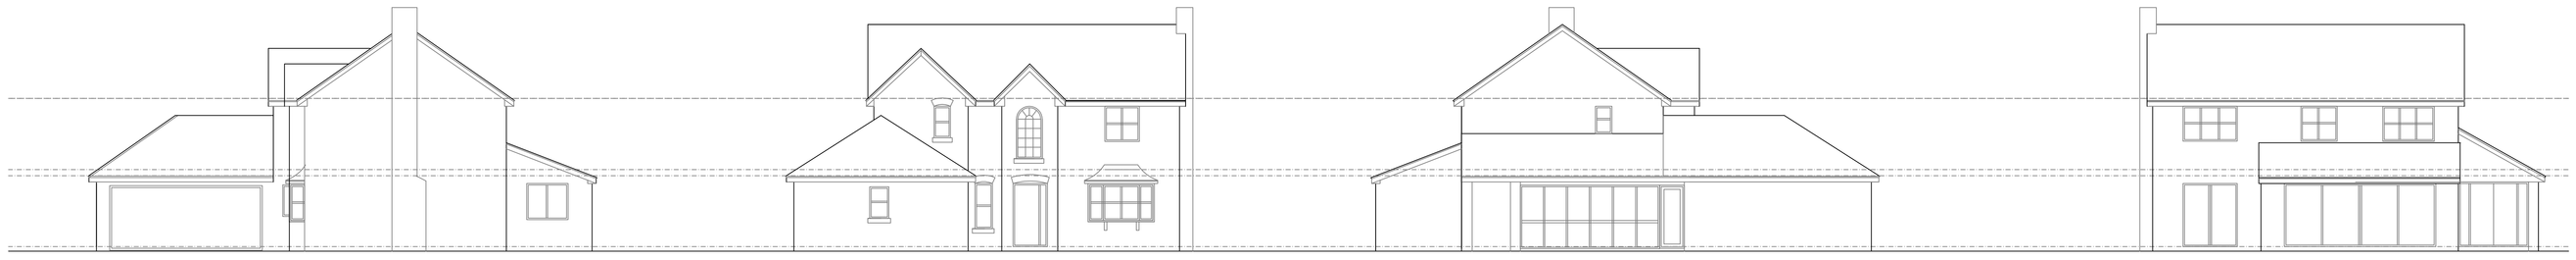


existing side elevation

existing front elevation

existing side elevation


existing rear elevation

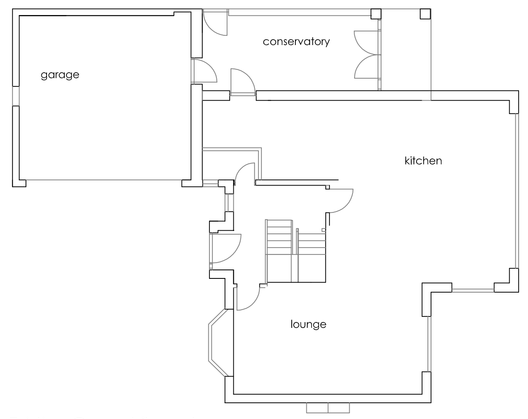


Existing Ground floor plan



Existing First floor plan

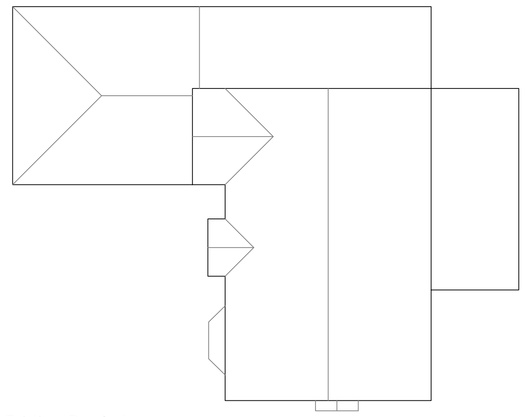

Existing Roof plan

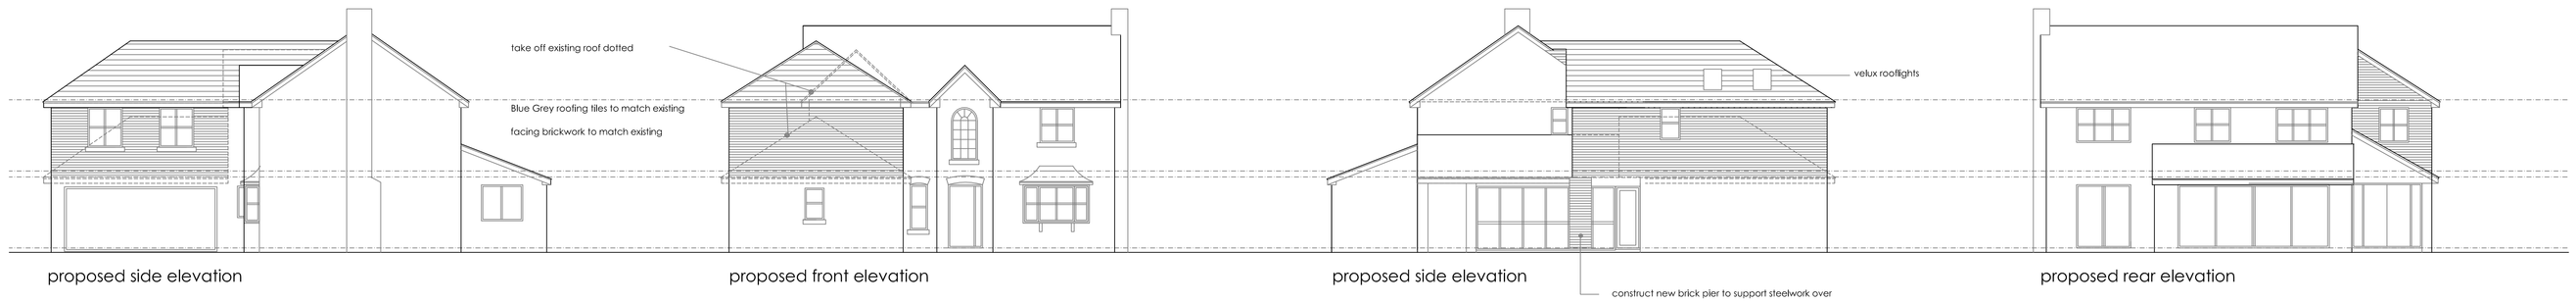

proposed side elevation

proposed front elevation

proposed side elevation


proposed rear elevation




location plan 1:1250




site plan 1:500

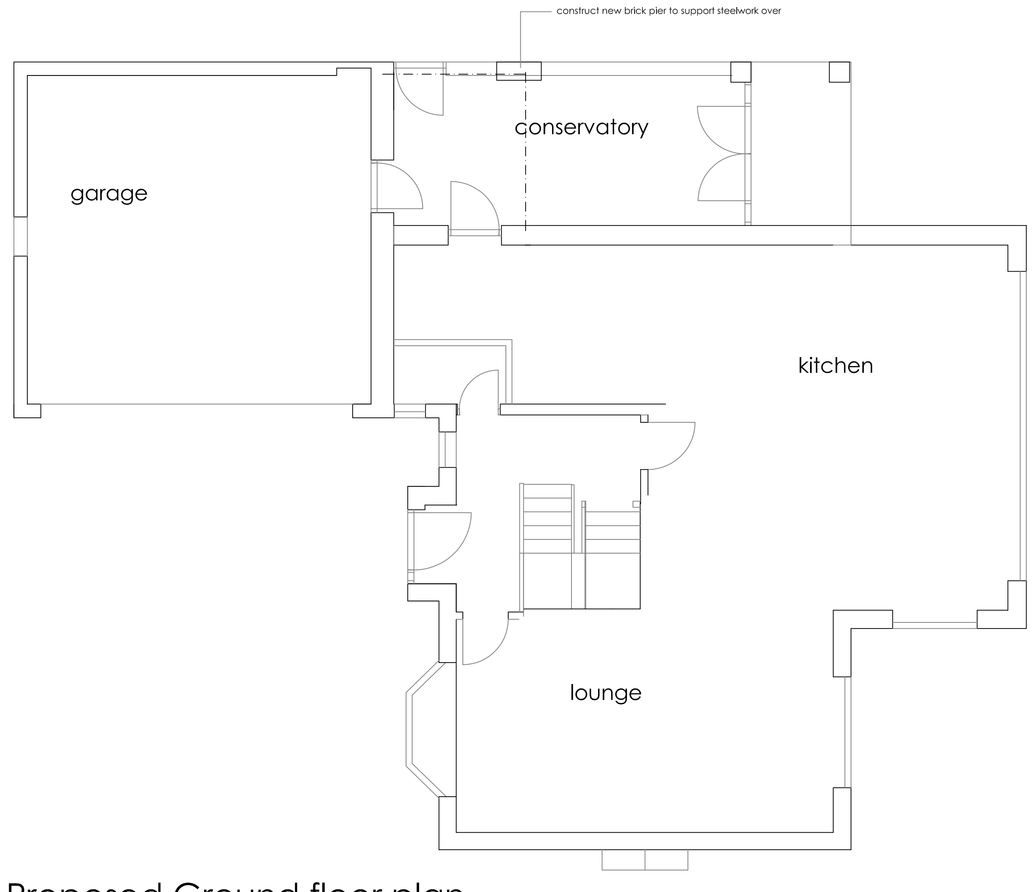

Proposed Ground floor plan

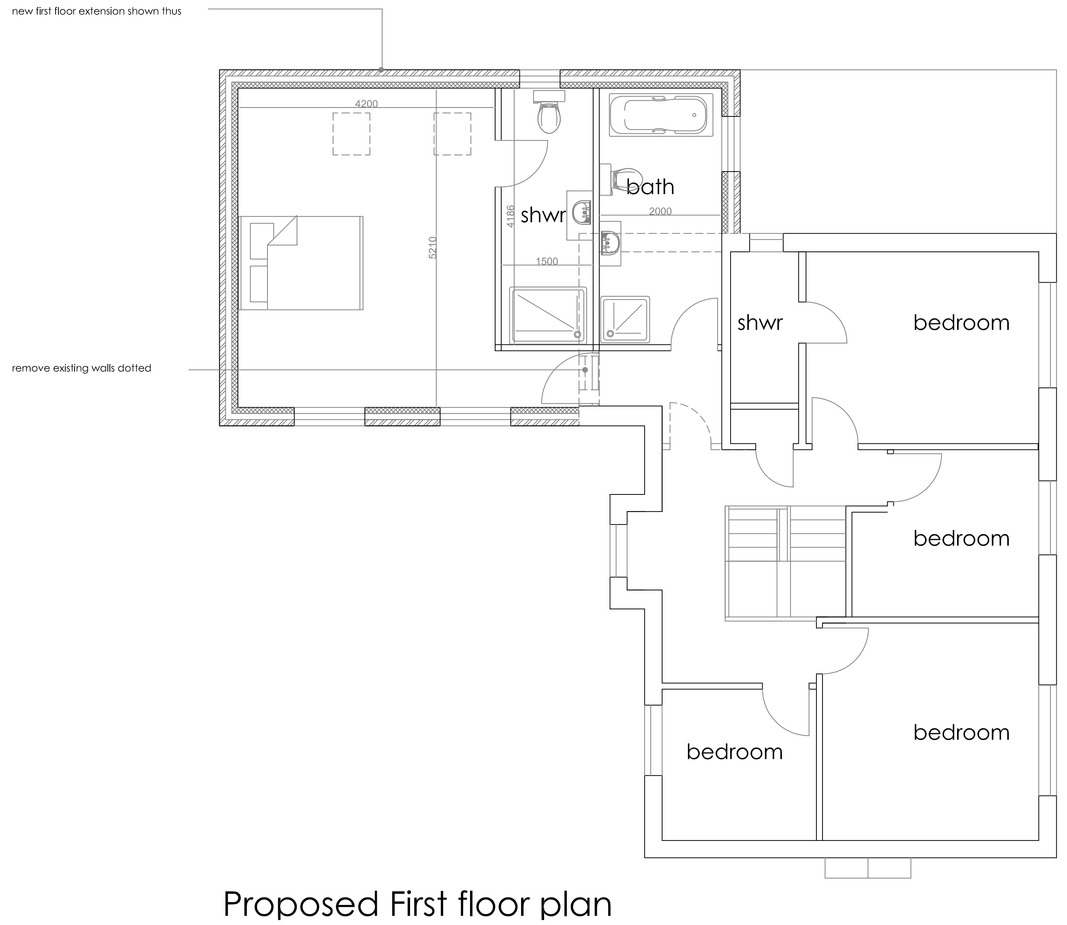

Proposed First floor plan

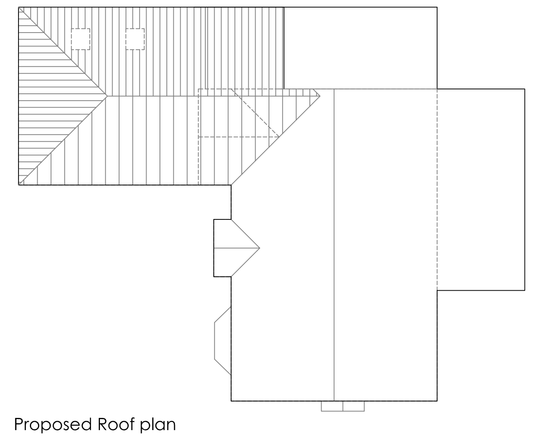

Proposed Roof plan

Robert Berry MCIAT
Architectural services
10 Truro Close, Congleton, Cheshire, CW12 3BD
t : 01260 279098 m : 07790 179093 e: robert.berry10@yahoo.co.uk

Client

Mr S Waller

Project

Proposed extension at
7 St Davids Way Biddulph
ST8 7XA

Title

Scheme layout plan

Scale @A0 1:50 1:100

Date March 2021

Drg no 2088/02 Rev