
Copyright of this drawing is vested in the Architect and it must not be copied or reproduced without consent. Figured dimensions only are to be taken from this drawing. All contractors must visit the site and be responsible for taking and checking all dimensions relative to their work. Hewitt&Carr Architects Ltd are to be advised of any variation between drawings and site conditions.
THIS DRAWING IS FOR PLANNING PURPOSES ONLY AND CLIENTS/CONTRACTORS ARE ADVISED TO CLARIFY DIMENSIONS WITH THE ARCHITECT PRIOR TO SETTING OUT.

Rev.	Drawn	Comments	Date

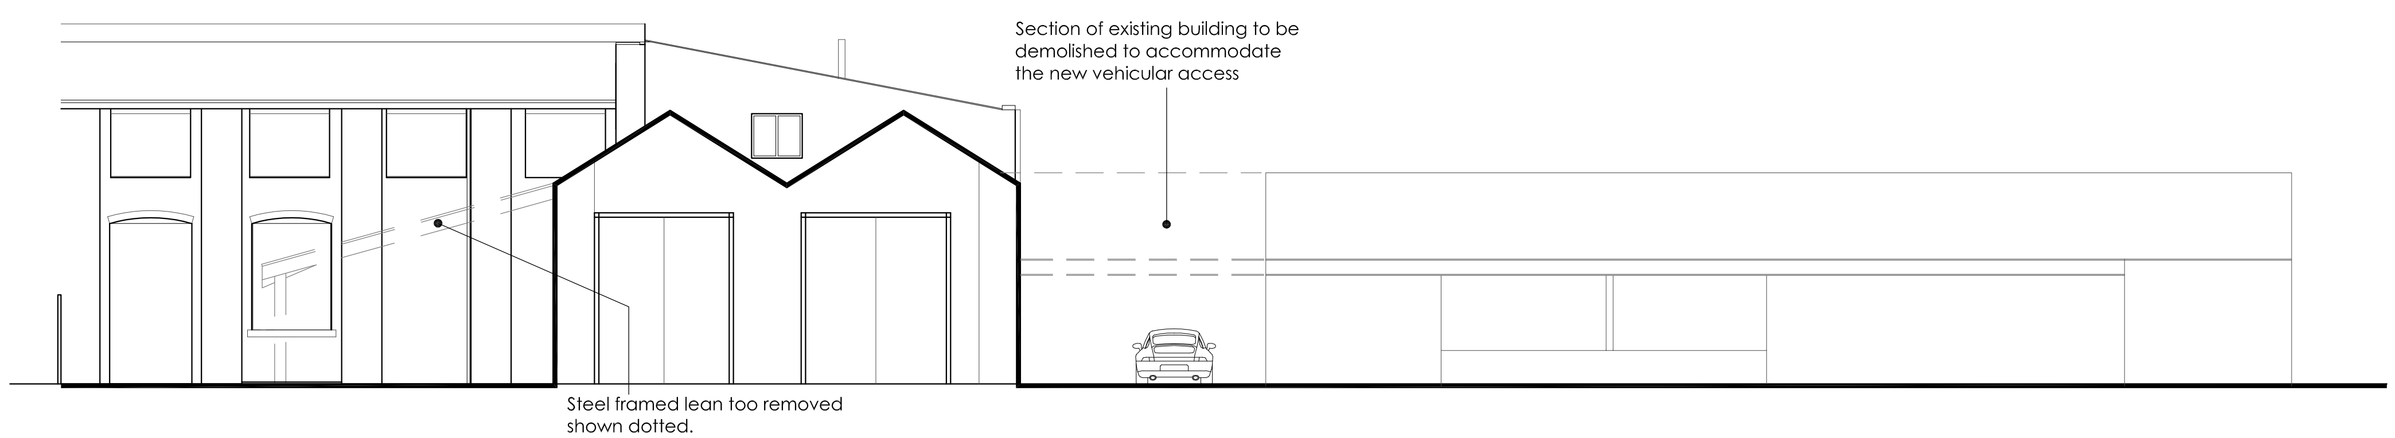

East Elevation as Proposed following demolition 1:100



West Elevation as Proposed following demolition 1:100



South Elevation as Proposed 1:100



North Elevation as Proposed following demolition 1:100

1:100
2m 0 2m 4m 6m 8m 10m



Site Layout Plan 1:500

1:500
10m 0 10m 20m 30m 40m 50m

Hewitt&CarrArchitects
A: 2-4 Cross Street I Cheadle I Staffordshire I ST10 1NP
T: 01538 756888
E: enquiries@hcarchitects.co.uk
W: www.hcarchitects.co.uk

Client
Mr Jake Wilshaw

Project
Proposed new dwelling on land to rear of Teanford Mill, Teanford, Staffs

Title
Existing buildings/demolition Elevations as Proposed

Status
planning

Date Nov 2020 Drawn MJC

Scale @A1 As noted Checked

Project No 01025 Drawing No. AL(0)06 Rev A

File Ref: H:\REF