




GROUND FLOOR PLAN - PROPOSED

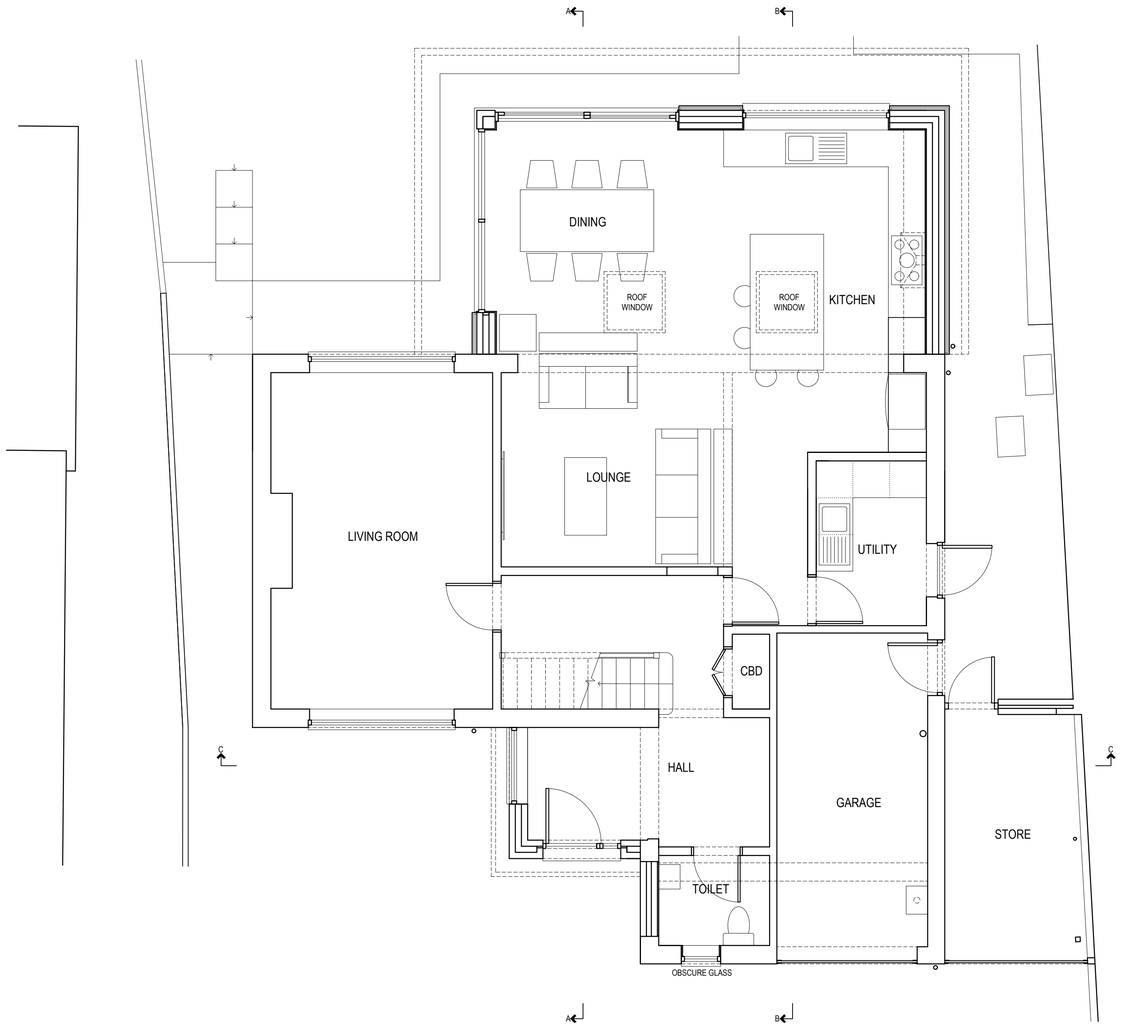

FIRST FLOOR PLAN - PROPOSED

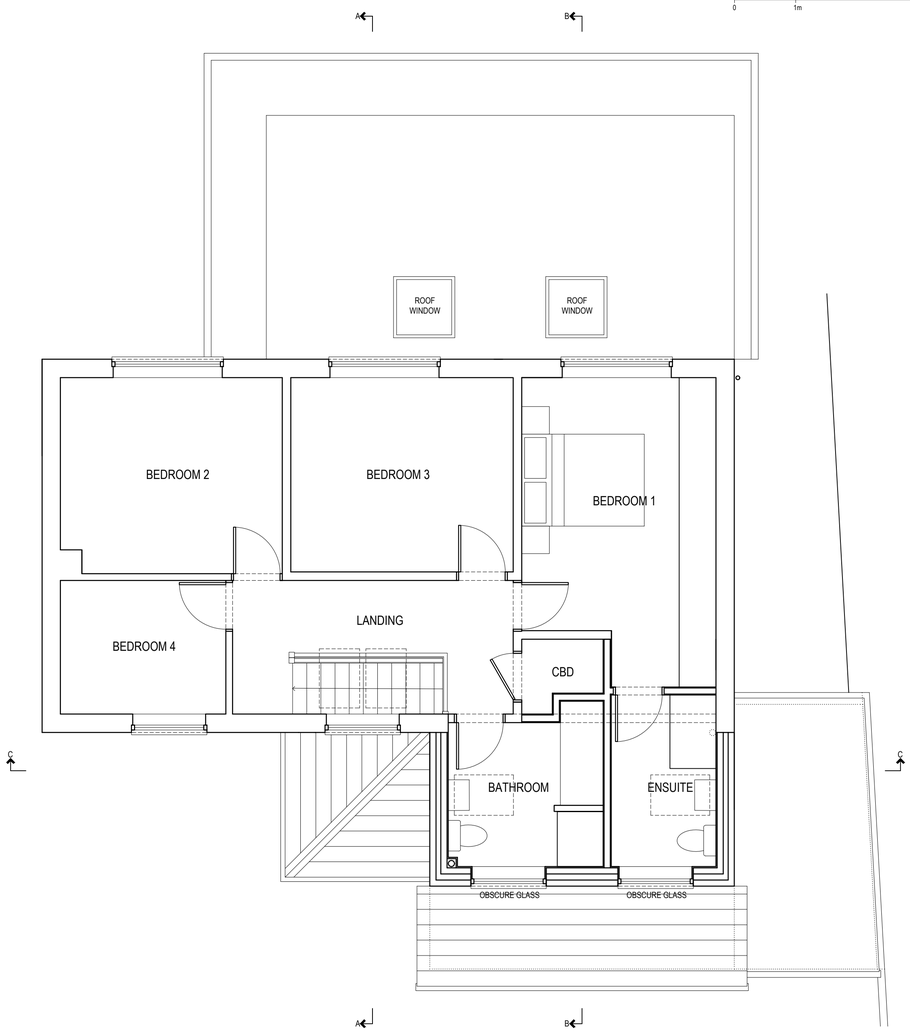

FRONT (SOUTH) ELEVATION - PROPOSED

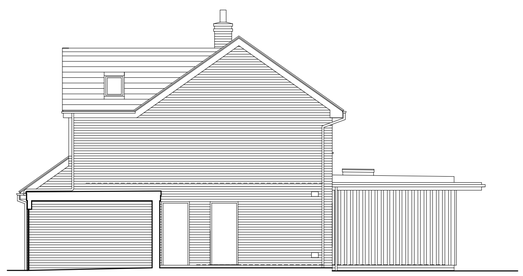

SIDE (EAST) ELEVATION - PROPOSED



REAR (NORTH) ELEVATION - PROPOSED



SIDE (WEST) ELEVATION - PROPOSED

SCALE (1:100 @ A1 ELEVATIONS)
0
2m
10m

©COPYRIGHT DAVID BAILEY ARCHITECT LTD

NOTES:

BUILDER TO CHECK SETTING OUT DIMENSIONS WITH THE ARCHITECT PRIOR TO CONSTRUCTION AND NOT RELY ON SCALING OFF DRAWINGS.

REV.	DESCRIPTION	DATE	INT.

DAVID BAILEY ARCHITECT LTD
Gillow Fold Farm, 26 Mow Lane, Gillow Heath,
Biddulph, Staffordshire, ST8 6QQ
Tel: 01782 516355 E-mail: davidbailey.architect@btinternet.com

PROJECT: 29 GRANGEFIELDS, BIDDULPH, STAFFORDSHIRE, ST8 7SA - EXTENSIONS AND ALTERATIONS

SCALE: 1:50 @A1

DATE: MAY 2021

DRAWN BY: DB

TITLE: GROUND FLOOR PLAN, FIRST FLOOR PLAN AND ELEVATIONS - PROPOSED

JOB NUMBER: 00808

DRAWING NUMBER: 00808-005.8