

Copyright of this drawing is vested in the Architect and it must not be copied or reproduced without consent. Figured dimensions only are to be taken from this drawing. All contractors must visit the site and be responsible for taking and checking all dimensions relative to their work. Hewitt&Carr Architects Ltd are to be advised of any variation between drawings and site conditions.
CLIENTS ARE ADVISED TO CLARIFY DIMENSIONS WITH THE ARCHITECT PRIOR TO SETTING OUT AND NOT TO SCALE FROM THE DRAWING


Rev.	Drawn	Comments	Date
A	SM	i)Roof plan revised to indicate half hips.	22.06.2021
B	SM	i)Proposed floor level added.	23.06.2021

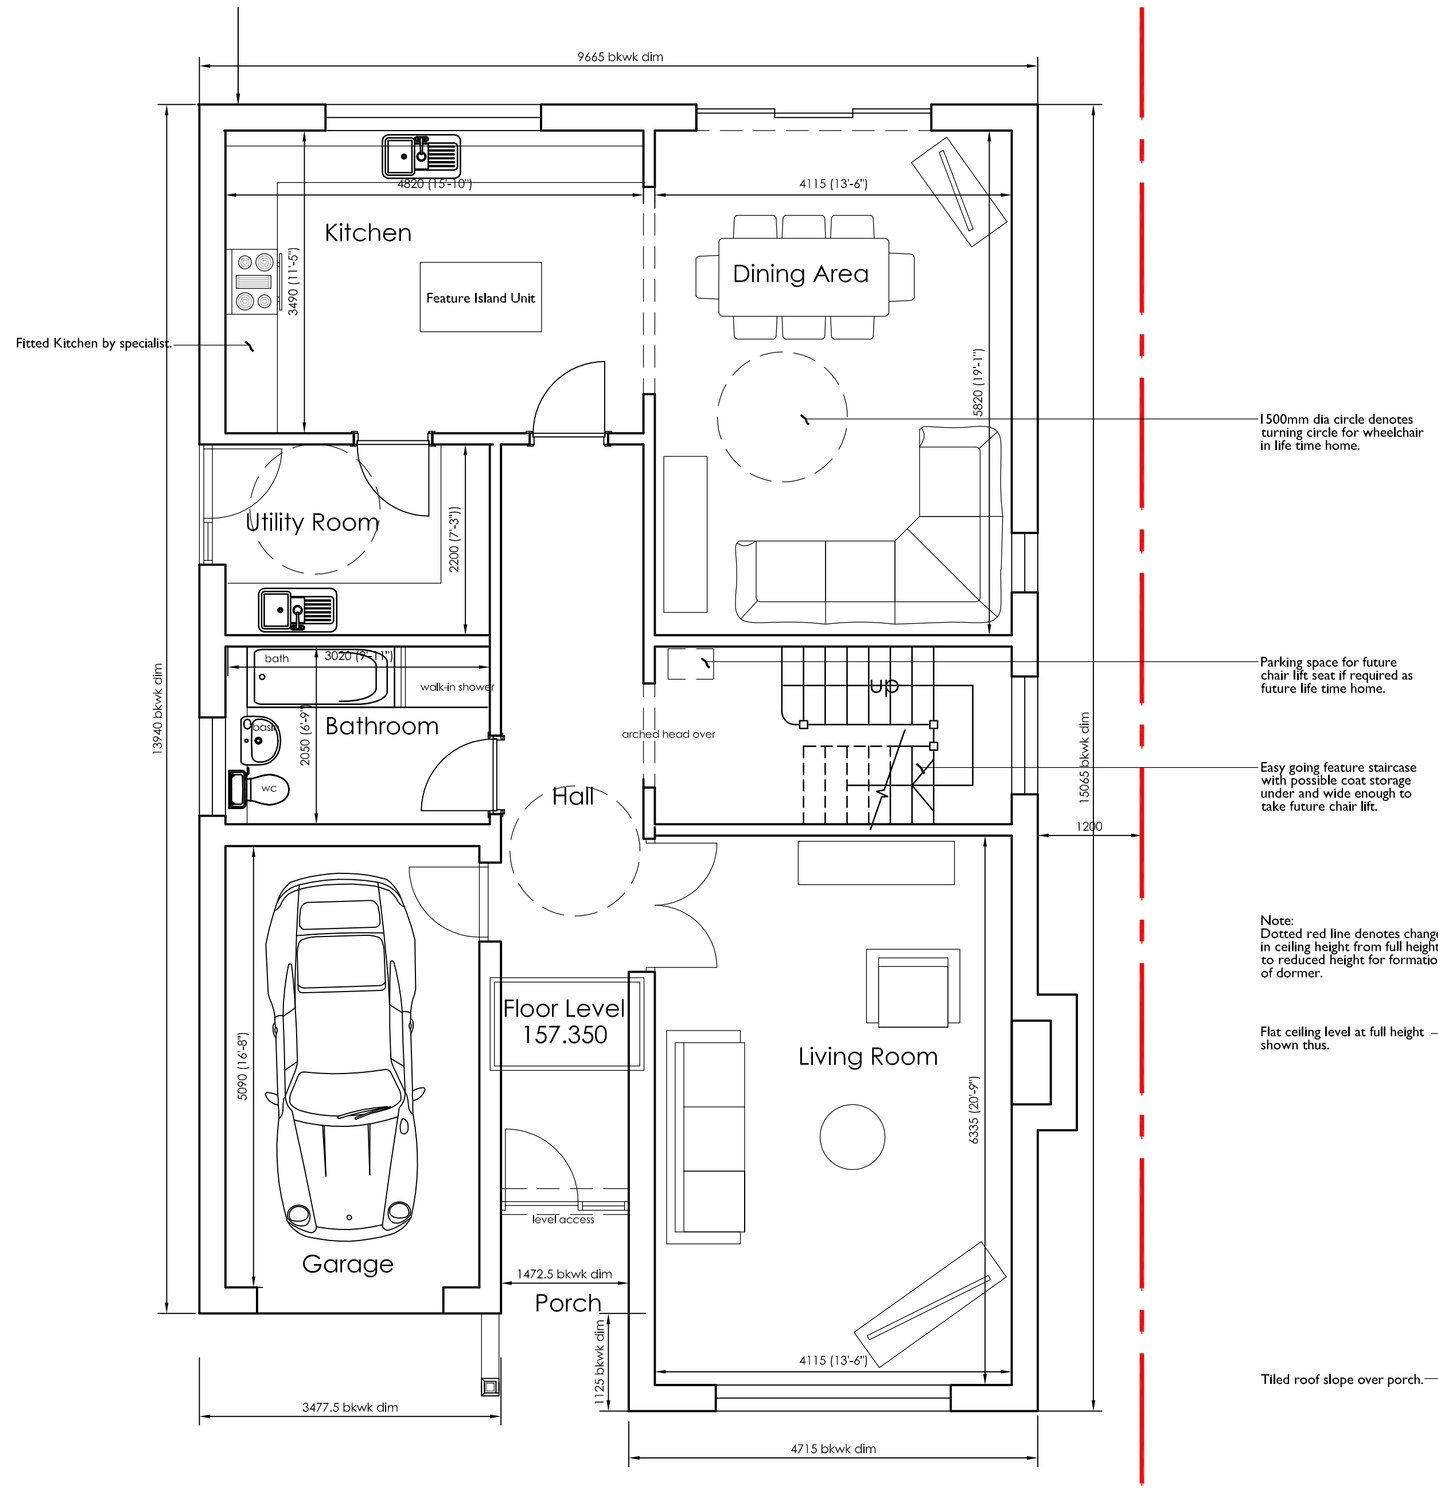

Ground floor plan layout scale: 1:50 at A1

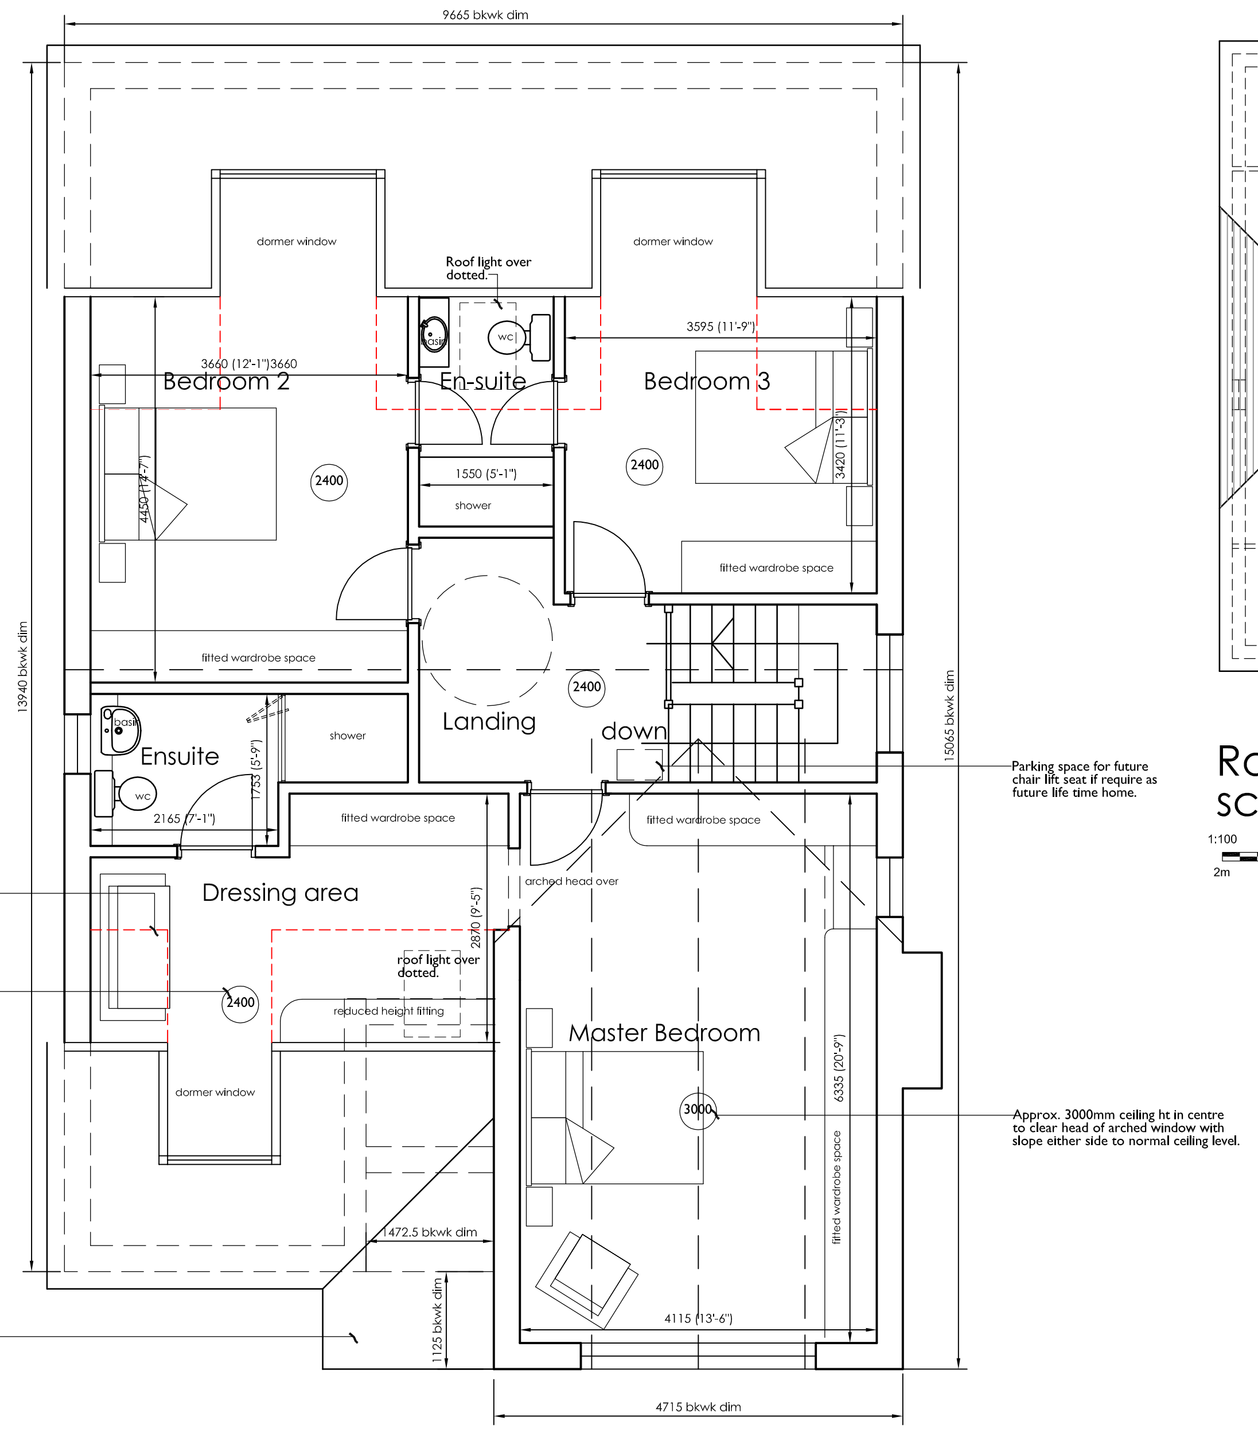

First floor plan layout scale: 1:50 at A1

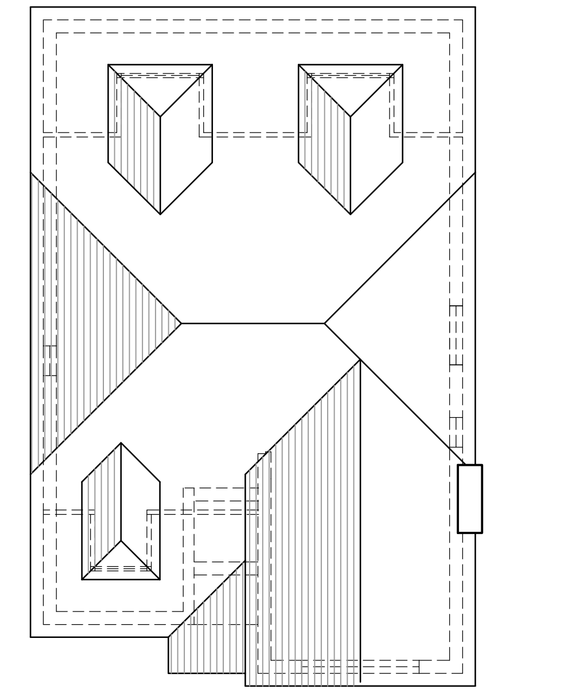

Roof plan layout scale: 1:100 at A1

1:100
2m 0 2m 4m 6m 8m 10m

1:50
1m 0 1m 2m 3m 4m 5m

PLANNING DRAWING

Hewitt&CarrArchitects
A: DaisyBank House I 17-19 Leek Road I Cheadle I ST10 1JE
T: 01538 756888
E: enquiries@hcarchitects.co.uk
W: www.hcarchitects.co.uk

Client
Miss J Burtonshaw.

Project
Proposed dormer bungalow on land adjacent South View, 68 The Green, Cheadle, Stoke on Trent, ST10 1PH

Title
Proposed floor plans and roof plan

Status
PLANNING

Date June 2021 Drawn SM

Scale @A1 1:50 & 1:100 Checked

Project No 01080 Drawing No. PL(0)01 Rev B

File Ref: H:\REF