
Ordinance Survey © Crown copyright 2020 All rights reserved. Licence number 100051789

Copyright of this drawing is vested in the Architect and it must not be copied or reproduced without consent. Figured dimensions only are to be taken from this drawing. All contractors must visit the site and be responsible for taking and checking all dimensions relative to their work. Hewitt&Carr Architects Ltd are to be advised of any variation between drawings and site conditions.
CLIENTS ARE ADVISED TO CLARIFY DIMENSIONS WITH THE ARCHITECT PRIOR TO SETTING OUT AND NOT TO SCALE FROM THE DRAWING


Rev.	Drawn	Comments	Date
A	SG	Added Side Door & Window to Garage.	22.06.2021

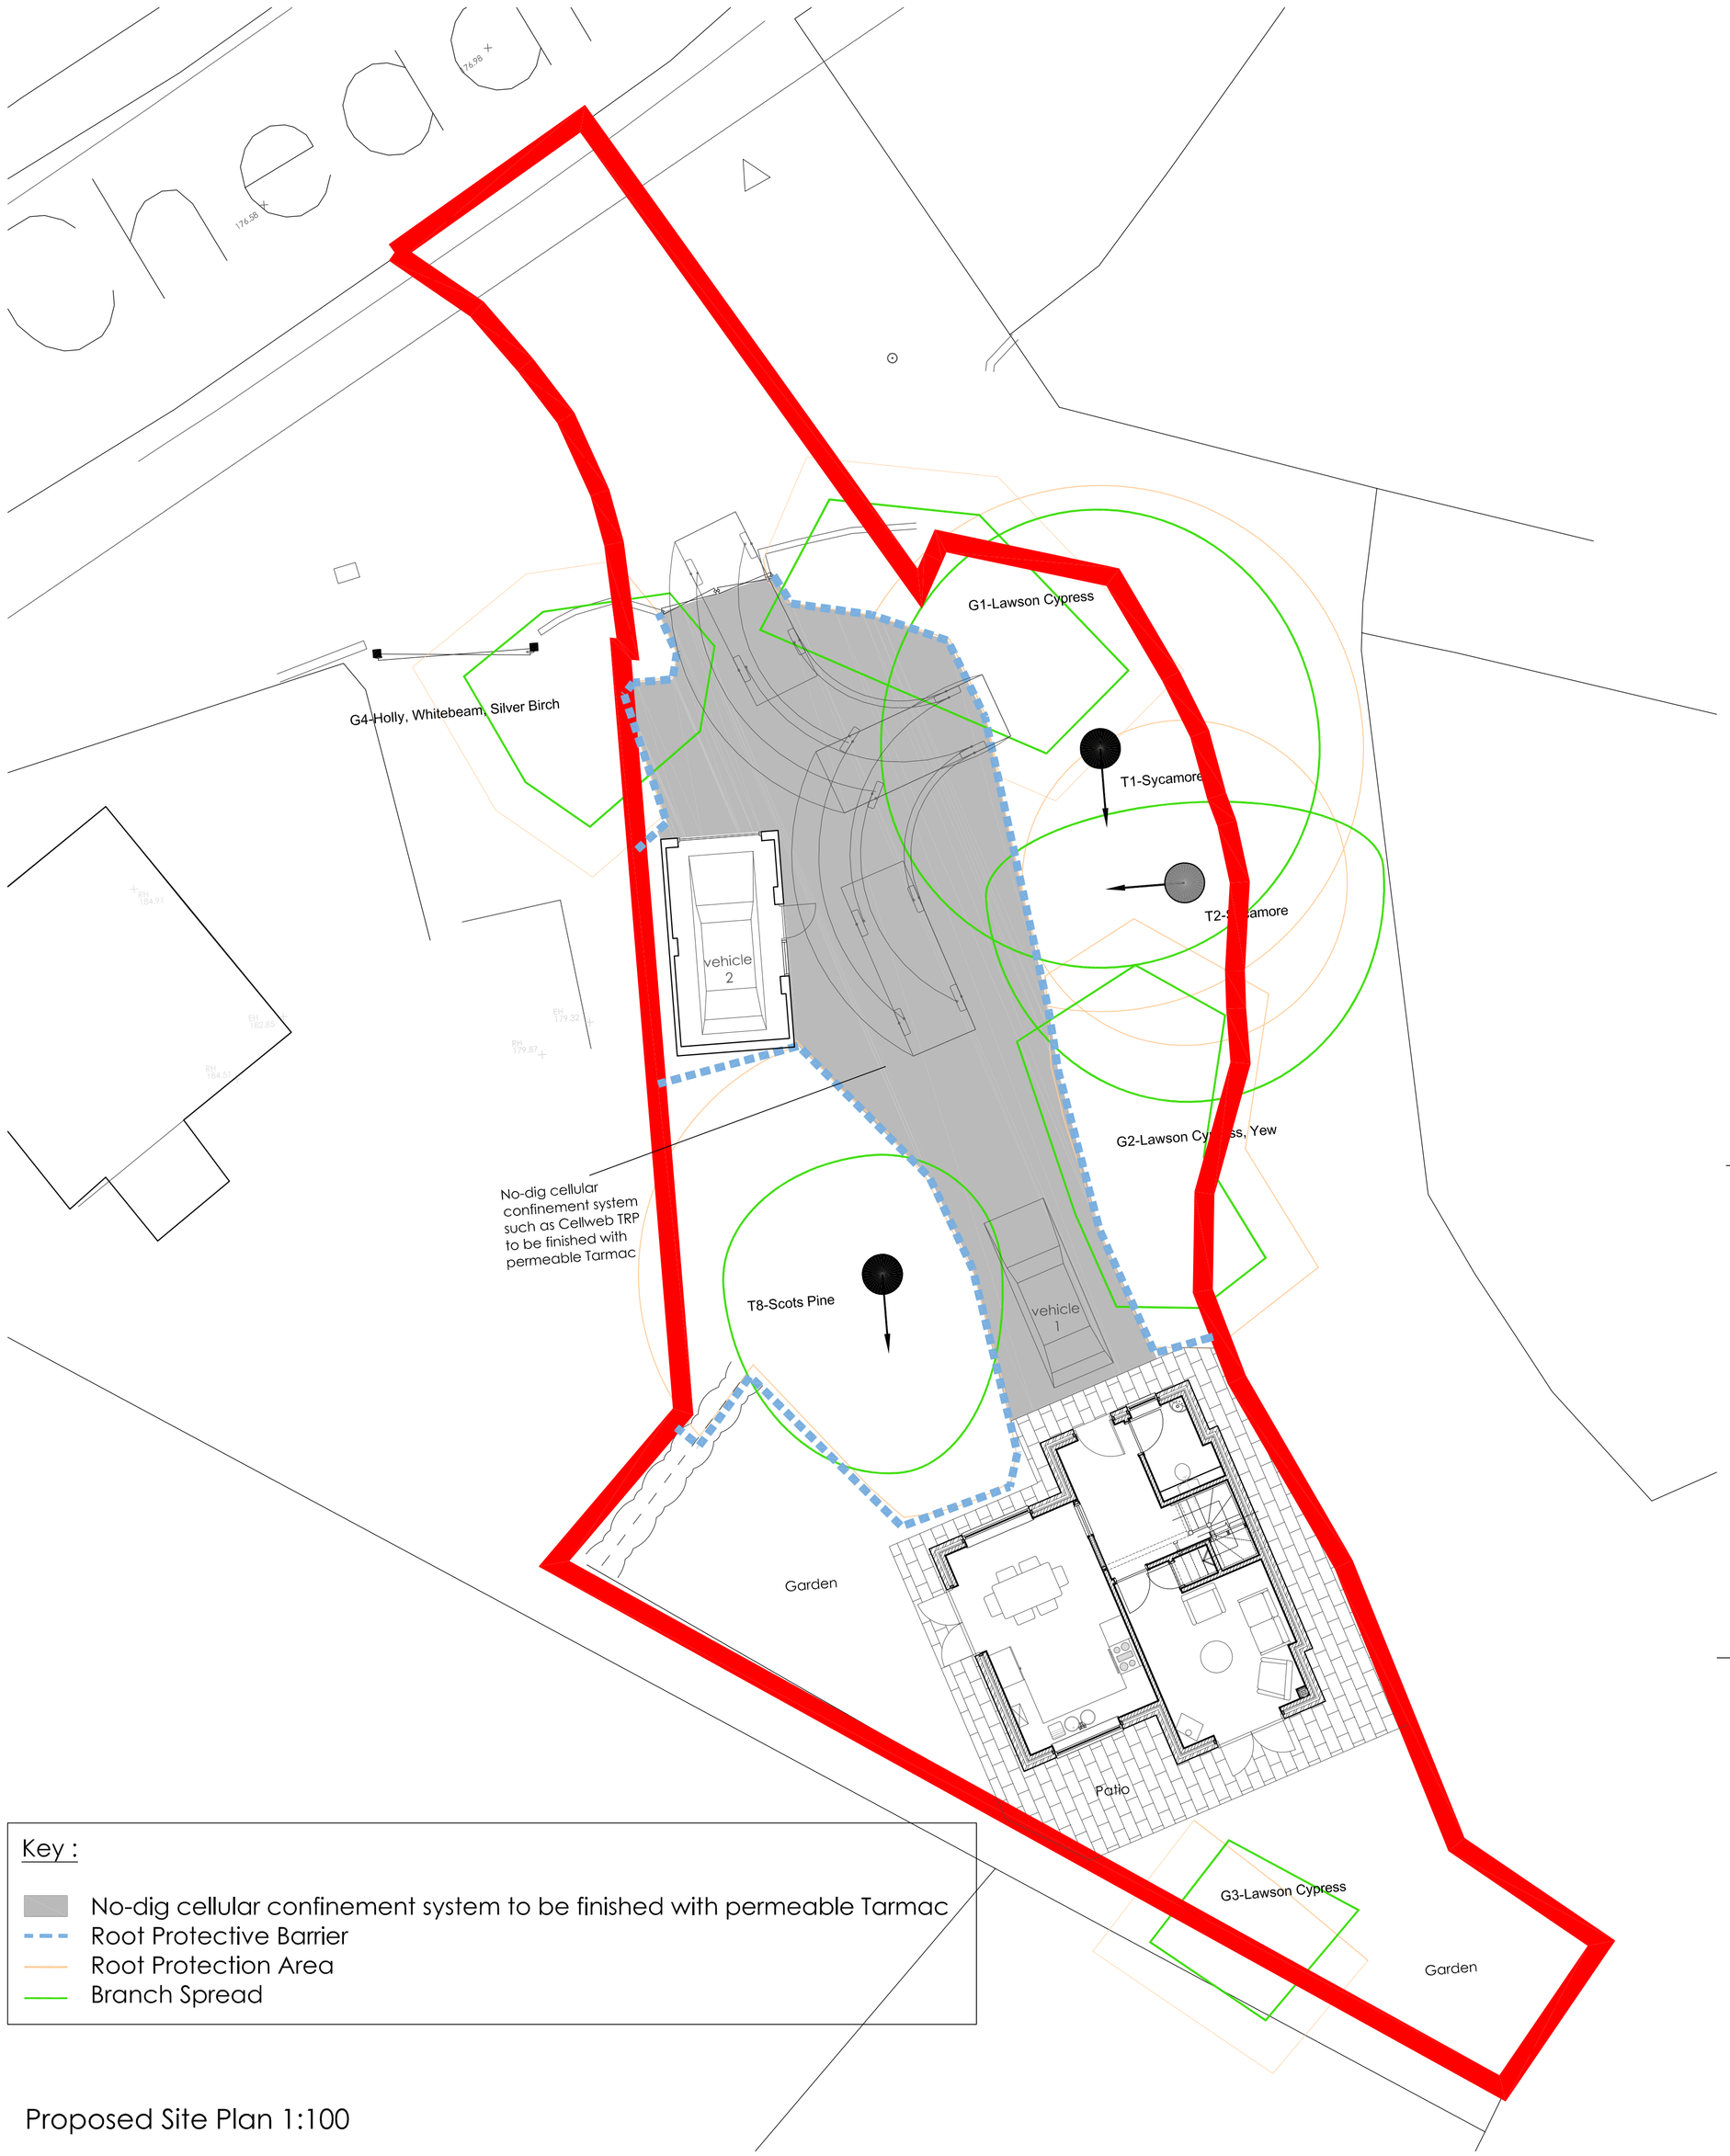

Key :

- No-dig cellular confinement system to be finished with permeable Tarmac
- Root Protective Barrier
- Root Protection Area
- Branch Spread

Proposed Site Plan 1:100

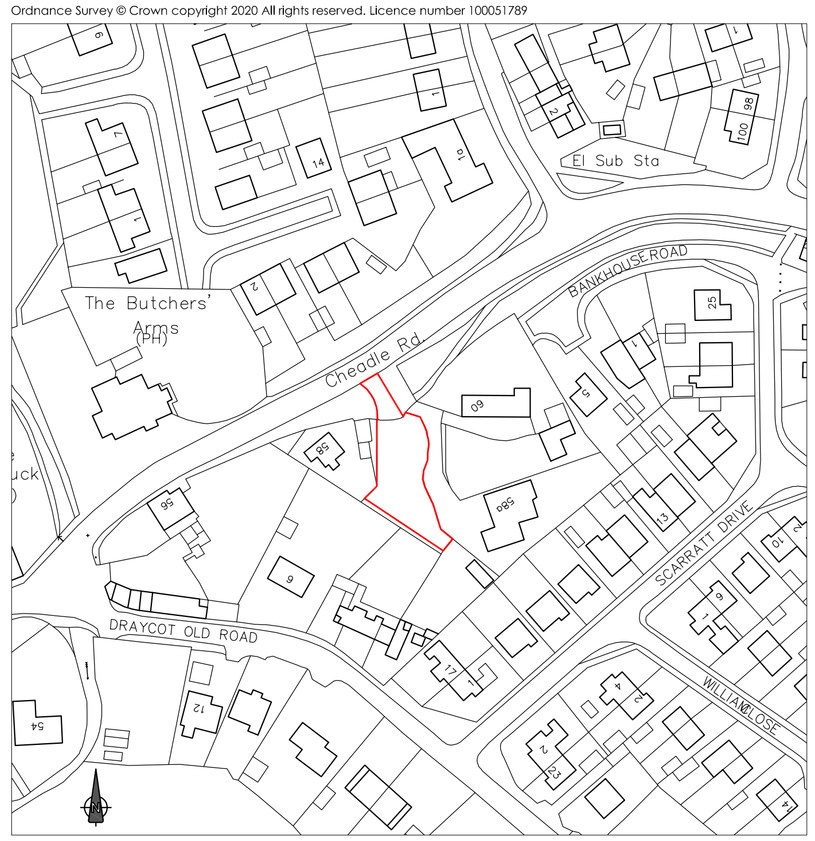


Site Location Plan 1:1250




South Elevation 1:50

East Elevation 1:50

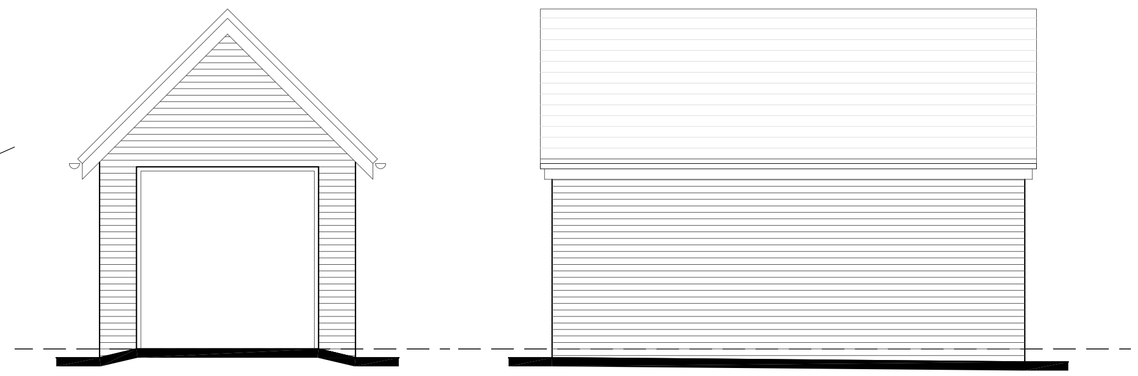

North Elevation 1:50

West Elevation 1:50

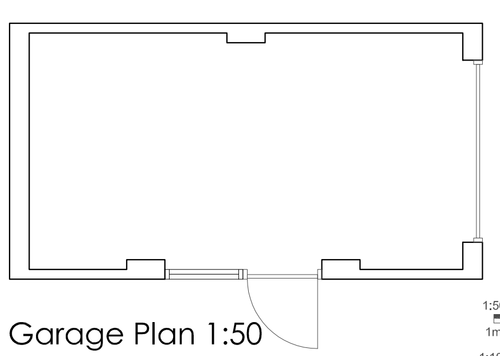

Garage Plan 1:50

1:50 1m 0 1m 2m 3m 4m 5m

1:100 2m 0 2m 4m 6m 8m 10m

1:1250 25m 0 25m 50m 75m 100m 125m

Hewitt&CarrArchitects
A: The Studio I 7A High Street I Cheadle I Staffordshire I ST10 1AA
T: 07803 256299 I 07971 396376
E: enquiries@hcarchitects.co.uk
W: www.hcarchitects.co.uk

Client
Mr & Mrs K Wheat

Project
Single Residential Dwelling on Land Off Cheadle Road, Forsbrook

Title
Proposed Detached Garage

PLANNING

Status
Planning

Date June 2021 Drawn SG

Scale @A1 As Stated Checked

Project No 00960 Drawing No. AL(0)07 Rev A