




Front Elevation

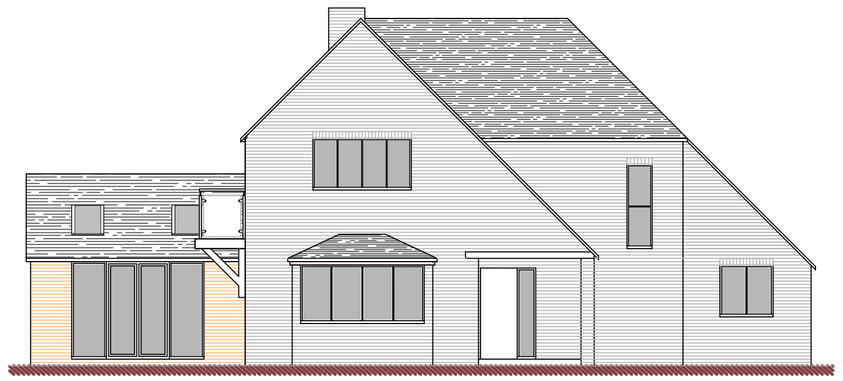



Side Elevation

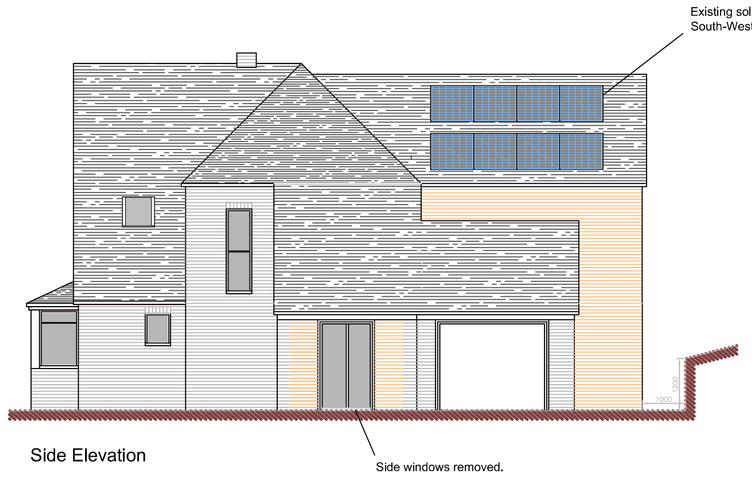


Rear Elevation

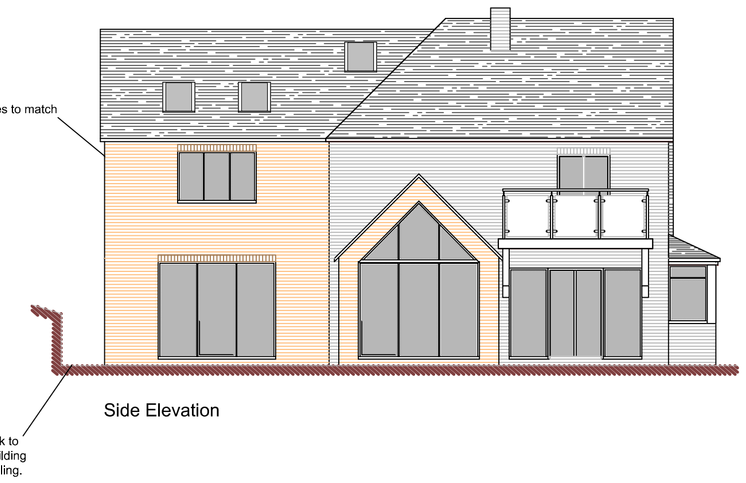


Side Elevation

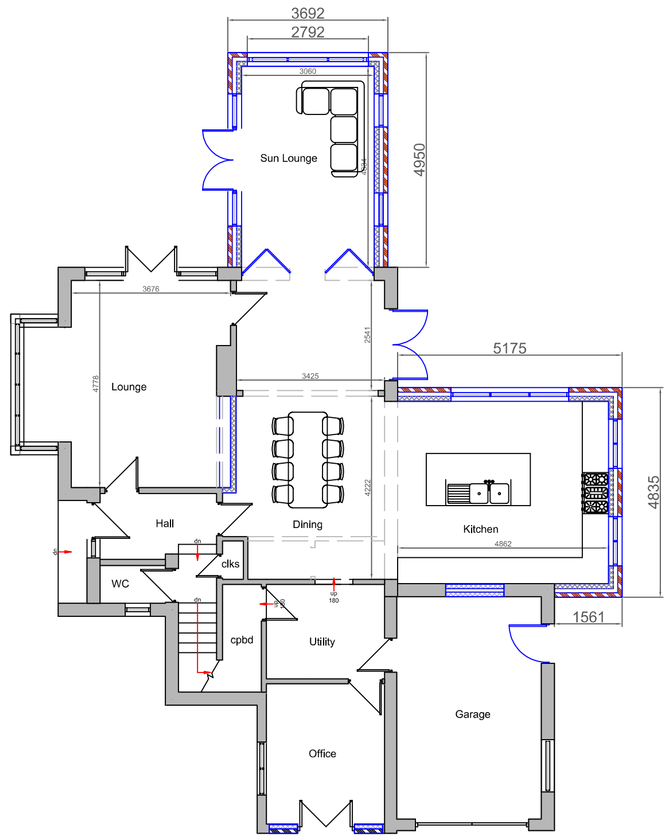


Ground Floor Plan

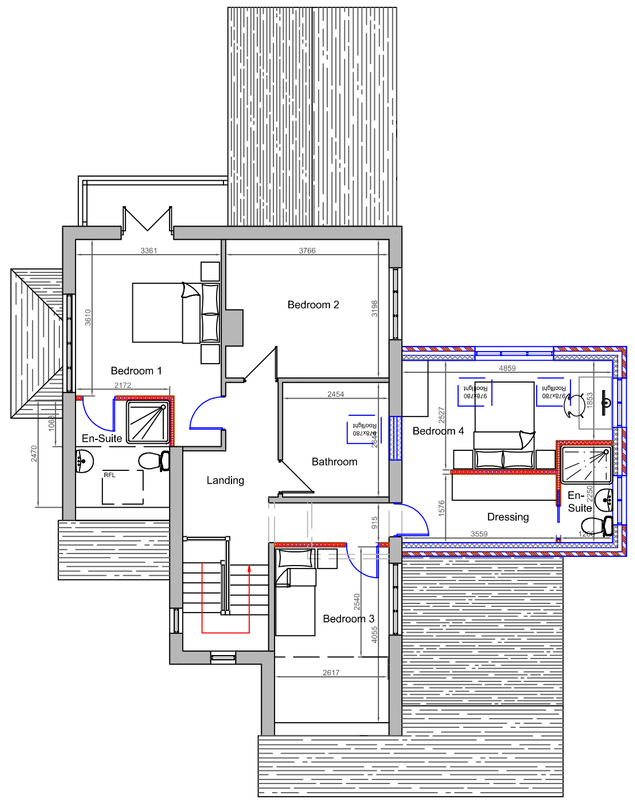


First Floor Plan

Metres

1 2 3 4 5 10

SCALE 1:100

**DBD Architectural Consultancy Ltd ©2021**

1. Copyright is vested with DBD Architectural Consultancy Ltd,

2. All dimensions to be checked on site before proceeding.

3. Contractor to check/adjust dimensions of new work to suit existing conditions.
Do not assume existing structure or details are plumb, square or level.

4. Contractor must notify the architect of any discrepancies before proceeding.

5. All drawings to be read in conjunction with all other consultants drawings and specs.

| Rev | Date | Description |
|---|---|---|
| C | 18.05.21 | Amendments made following comments |
| B | 11.05.21 | Amendments made following comments |
| A | 03.04.21 | Amendments made following comments |

DBD Architectural Consultancy

DBD Architectural Consultancy Ltd
50 Broad Street, Leek,
Staffordshire, ST13 5NS
01538 381118
mail@dbdconsultants.co.uk
www.dbdconsultants.co.uk

Client
Mr & Mrs Green
Crossways
Stanley Bank
ST9 9LT

Project
Rear Two Storey Extension & Conservatory Replacement with Single Storey Side Extension

Title
Plans as Proposed

Status: Planning

| Size | Date | Job No |
|---|---|---|
| A1 | 12.01.21 | 2101 |
| Scale: 1:100 | | |

Drawing Number: PL 03C