


Front Elevation


Double glazed panels to replace single glazing in original frames of existing bay window.




Side Elevation

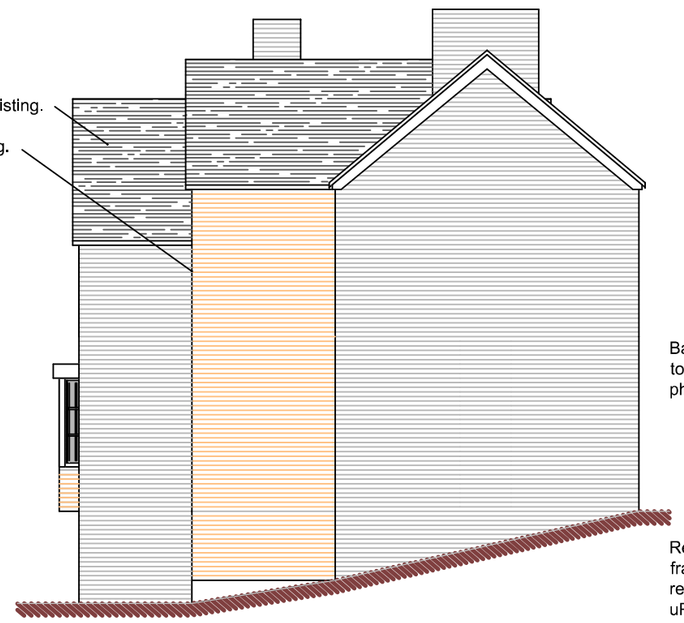


Rear Elevation

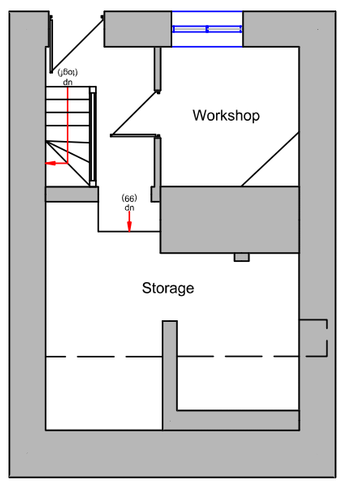

Lower Ground Floor Plan

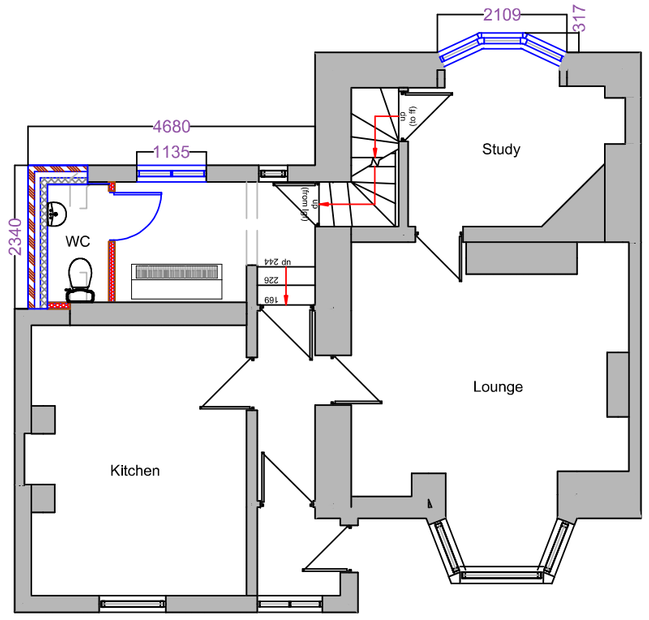

Ground Floor Plan

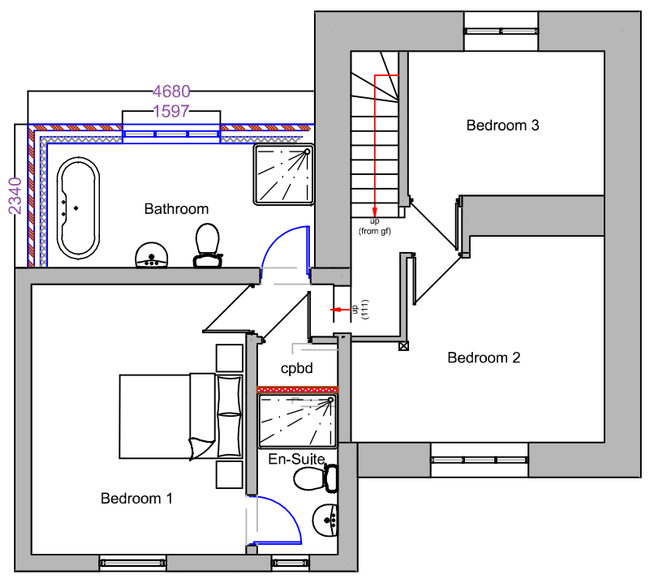

First Floor Plan

Metres

1 2 3 4 5 10

SCALE 1:100

DBD Architectural Consultancy Ltd ©2021

1. Copyright is vested with DBD Architectural Consultancy Ltd.

2. All dimensions to be checked on site before proceeding.

3. Contractor to check/adjust dimensions of new work to suit existing conditions.
Do not assume existing structure or details are plumb, square or level.

4. Contractor must notify the architect of any discrepancies before proceeding.

5. All drawings to be read in conjunction with all other consultants drawings and specs.

Rev	Date	Description
B	15.06.21	Minor amendments
A	11.06.21	Clms added

DBD Architectural Consultancy

DBD Architectural Consultancy Ltd
50 Broad Street, Leek,
Staffordshire, ST13 5NS
01538 383118
mail@dbdconsultants.co.uk
www.dbdconsultants.co.uk

Client
Mr P Faircliff
Bridge Cottage
Cheddleton
ST13 7HL

Project
Two Storey Side Extension and other Associated Works

Title
Plans as Proposed

Stage: Planning

Size: A2	Date: 26.05.21	Job No: 2141
Scale: 1:100		

Drawing Number: PL 03B