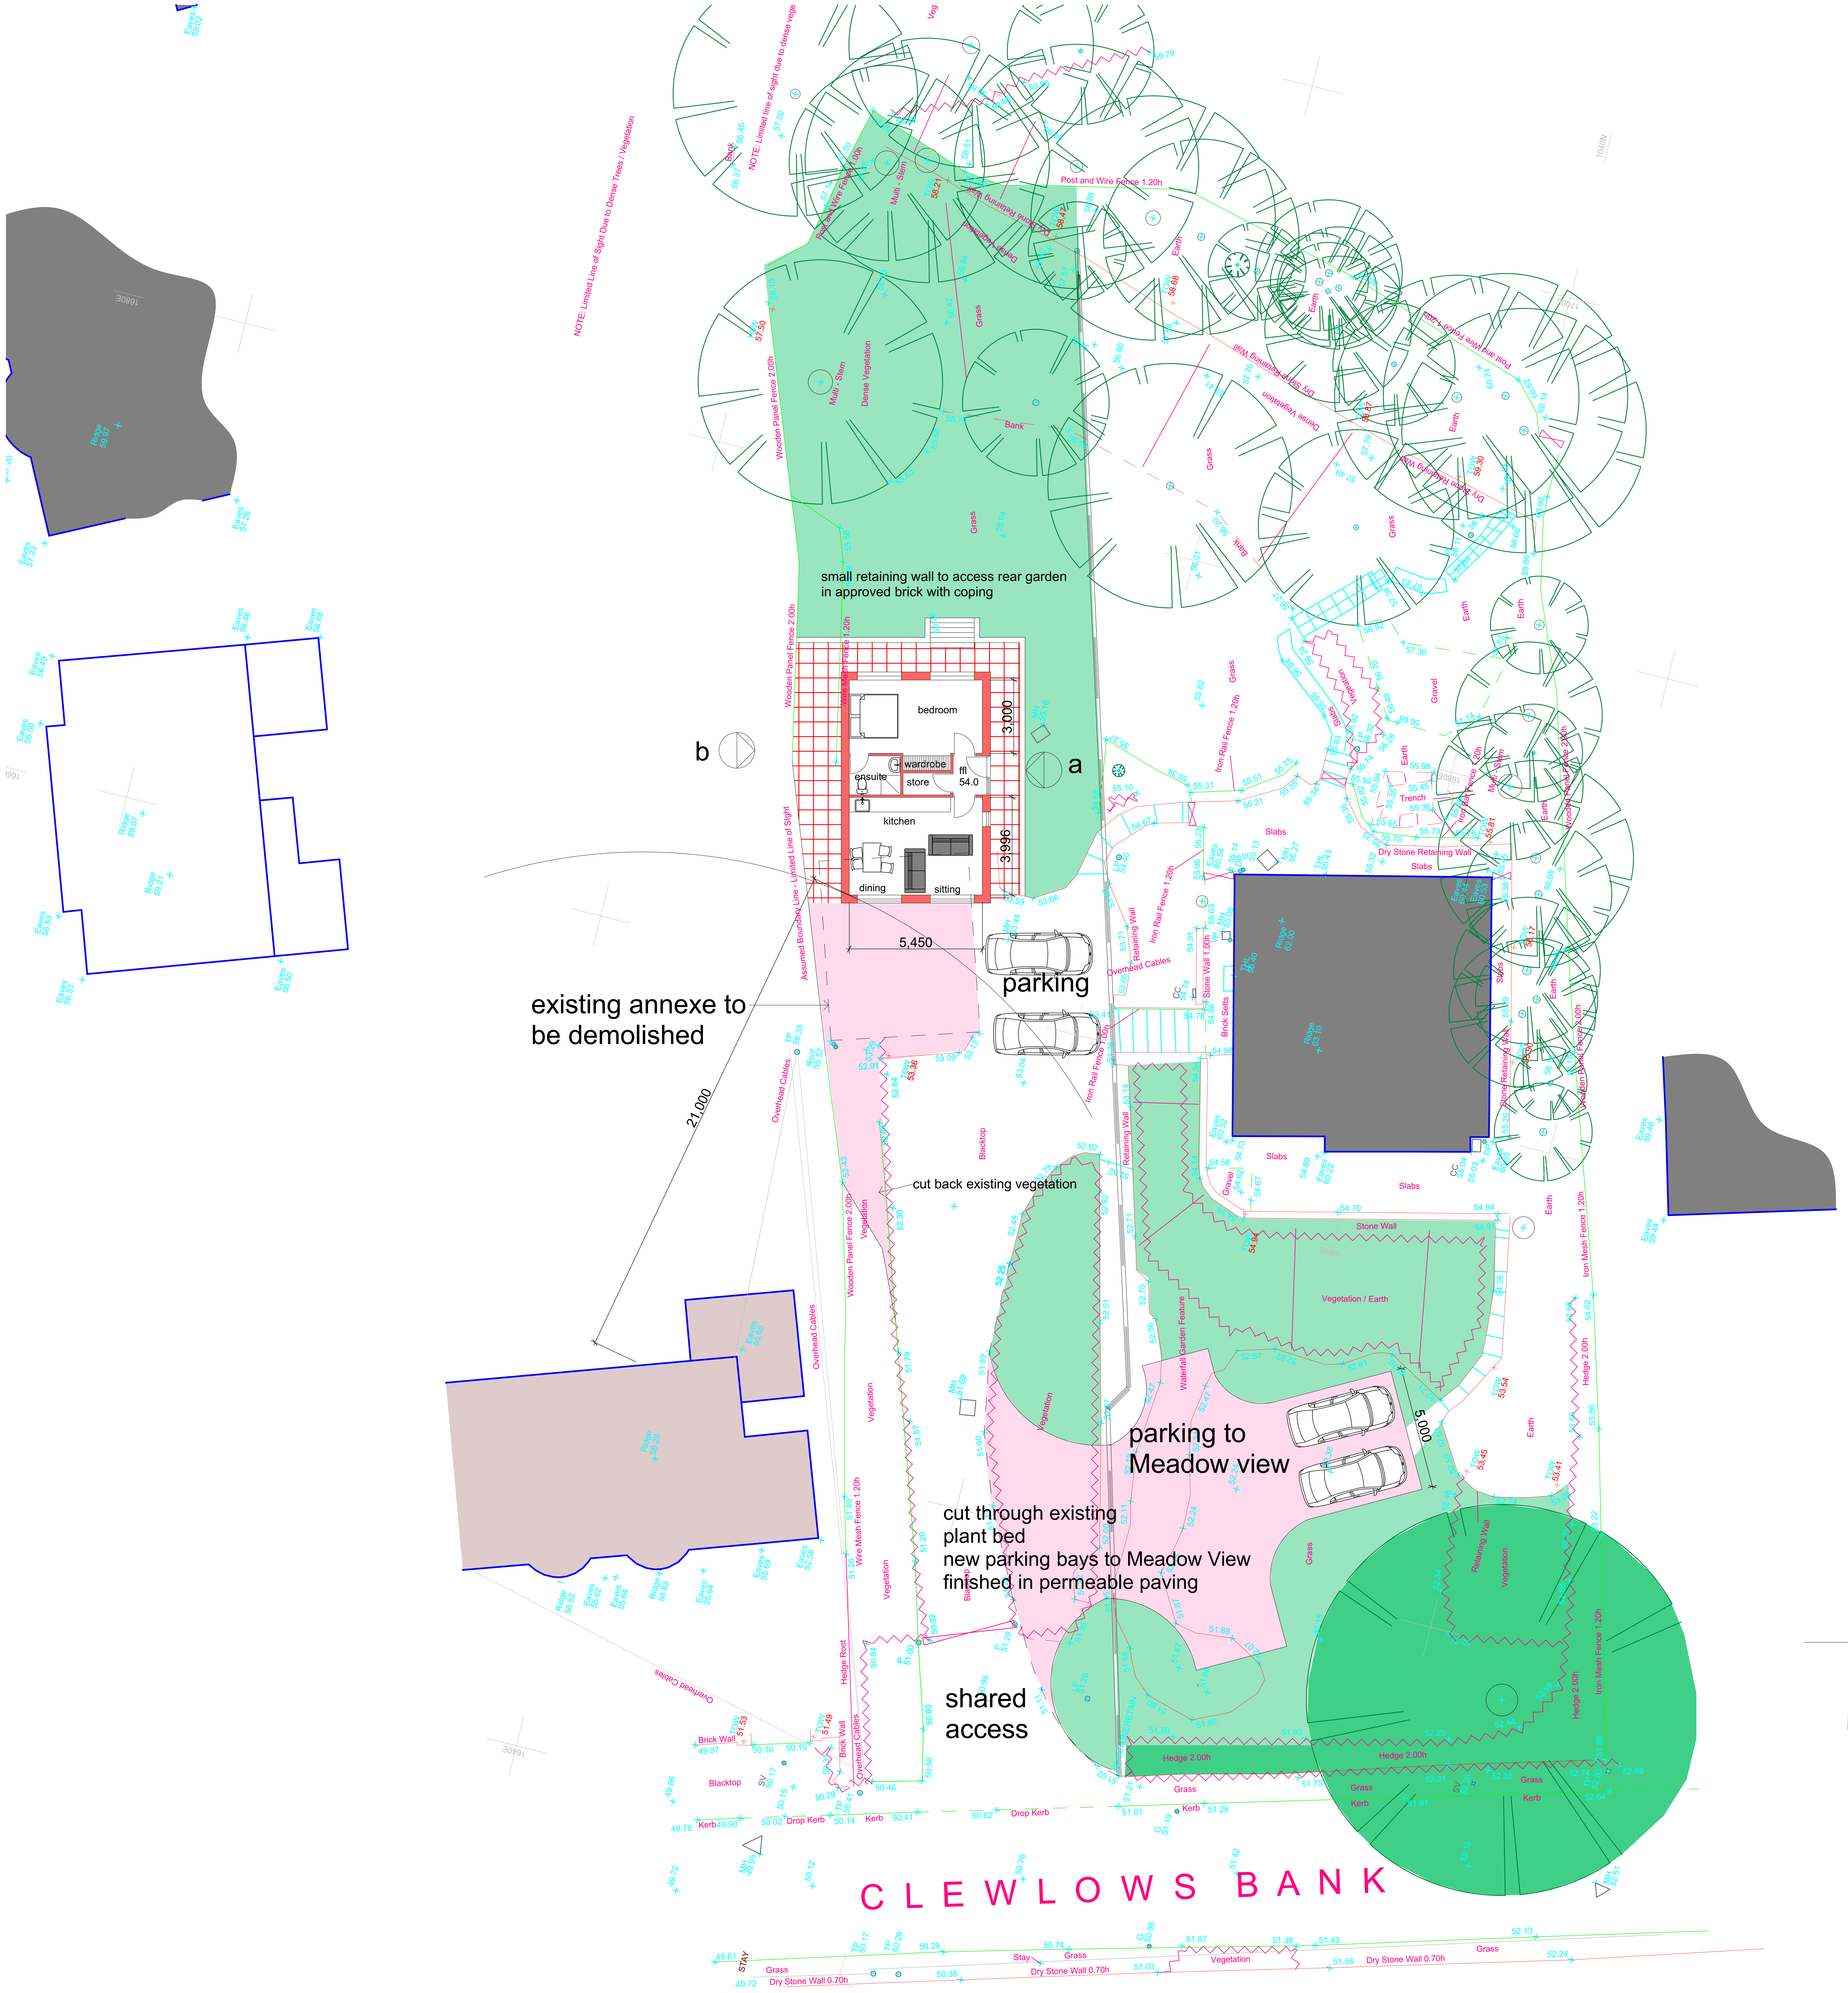

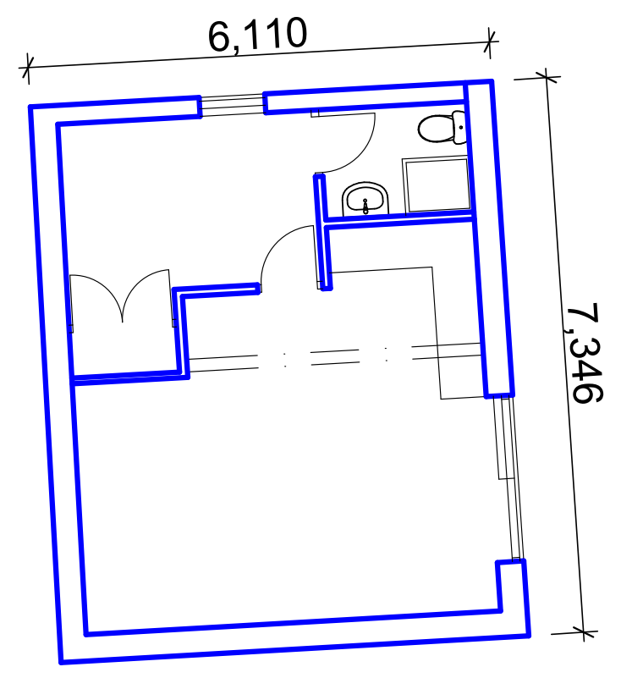

plan of annexe as existing

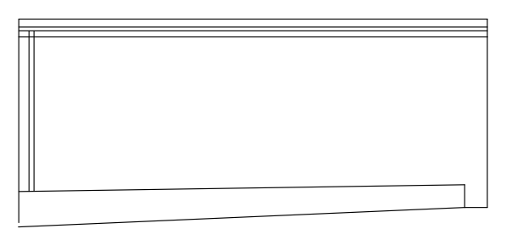

front elevation
as existing

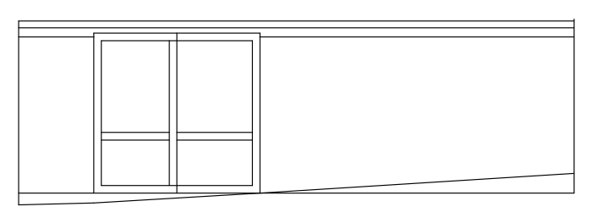

side elevation b as existing

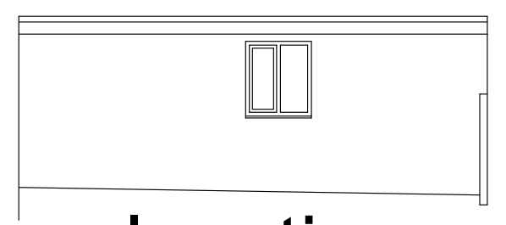

rear elevation as
existing

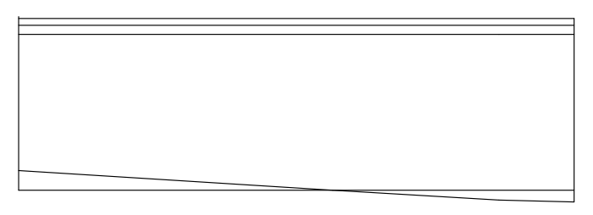

side elevation d as existing

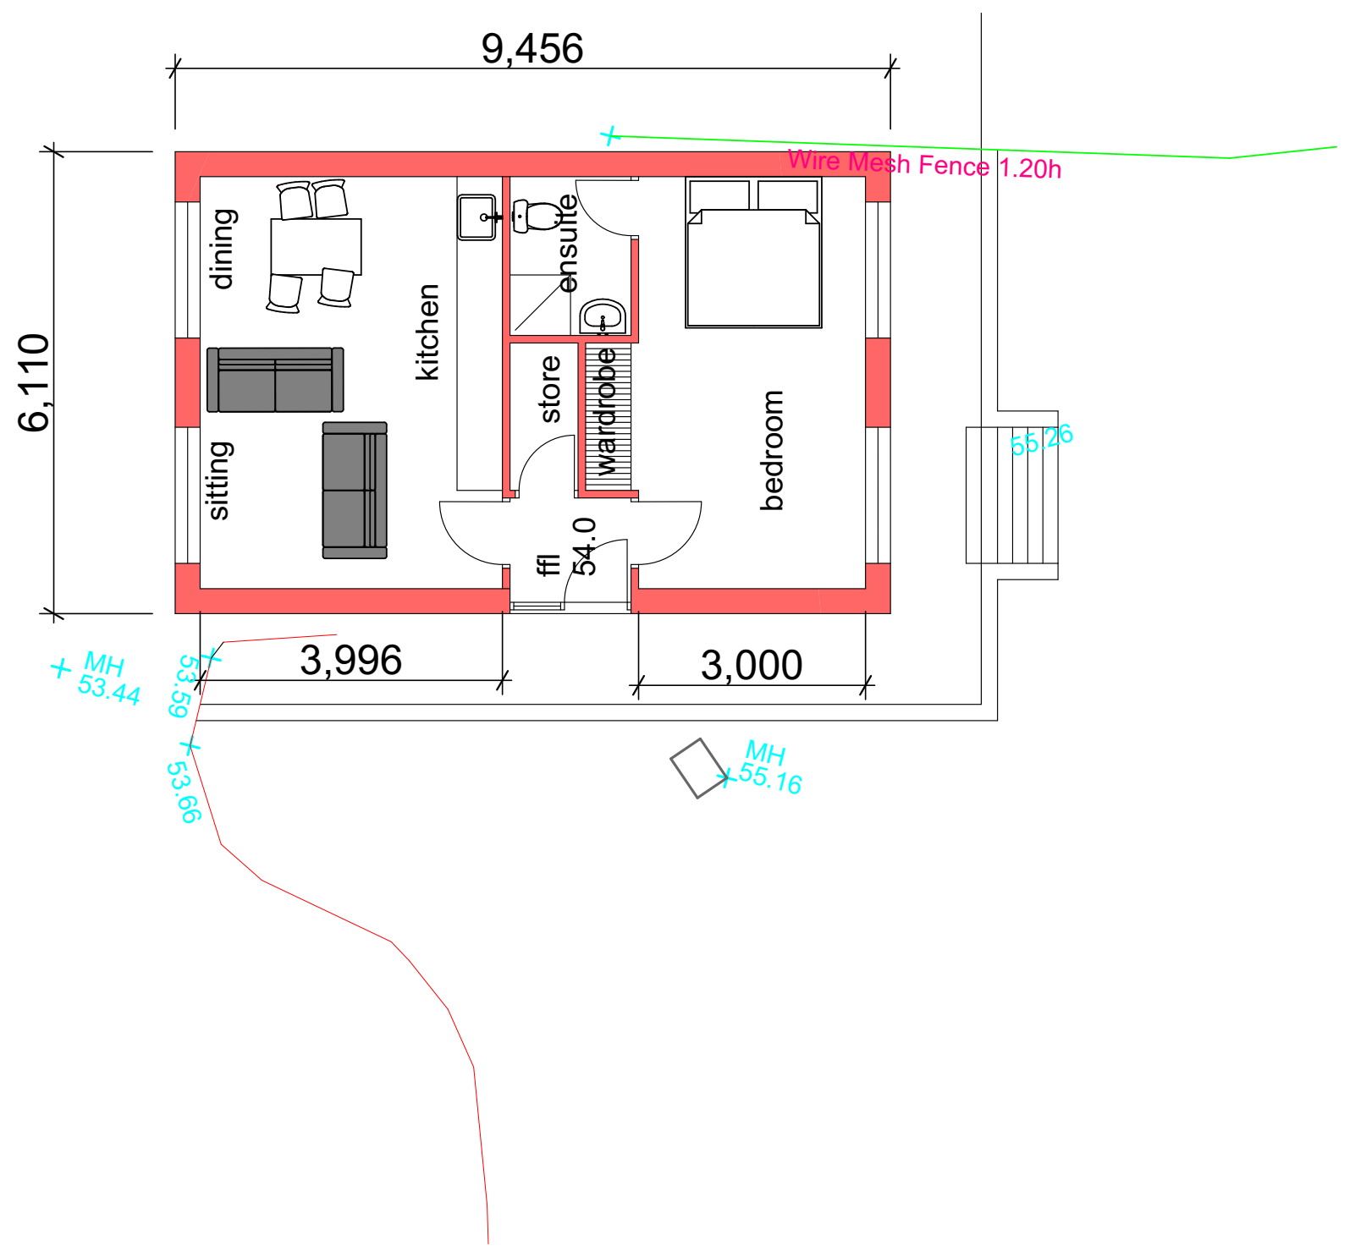

concrete duo- plain inter locking rood tiles

red / brown facing bricks in approved
mortar with blue contrasting plinth

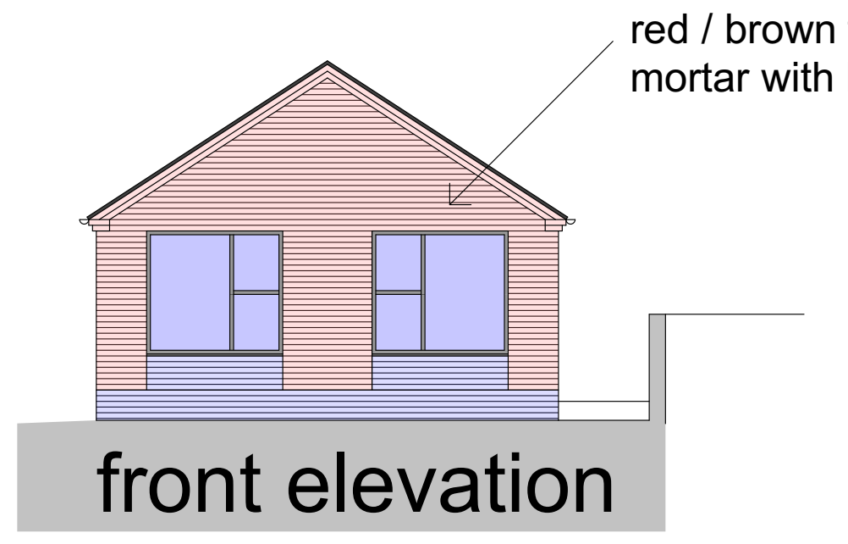

front elevation

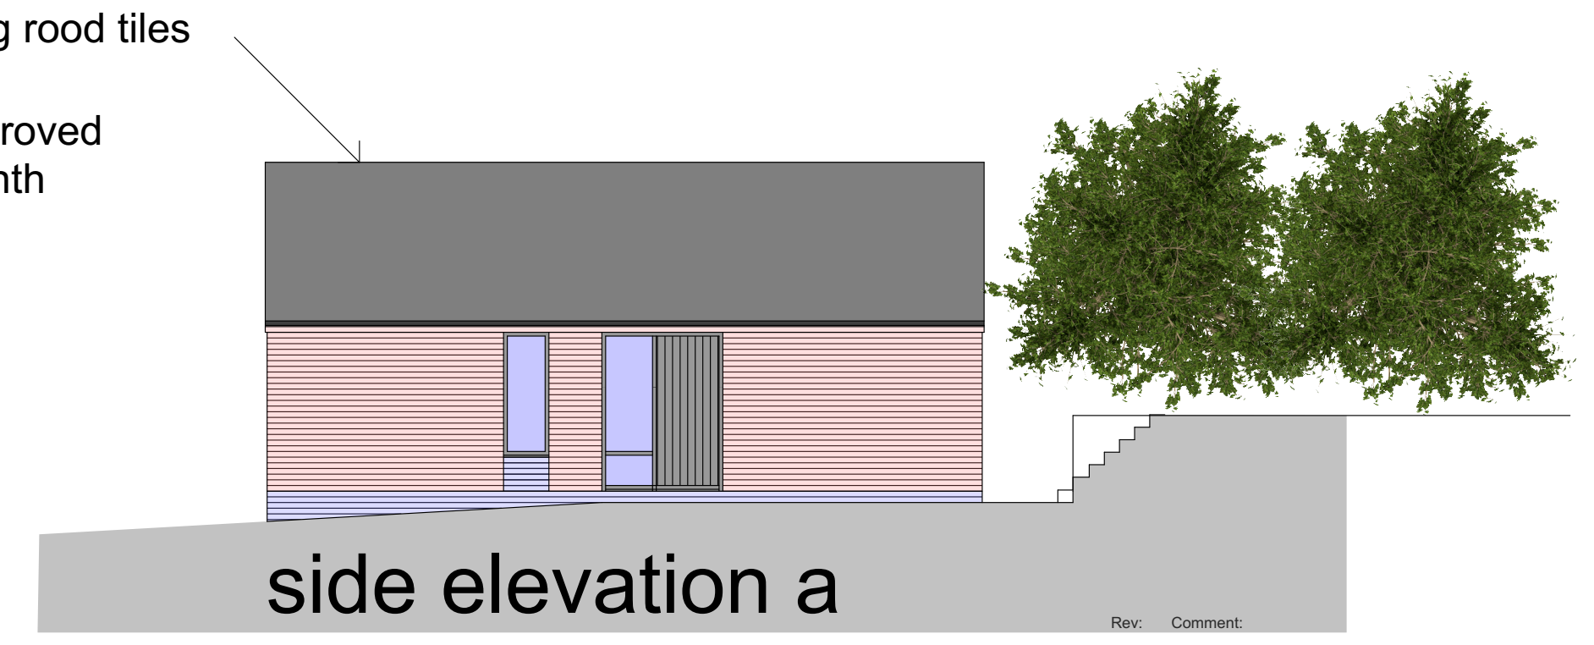

side elevation a

Rev: Comment: Date By:

A ENTRANCE TO MEADOW VIEW SHOWN AS TARMAC

simple dry corbel eaves and barge detail
in brick

grey pvc windows / doors / fascias
and gutters

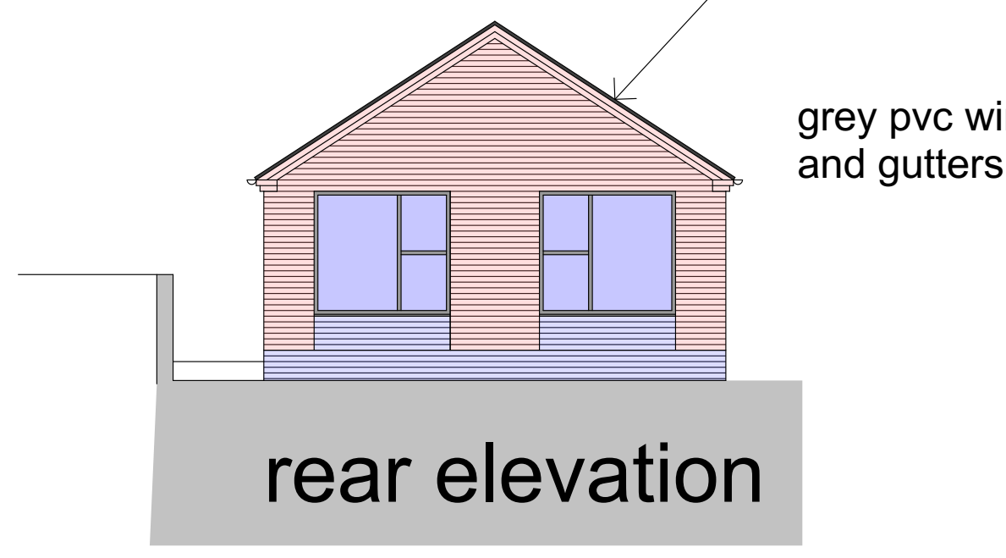

rear elevation

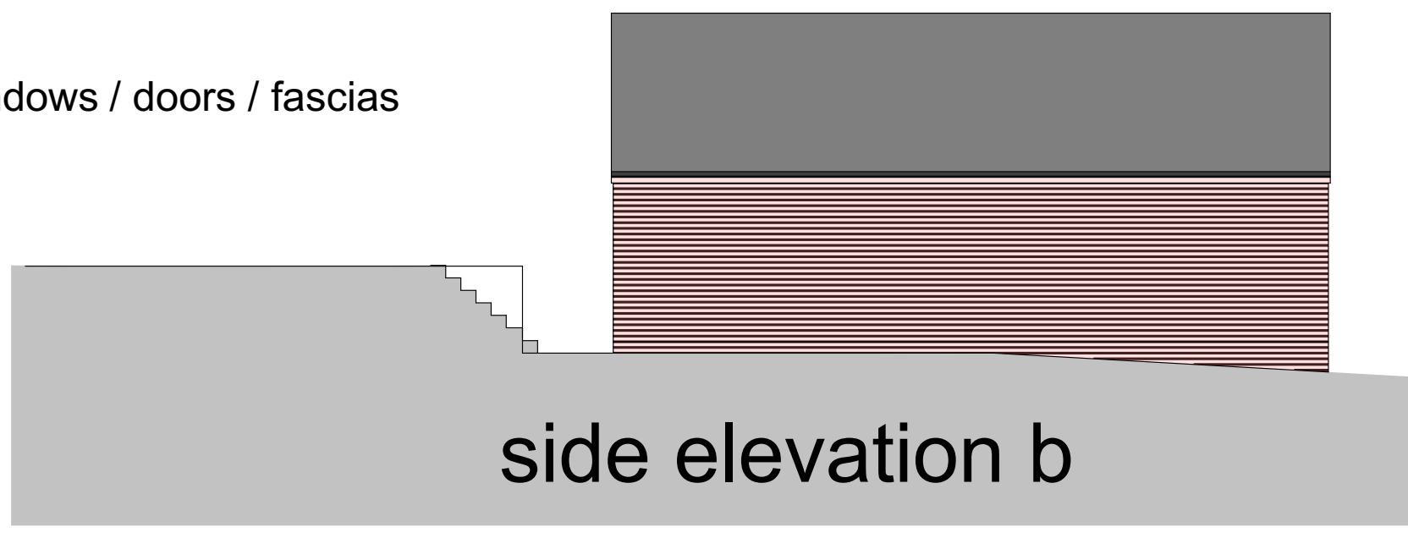

side elevation b

wood | goldstraw | yorath
ARCHITECTS QUANTITY SURVEYORS CDM CO-ORDINATORS
Churchill House, Regent Road, Stoke on Trent, ST1 3RH.
Tel: 01782 208000 Fax: 01782 208712 E-mail: info@woodgoldstraw.co.uk
www.woodgoldstraw.co.uk

Client.
Mr & Mrs S Plant MeadowView
Clewlows bank Stanley Moor

Project.
proposed bungalow

Scale
1:100

Issue Date
04/08/2021

Sheet Size
A0

Drawn

Title.
schematic 3

Drawing Number
4777-01-03A

Revison ID

CAD file path:
X:\0 PROJECTS\4777 Plant, Mr S\4777-01 Proposed Bungalow, Meadow View, Clewlows Bank \Design\ArchiCAD\4777-01-05 location plan 1-1250.pln

Copyright. Wood Goldstraw Yorath LLP

Contractors are to check all dimensions on site and refer any discrepancies to the Architect immediately. This drawing has been prepared for planning purposes only and to the best of our knowledge the original digital document is accurate at the stated scale. However, we cannot accept liability for the accuracy of third party data (OS mappings, topographical survey information, etc) used in the production of this document which we have relied upon in good faith. Key dimensions are noted for reference and any further specific dimensional information can be provided upon request.