

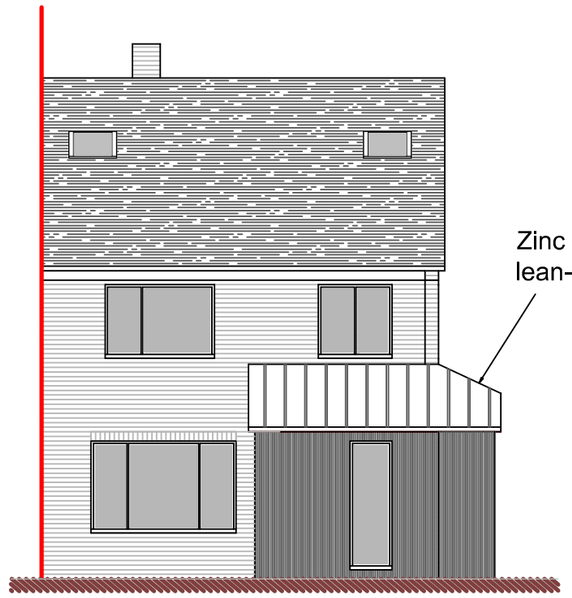



Front Elevation

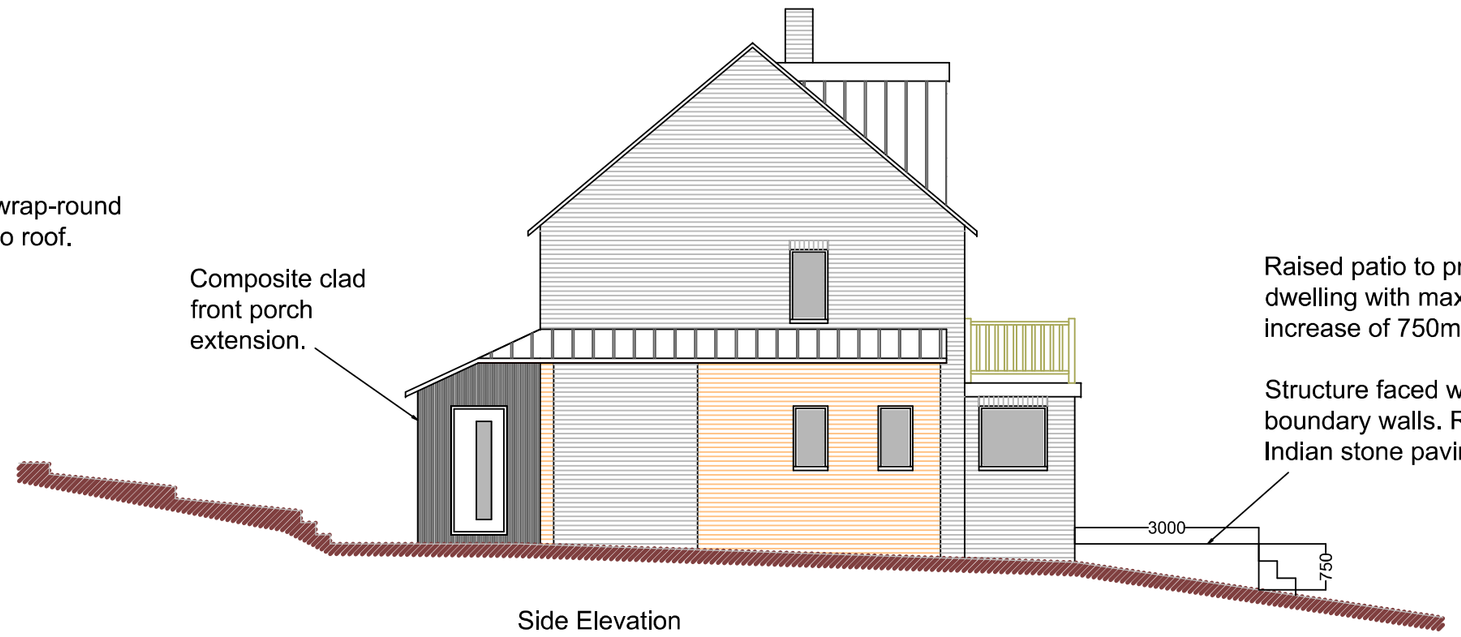


Side Elevation

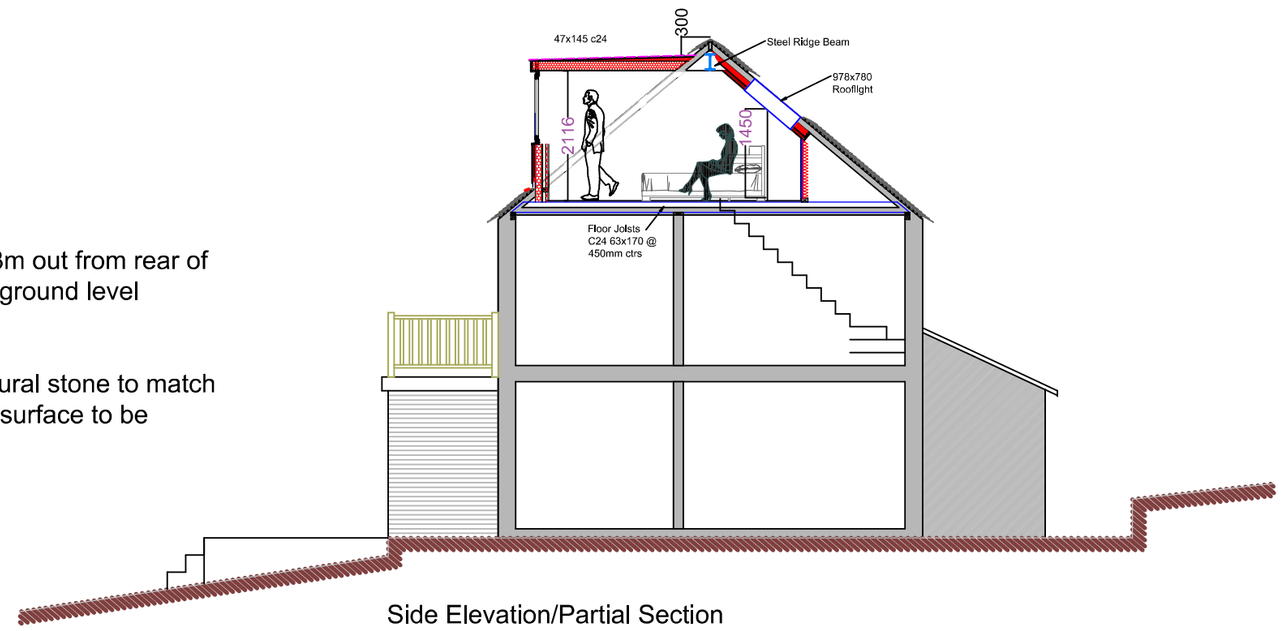


Side Elevation/Partial Section

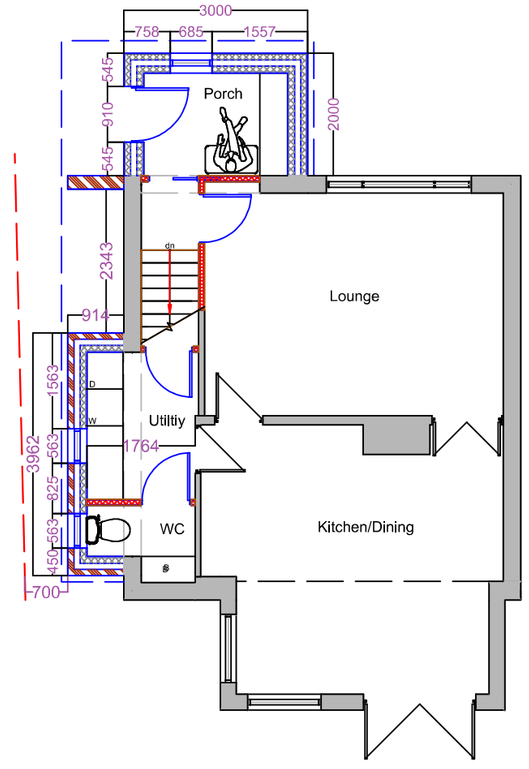

Ground Floor Plan

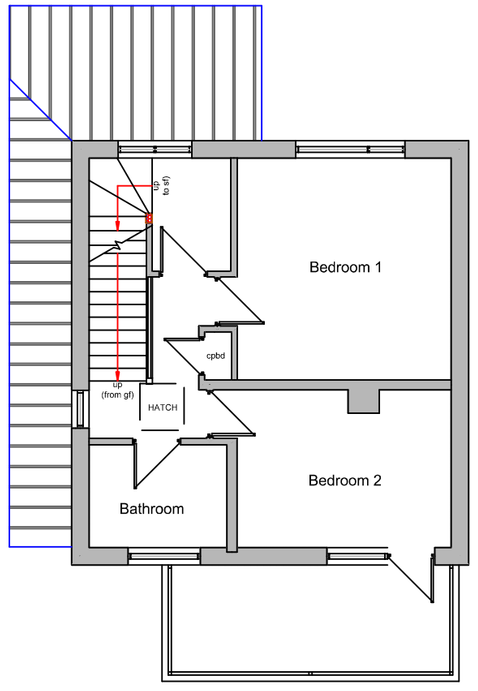

First Floor Plan

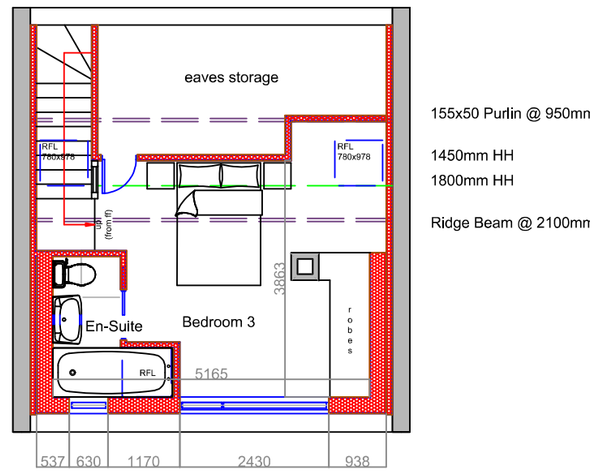


155x50 Purlin @ 950mn

1450mm HH

1800mm HH

Ridge Beam @ 2100mn

Second Floor Plan

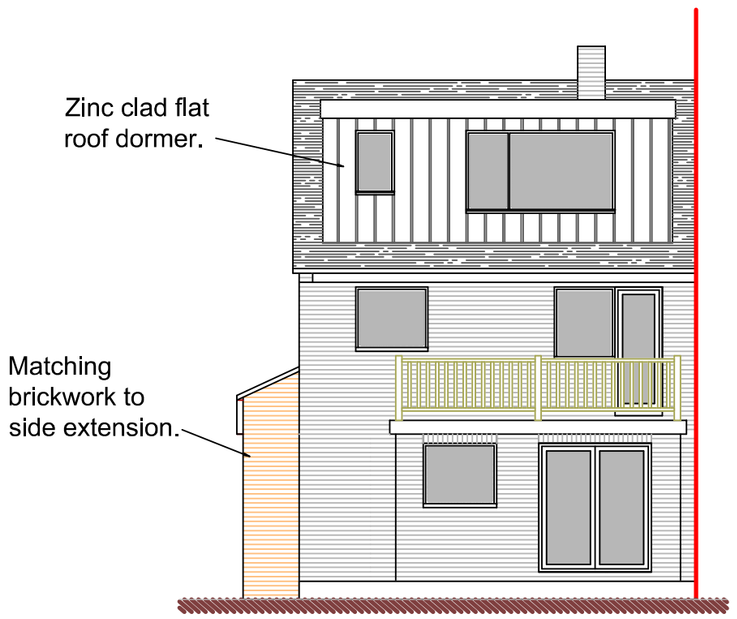

Rear Elevation

Metres

1 2 3 4 5 10

SCALE 1:100

DBD Architectural Consultancy Ltd ©2021

1. Copyright is vested with DBD Architectural Consultancy Ltd.

2. All dimensions to be checked on site before proceeding.

3. Contractor to check/adjust dimensions of new work to suit existing conditions.
Do not assume existing structure or details are plumb, square or level.

4. Contractor must notify the architect of any discrepancies before proceeding.

5. All drawings to be read in conjunction with all other consultants drawings and specs.

Rev	Date	Description
F	22.09.21	Amendments made following comments
E	09.08.21	Amendments made following comments
D	26.07.21	Amendments made following comments
C	16.07.21	Amendments made following comments
B	06.07.21	Amendments made following comments
A	24.06.21	Amendments made following comments

DBD Architectural Consultancy

DBD Architectural Consultancy Ltd
50 Broad Street, Leek,
Staffordshire, ST13 5NS
01538 383118
mail@dbdconsultants.co.uk
www.dbdconsultants.co.uk

D Shea
High View, Hartington Street
Leek
ST13 5PD
Client

Dormer Attic Conversion and Single Storey Wrap-around Extension
Project

Title
Plans as Proposed

Stage: Planning
Size: A2
Scale: 1:100
Date: 16.06.21
Job No: 2140
Drawing Number: PL 03F