Copyright of this drawing is vested in the Architect and it must not be copied or reproduced without consent. Figured dimensions only are to be taken from this drawing. All contractors must visit the site and be responsible for taking and checking all dimensions relative to their work. Hewitt&Carr Architects Ltd are to be advised of any variation between drawings and site conditions.
CLIENTS ARE ADVISED TO CLARIFY DIMENSIONS WITH THE ARCHITECT PRIOR TO SETTING OUT AND NOT TO SCALE FROM THE DRAWING

Rev.	Drawn	Comments	Date
A	HMM	Minor amendments	17/11/2020




FRONT ELEVATION 1:50

1:50
1m 0 1m 2m 3m 4m 5m



SIDE ELEVATION 1:100

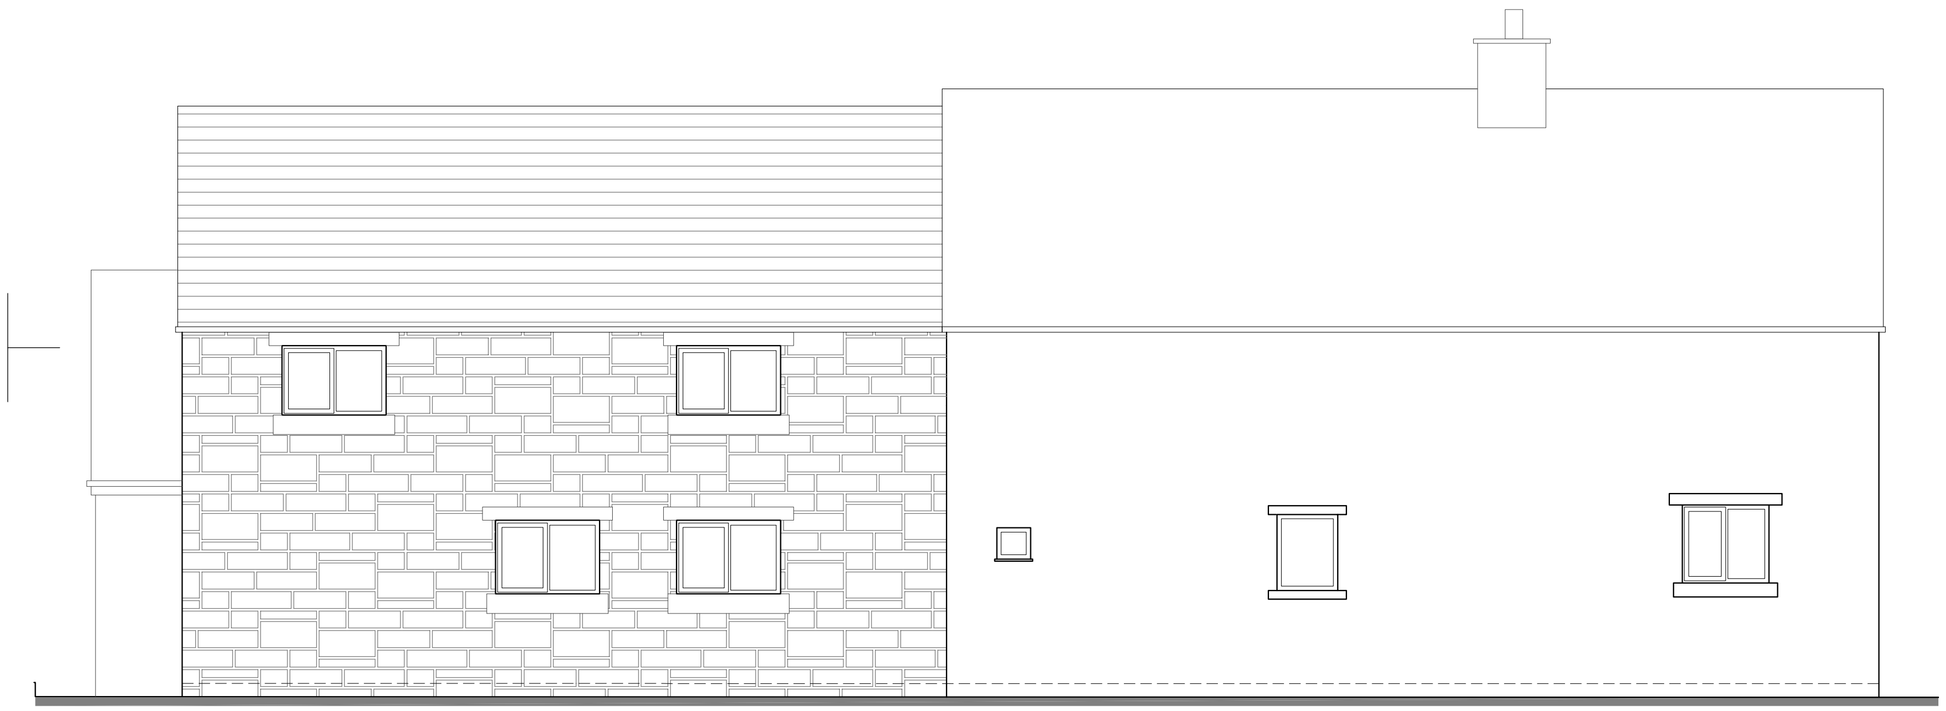

REAR ELEVATION 1:50



FRONT ELEVATION/PART SECTION A-A 1:50



SIDE ELEVATION 1:50

SITE LAYOUT PLAN 1:2500

1:2500
50m 0 50m 100m 150m 200m 250m

Hewitt&CarrArchitects
A: DaisyBank House | 17-19 Leek Road | Cheadle | ST10 1JE
T: 01538 756888
E: enquiries@hcarchitects.co.uk
W: www.hcarchitects.co.uk

Client
Miss Olivia Nicholson

Project
Proposed 2 Storey side extension with link to existing annex at Shirley Cottage, Whiston, Garston, ST10 2HX

Title
Elevations as proposed

SCHEME

Status
SCHEME

Date OCT 2020
Drawn HMM
Scale @A1 AS NOTED
Checked

Project No 01004
Drawing No. AL(0)101
Rev A

File Ref: H:\REF