
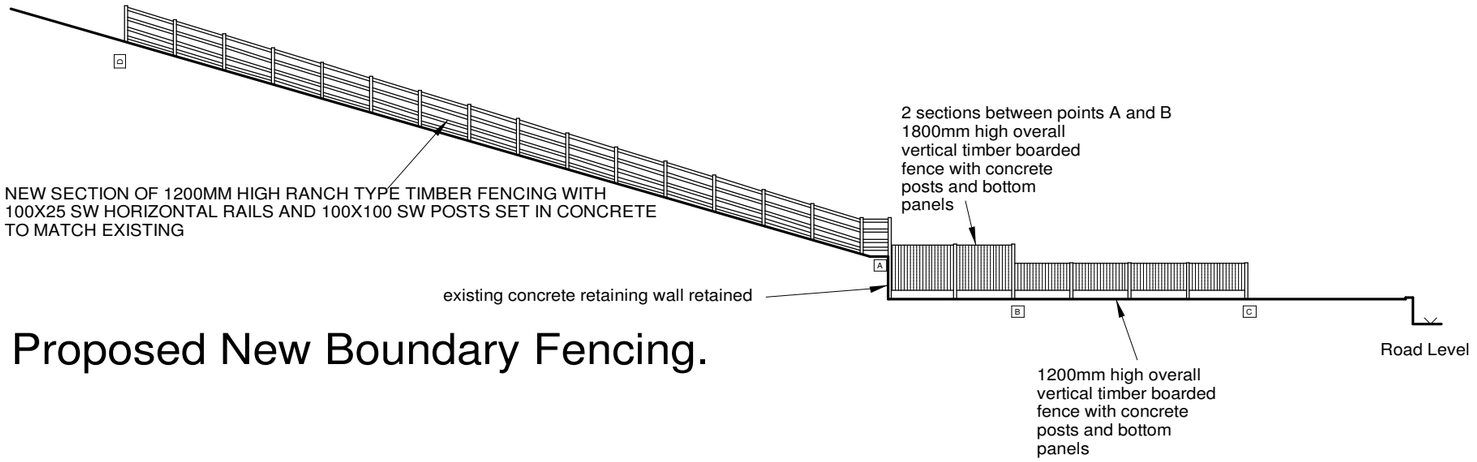


Proposed New Boundary Fencing.

NB: NEW PAVED AREAS TO HAVE SAND FILLED JOINTS TO PROVIDE A PERMEABLE SURFACE

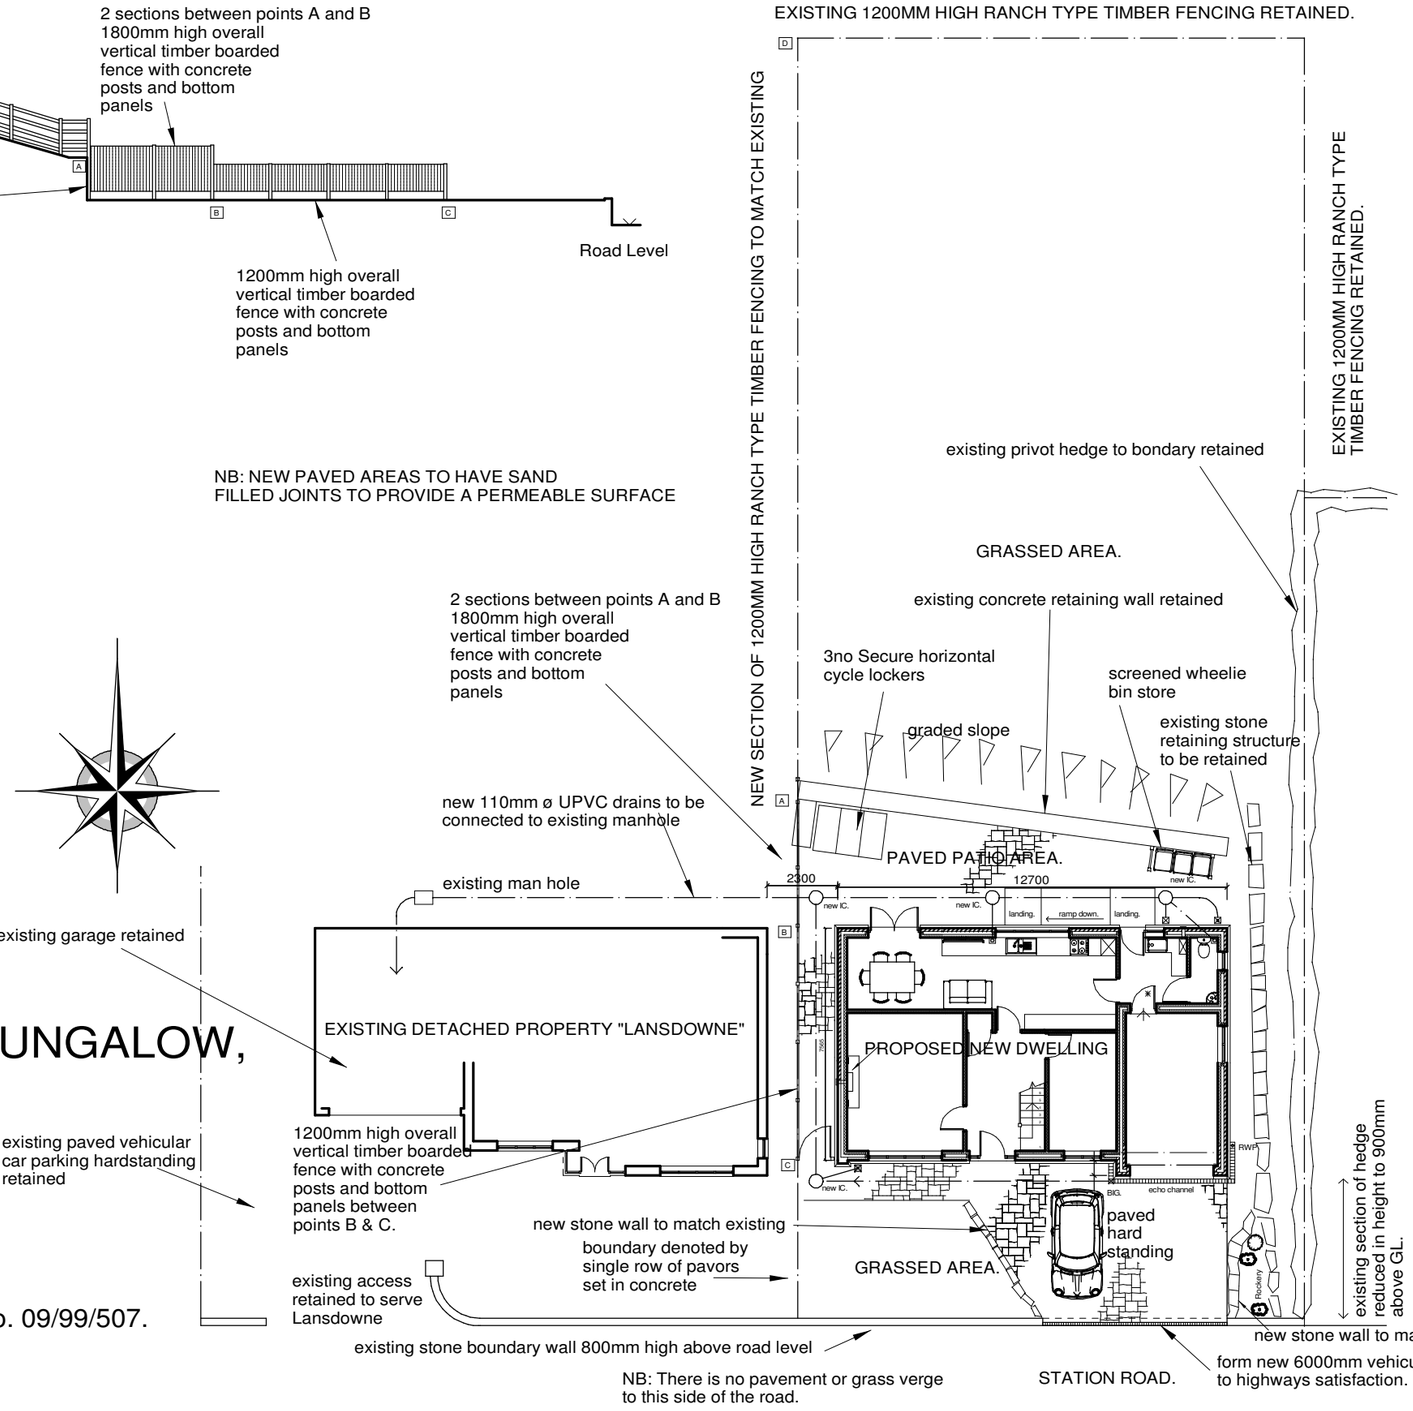

Scale 1:200 @ A3.

KEVIN COOPER & CHRIS DANIELS.
PROPOSED DETACHED DORMER BUNGALOW, LAND ADJACENT "LANSDOWNE", STATION ROAD, CHEDDLETON, STAFFS, ST13 7EE.

SITE PLAN.

scale 1:200 date. Nov 2021. dwg. no. 09/99/507.