

Copyright of this drawing is vested in the Architect and it must not be copied or reproduced without consent. Figured dimensions only are to be taken from this drawing. All contractors must visit the site and be responsible for taking and checking all dimensions relative to their work. Hewitt&Carr Architects Ltd are to be advised of any variation between drawings and site conditions.
CLIENTS ARE ADVISED TO CLARIFY DIMENSIONS WITH THE ARCHITECT PRIOR TO SETTING OUT AND NOT TO SCALE FROM THE DRAWING

Rev.	Drawn	Comments	Date

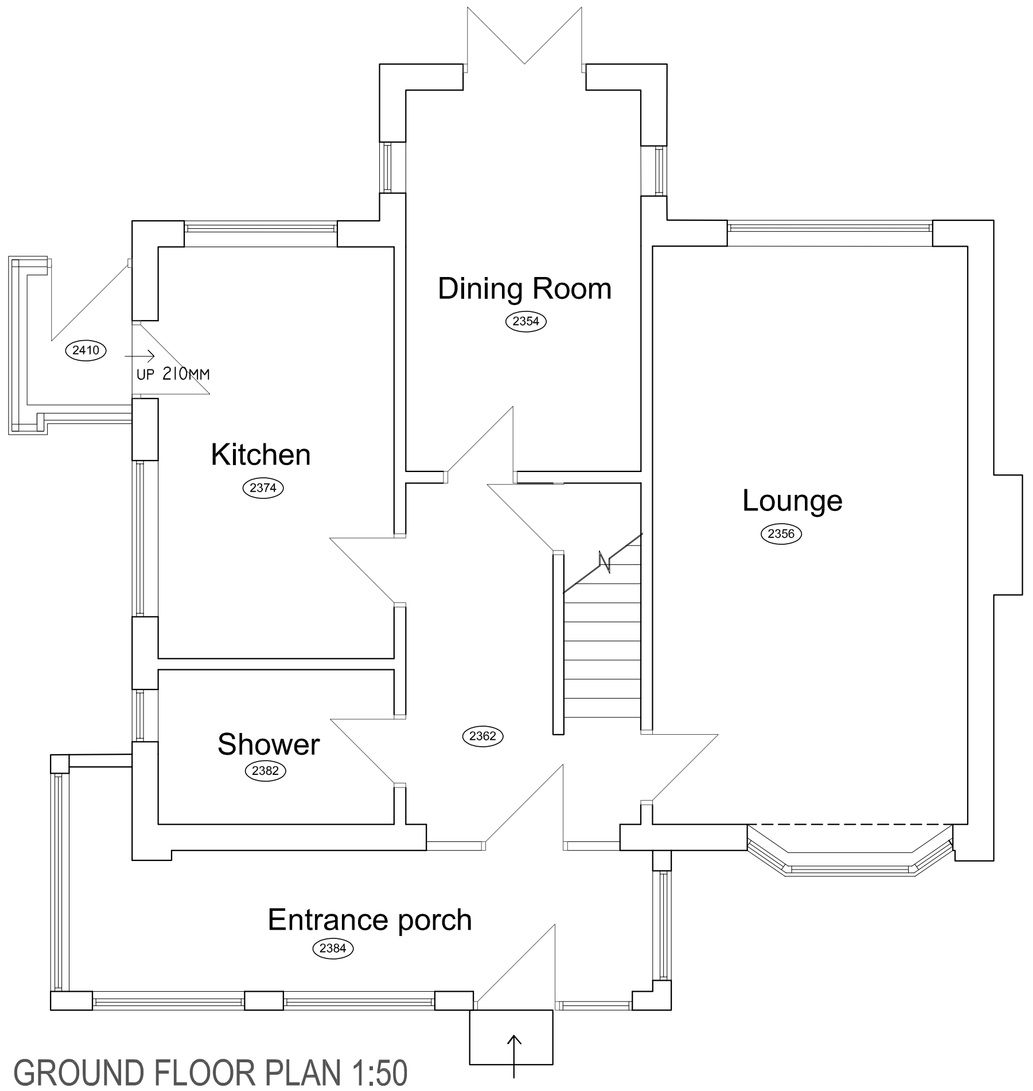


GROUND FLOOR PLAN 1:50

1:50
1m 0 1m 2m 3m 4m 5m

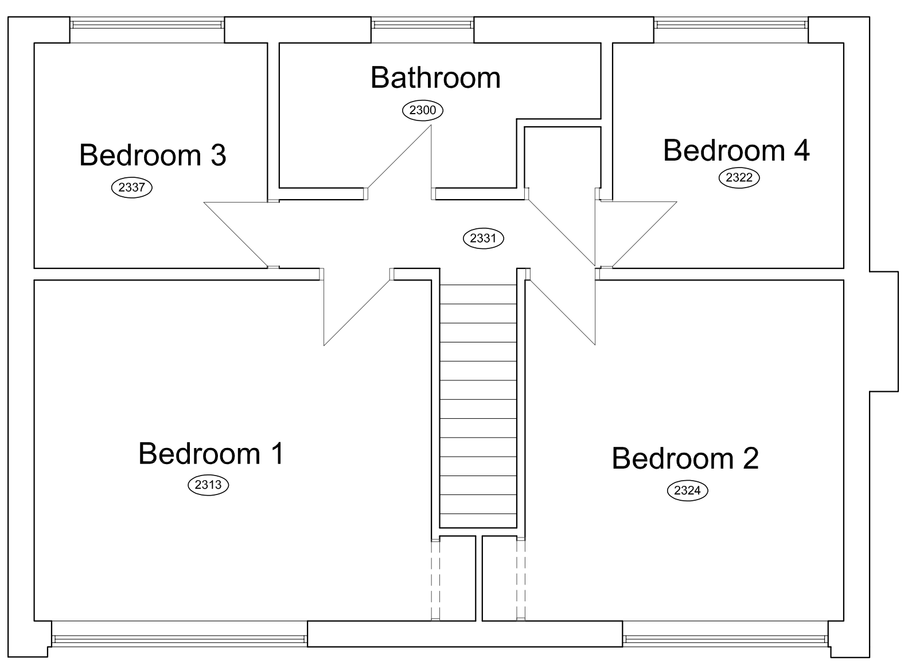

FIRST FLOOR PLAN 1:50

Ordnance Survey © Crown copyright 2021 All rights reserved. Licence number 100051789

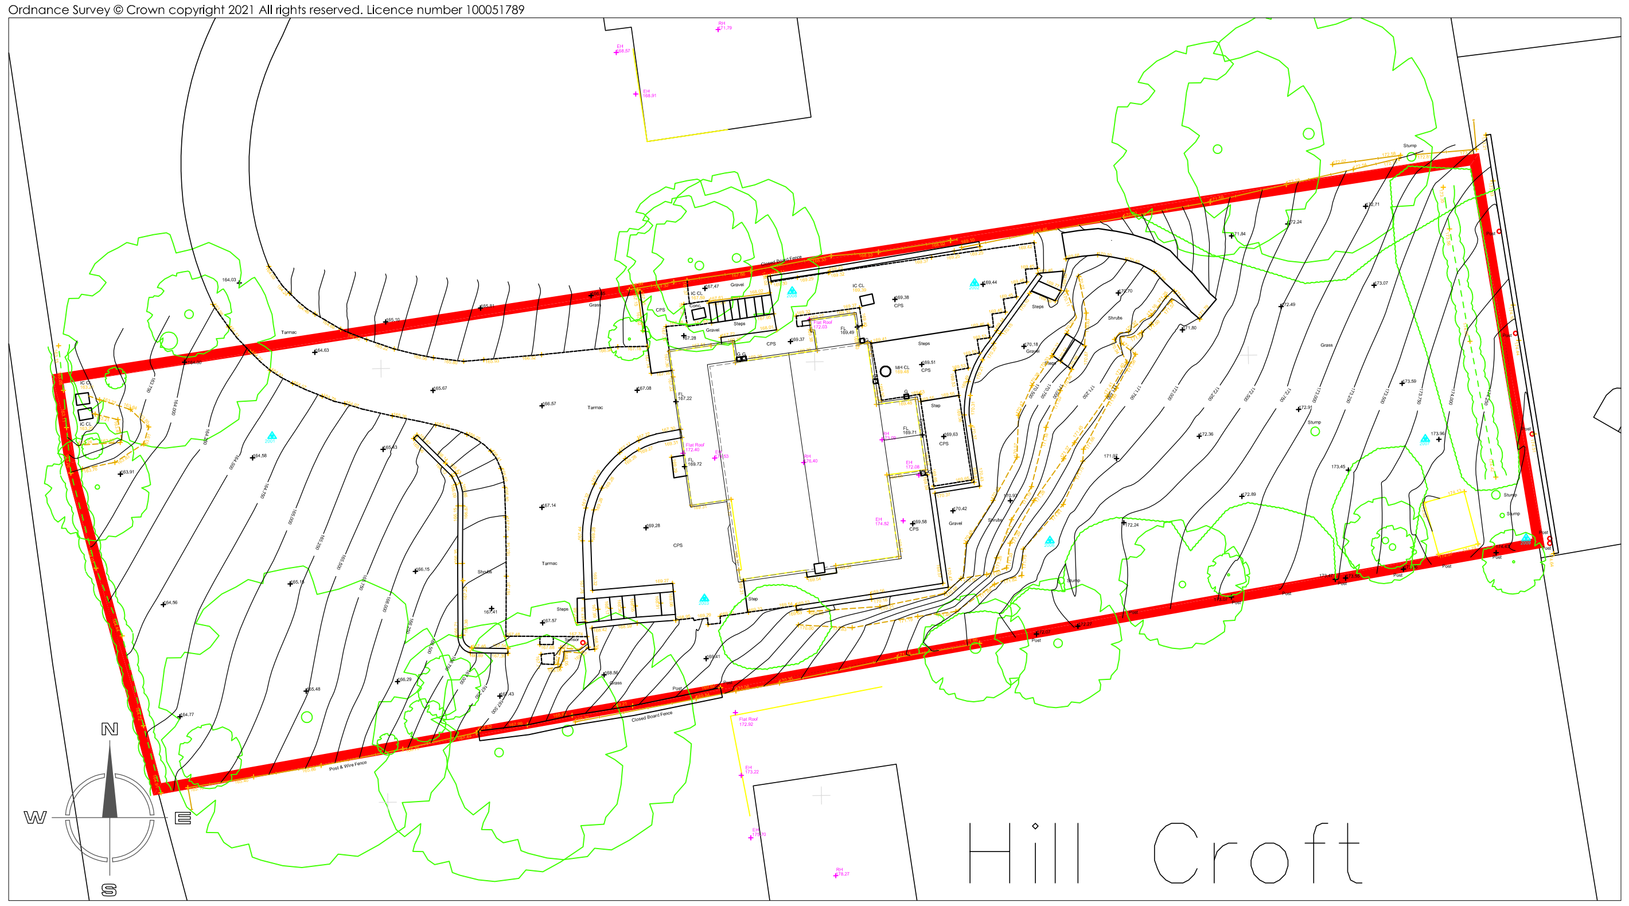

SITE LAYOUT PLAN 1:200

1:200
4m 0 4m 8m 12m 16m 20m

Ordnance Survey © Crown copyright 2021 All rights reserved. Licence number 100051789



SITE LOCATION PLAN 1:1250

1:1250
25m 0 25m 50m 75m 100m 125m

Hewitt&CarrArchitects
A: DaisyBank House | 17-19 Leek Road | Cheadle | ST10 1JE
T: 01538 756888
E: enquiries@hcarchitects.co.uk
W: www.hcarchitects.co.uk

Client
MR MCNERNEY

Project
PROPOSED EXTENSION AND ALTERATIONS AT BRAMPTON, CHEDDLETON ROAD, LEEK, ST13 5QZ

Title
PLANS AND SITE AS EXISTING

SURVEY

Status
SURVEY

Date APRIL 2021 Drawn HMM

Scale @A1 AS NOTED Checked

Project No 01075 Drawing No. AL(0)01 Rev

File: Ref: H:\REF