



Front Elevation



Rear Elevation

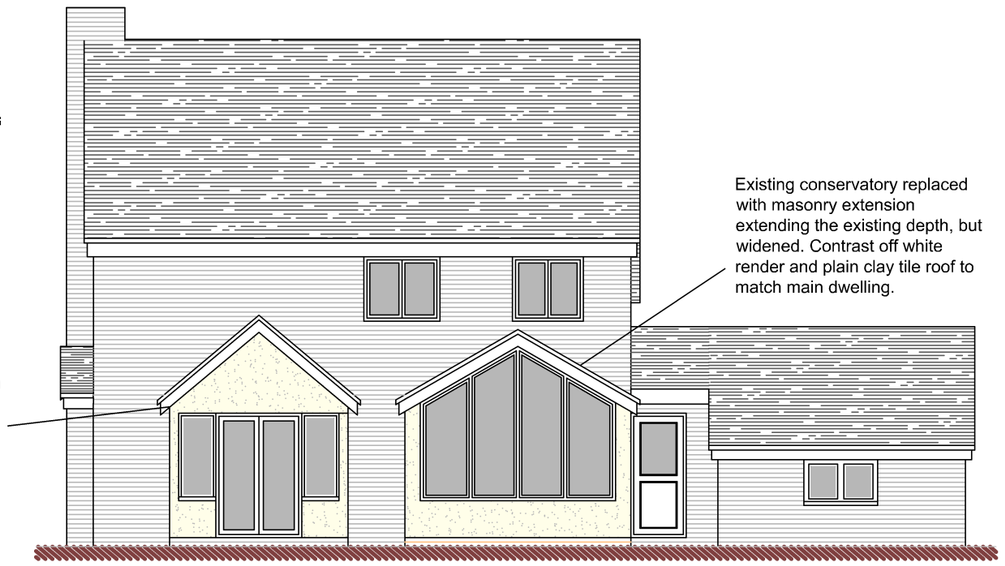

Side Elevation

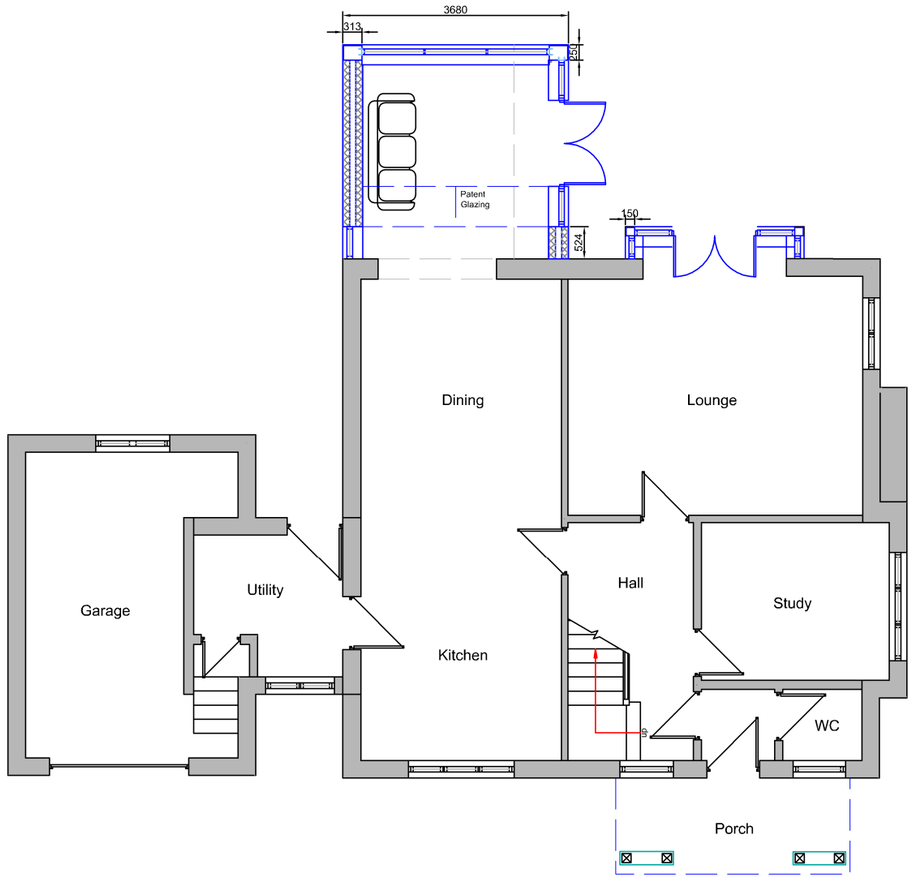


Ground Floor Plan

Metres

1 2 3 4 5 10

SCALE 1:100

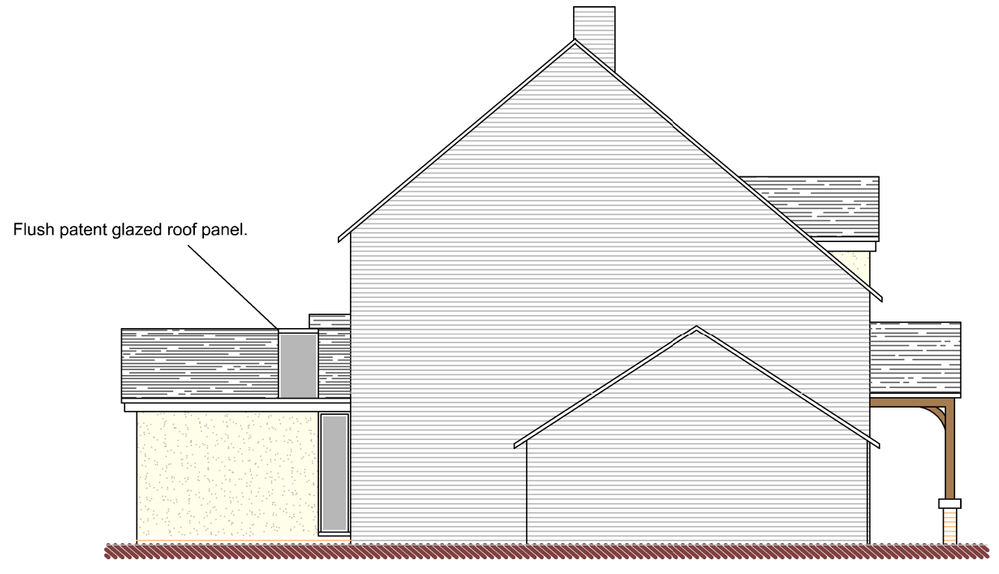

Side Elevation

DBD Architectural Consultancy Ltd ©2021

1. Copyright is vested with DBD Architectural Consultancy Ltd.

2. All dimensions to be checked on site before proceeding.

3. Contractor to check/adjust dimensions of new work to suit existing conditions.
Do not assume existing structure or details are plumb, square or level.

4. Contractor must notify the architect of any discrepancies before proceeding.

5. All drawings to be read in conjunction with all other consultants drawings and specs.

Rev	Date	Description
C	26.08.21	Amendments made following comments
B	02.08.21	Amendments made following comments
A	29.07.21	Amendments made following comments

DBD Architectural Consultancy

DBD Architectural Consultancy Ltd
50 Broad Street, Leek,
Staffordshire, ST13 5NS
01538 383118
mail@dbdconsultants.co.uk
www.dbdconsultants.co.uk

Client
Mr & Mrs Walthall
8 Brackendale
Leek
ST13 8PD

Project
Conservatory Replacement and Other Associated Works

Title
Plans as Proposed

Stage: Planning			
Size: A2		Date: 21.05.21	Job No: 2132
Scale: 1:100			
Drawing Number: PL 03C			