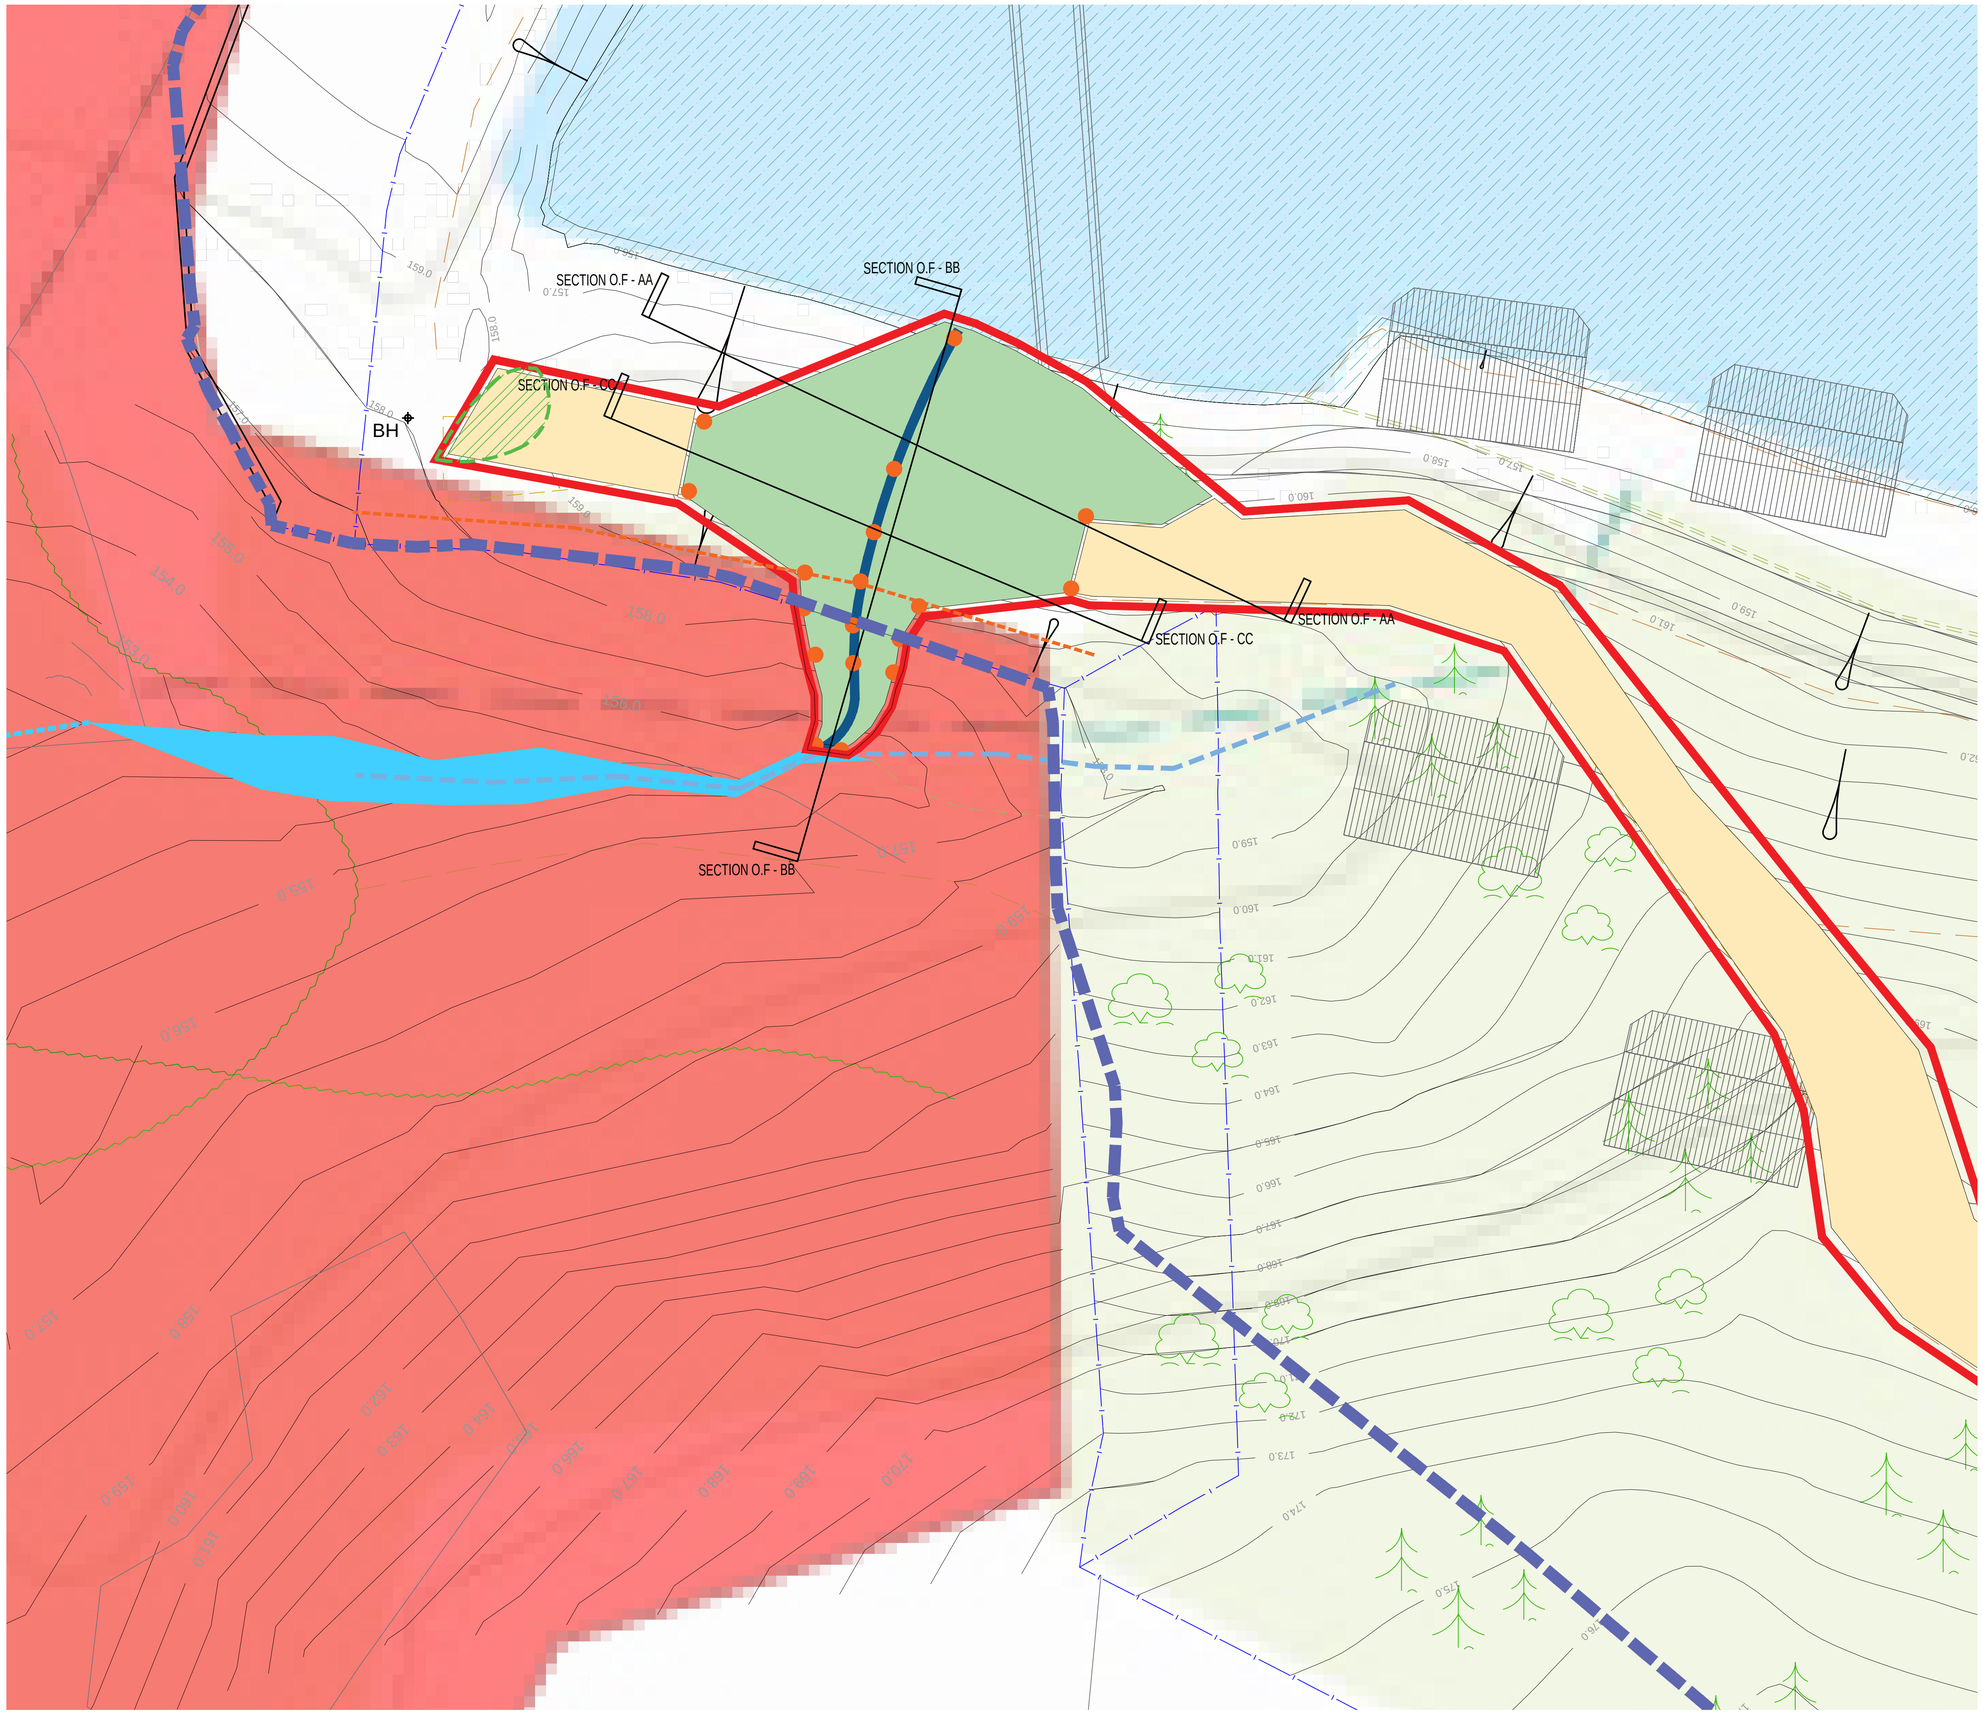


Key:

- Outfall Area
- Wider context Reserved Matters Application
- Outfall Channel
- Soakaway Pegs 2021.04.21
- Outfall Earthworks Area
- Outfall Spoil Area allocated for the spread of material from excavation works
- Stream Line
- Access Limit
- Engineering Works to Backfill the existing excavation

N

0 5 10 15 20.M

0.M 20.M

Revision	Description	Date
14	SCALE ANNOTATION UPDATED	12.01.21
13	EXISING OUTFALL AREA ADDED + KEY UPDATED	22.12.21
12	OUTFALL UPDATED FOLLOWING COMMENTS	10.12.21
11	POSITION AND DESIGN OF OUTALL UPDATED	08.11.21
10	ORIGINAL Q3 BRIDGE LAYOUT RETURNED	16.02.21
9	ORIGINAL BRIDGE DESIGN RETURNED	16.02.21
8	LAYOUT/DESIGN REVISED	15.12.20

NB Architects DA

www.nbda-architects.co.uk Tel 01625 575550

Client LAVER LEISURE

Project MONEYSTONE QUARRY

Drawing SITE PLAN
OUTFALL AREA

Drawing No. 1733-OF-010 Revision 14

Scale 1:200@A1 Date 01.10.19 Drawn TJF

A1 Drawing