
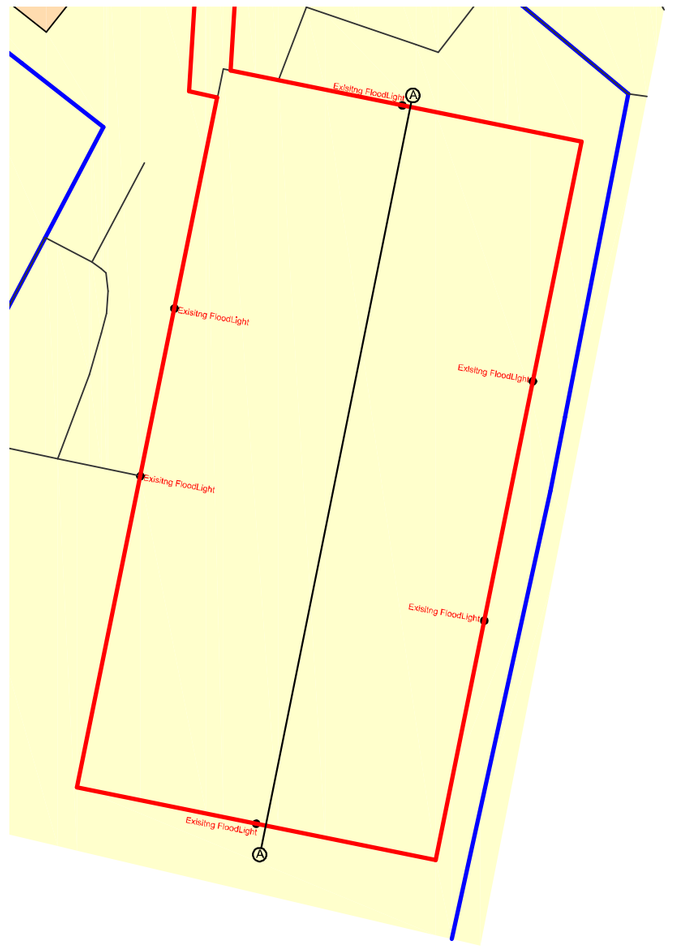


Site Plan as Existing and Proposed

Metres

5 10 15 20 25 30 35 40 50

SCALE 1:500

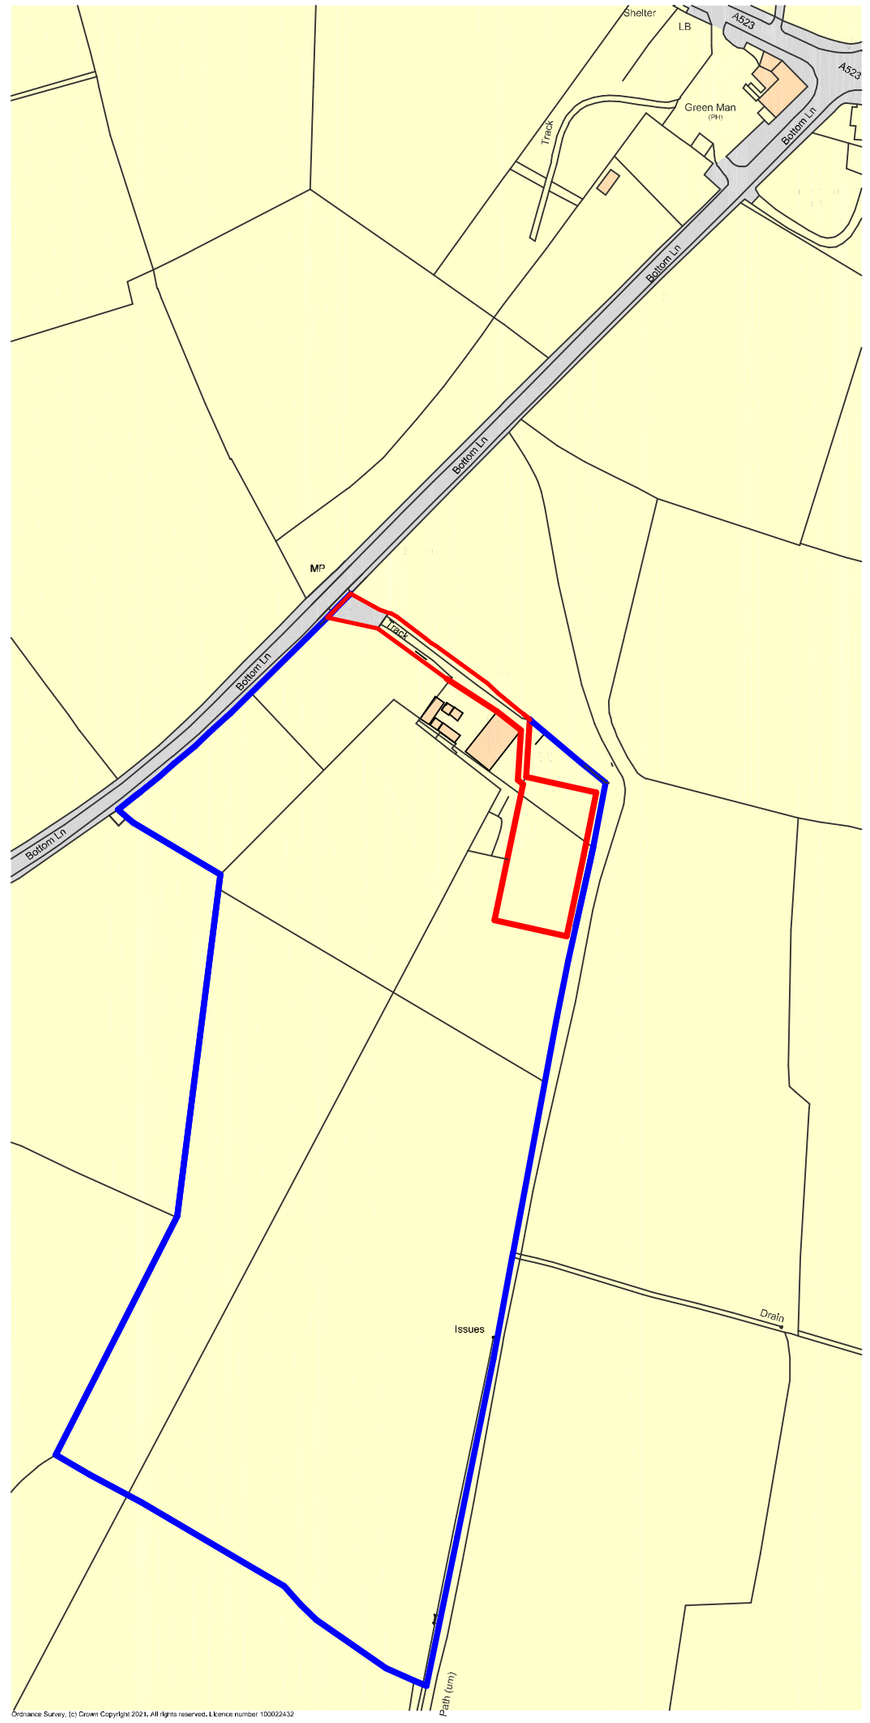


Site Location Plan

Metres

20 40 60 80 100

SCALE 1:2500

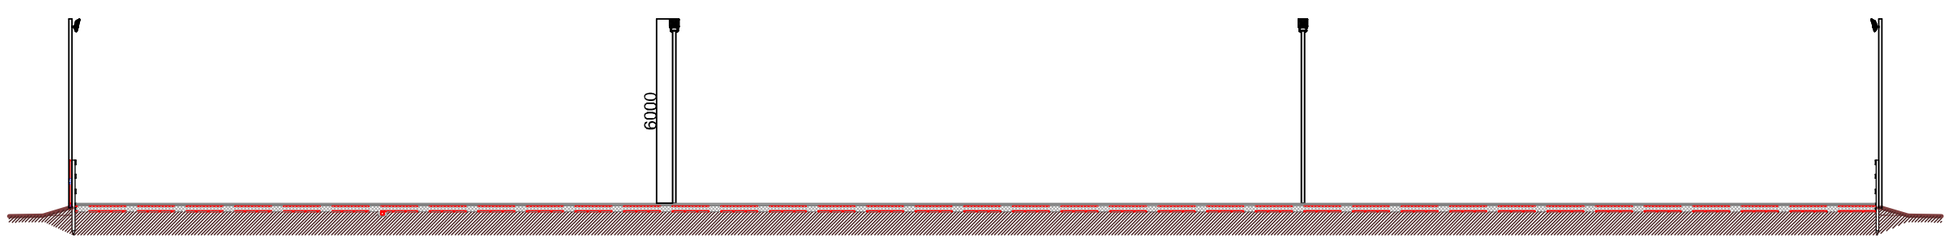

Section AA

Metres

1 2 3 4 5 10 15 20

SCALE 1:200

DBD Architectural Consultancy Ltd ©2021

1. Copyright is vested with DBD Architectural Consultancy Ltd.

2. All dimensions to be checked on site before proceeding.

3. Contractor to check/adjust dimensions of new work to suit existing conditions.
Do not assume existing structure or details are plumb, square or level.

4. Contractor must notify the architect of any discrepancies before proceeding.

5. All drawings to be read in conjunction with all other consultants drawings and specs.

Rev	Date	Description
A	13.09.21	Amendments made following comments

DBD Architectural Consultancy

DBD Architectural Consultancy Ltd
50 Broad Street, Leek,
Staffordshire, ST13 5NS
01538 383118
mail@dbdconsultants.co.uk
www.dbdconsultants.co.uk

Client:
Mr R Wood
The Annexe
Apesford Lane
Leek
ST13 7ET

Project:
Retrospective equestrian Floodlights

Title:
Plans as Existing

Stage: Planning		
Size: A2	Date: 31.08.21	Job No: 2164
Scale: 1:200 1:1250		
Drawing Number:	PL10A	