
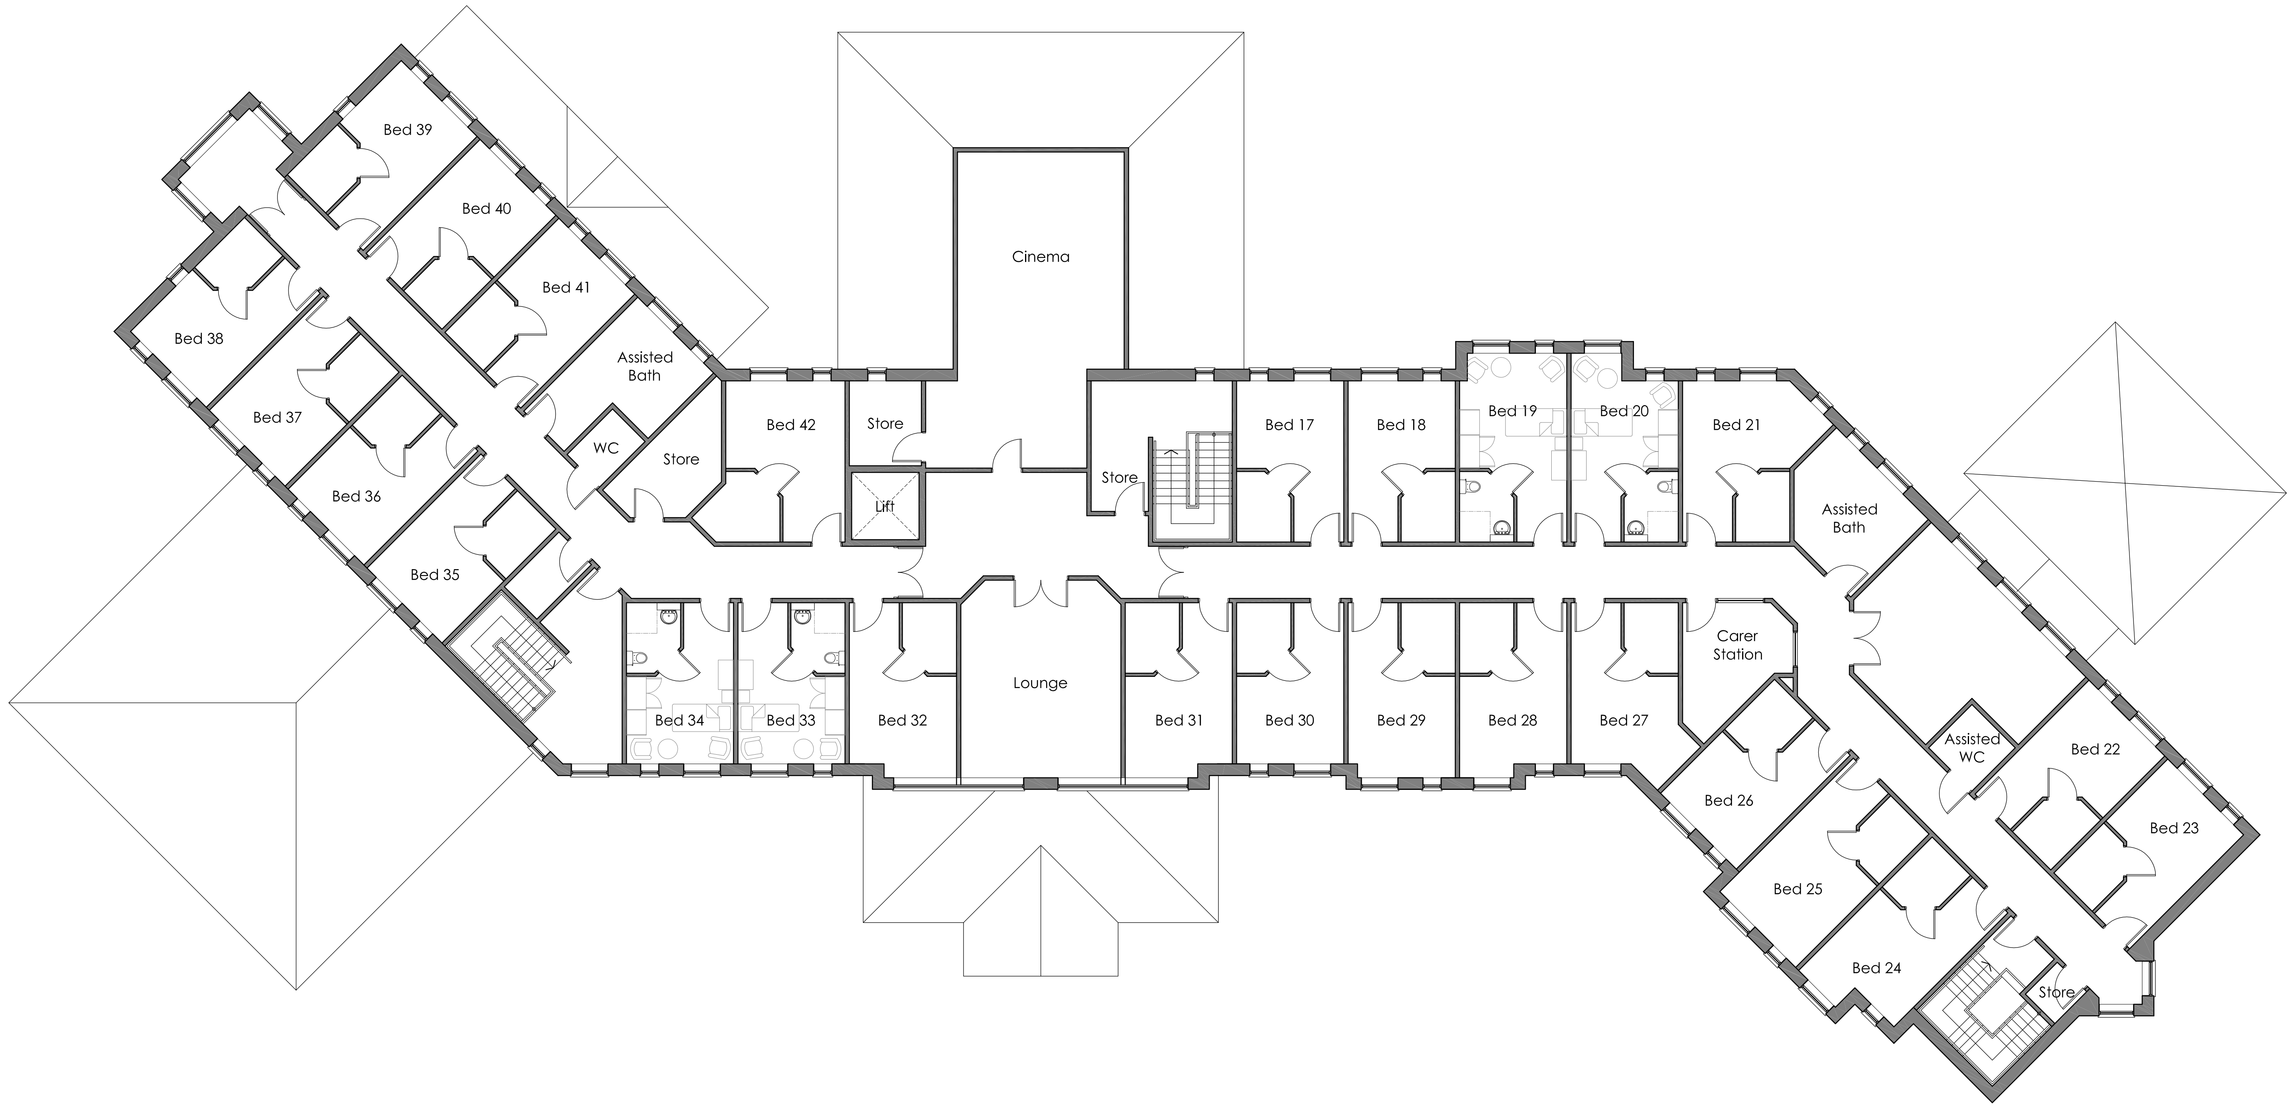


First Floor Plan 1:100

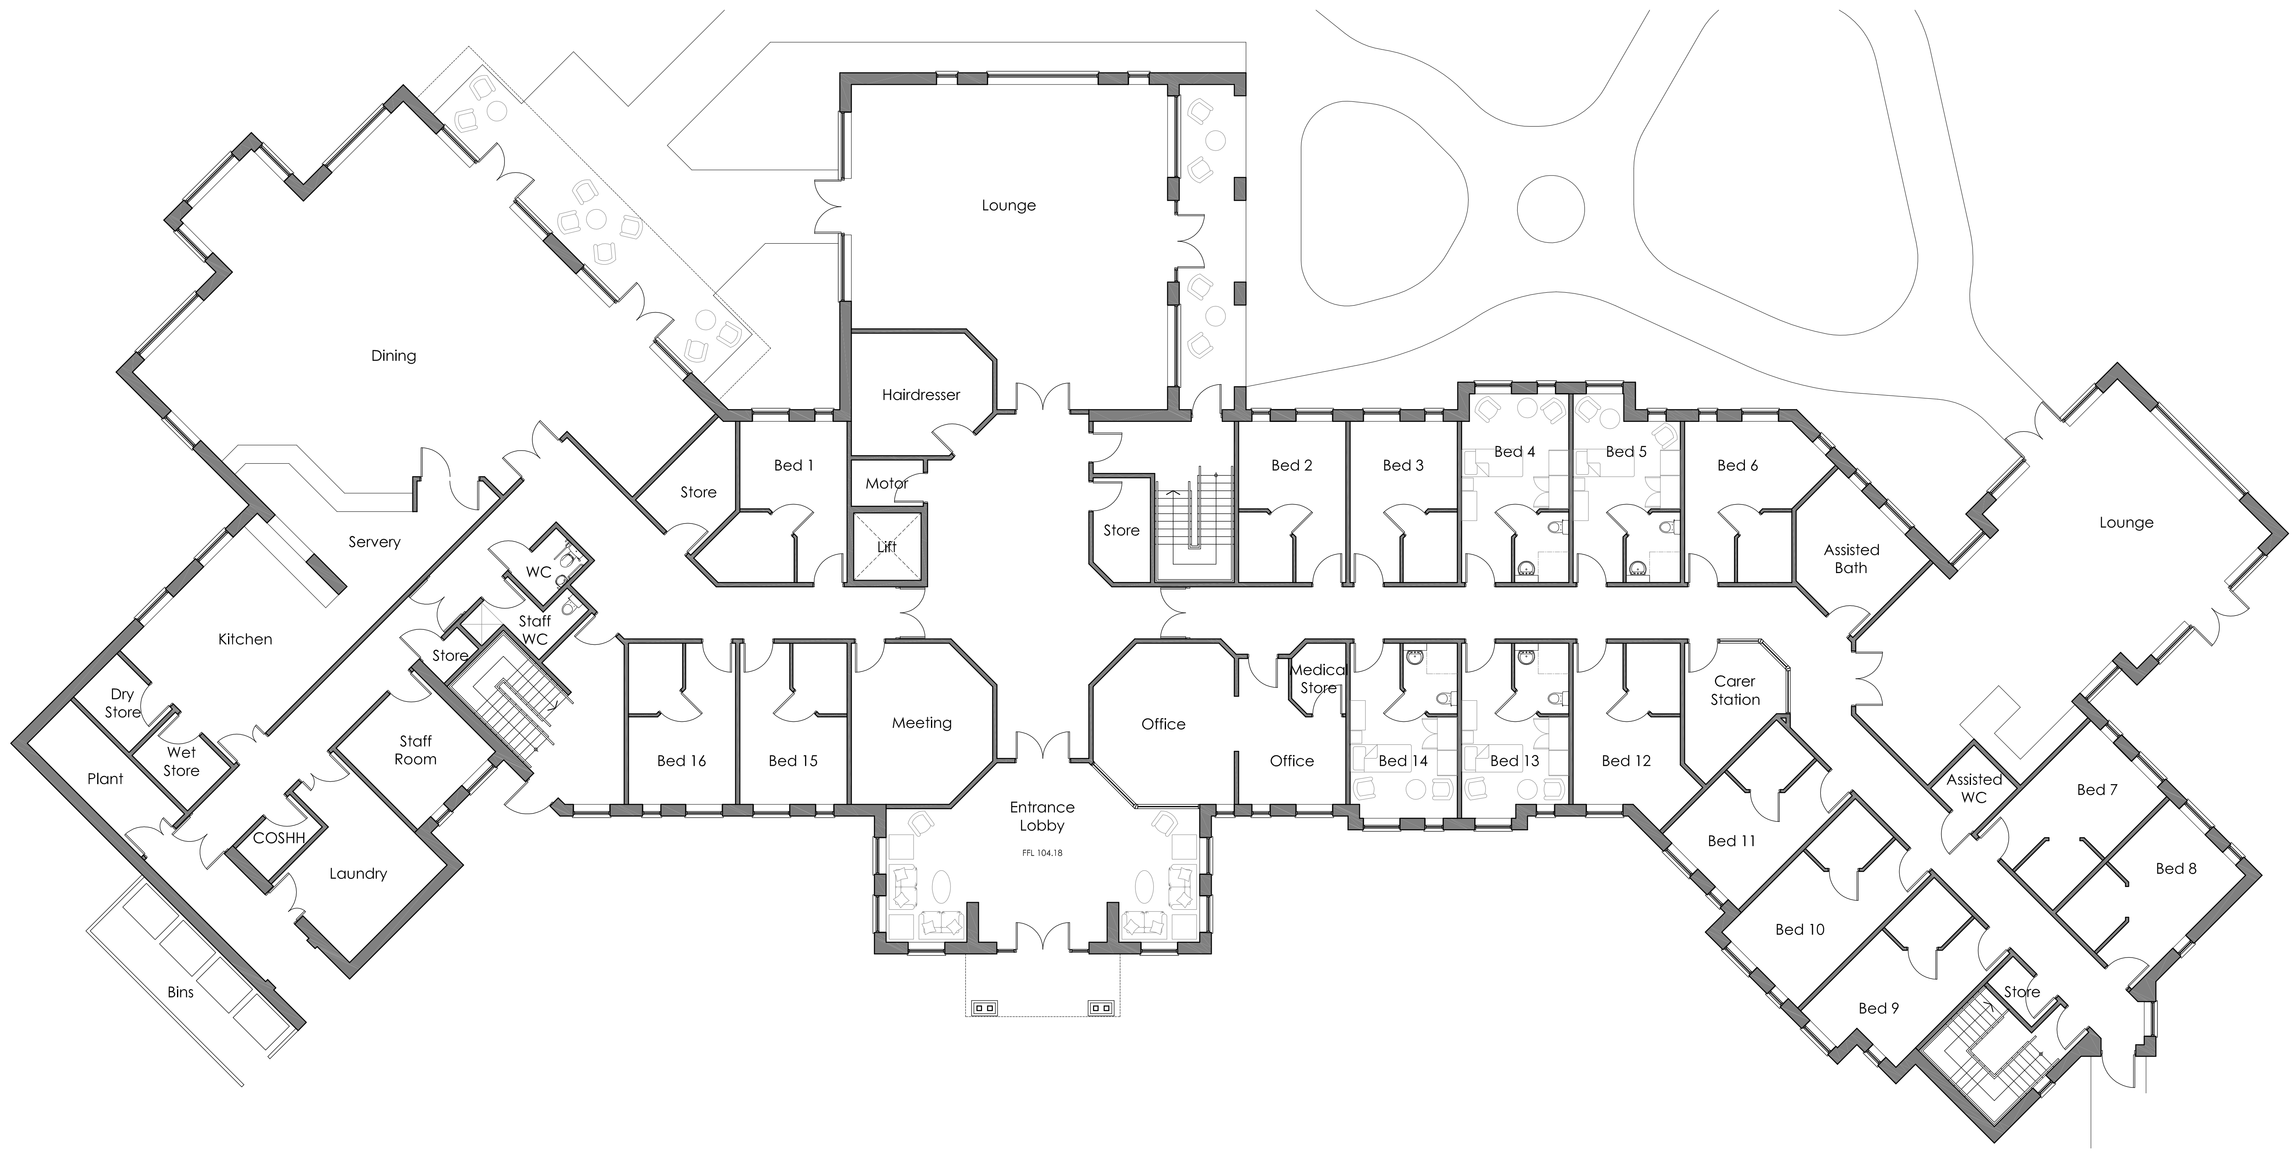

Ground Floor Plan 1:100

Printed or electronic copies of this drawing can be scaled for planning purposes only. Any discrepancies with this drawing to be reported and clarified prior to commencing work on site, if in doubt - Ask.
Corporate Architecture Ltd accept no responsibility for works not undertaken fully in accordance with this drawing and relevant specifications.
Copyright © Corporate Architecture Limited

North point:

NORTH

Notes:

Revision Log:

Rev:	Description:	By:	Date:
-	-	-	-

Project:
Proposed Development
'Anzio Camp'
Nr Blackshaw Moor
Leek
Staffordshire

Client:
Enhanced Developments

Scale: 1:100

Drawn by:	Checked:	Date:	Paper Size:
MW		Oct 2014	A0

Drawing Title:
Care Home A - Proposed Floor Plans

Drawing Status:
PLANNING ISSUE

Drawing Number:	Revision Number:
3262.SM.11.1051	P0

CORPORATE ARCHITECTURE LIMITED
CHARTERED ARCHITECTS
HEAD OFFICE
Venari House, 1 Tilmbush Way,
Market Harborough,
Leicestershire, LE16 7XY
Tel: 01858 467476
office@corporatearchitecture.co.uk
www.corporatearchitecture.co.uk