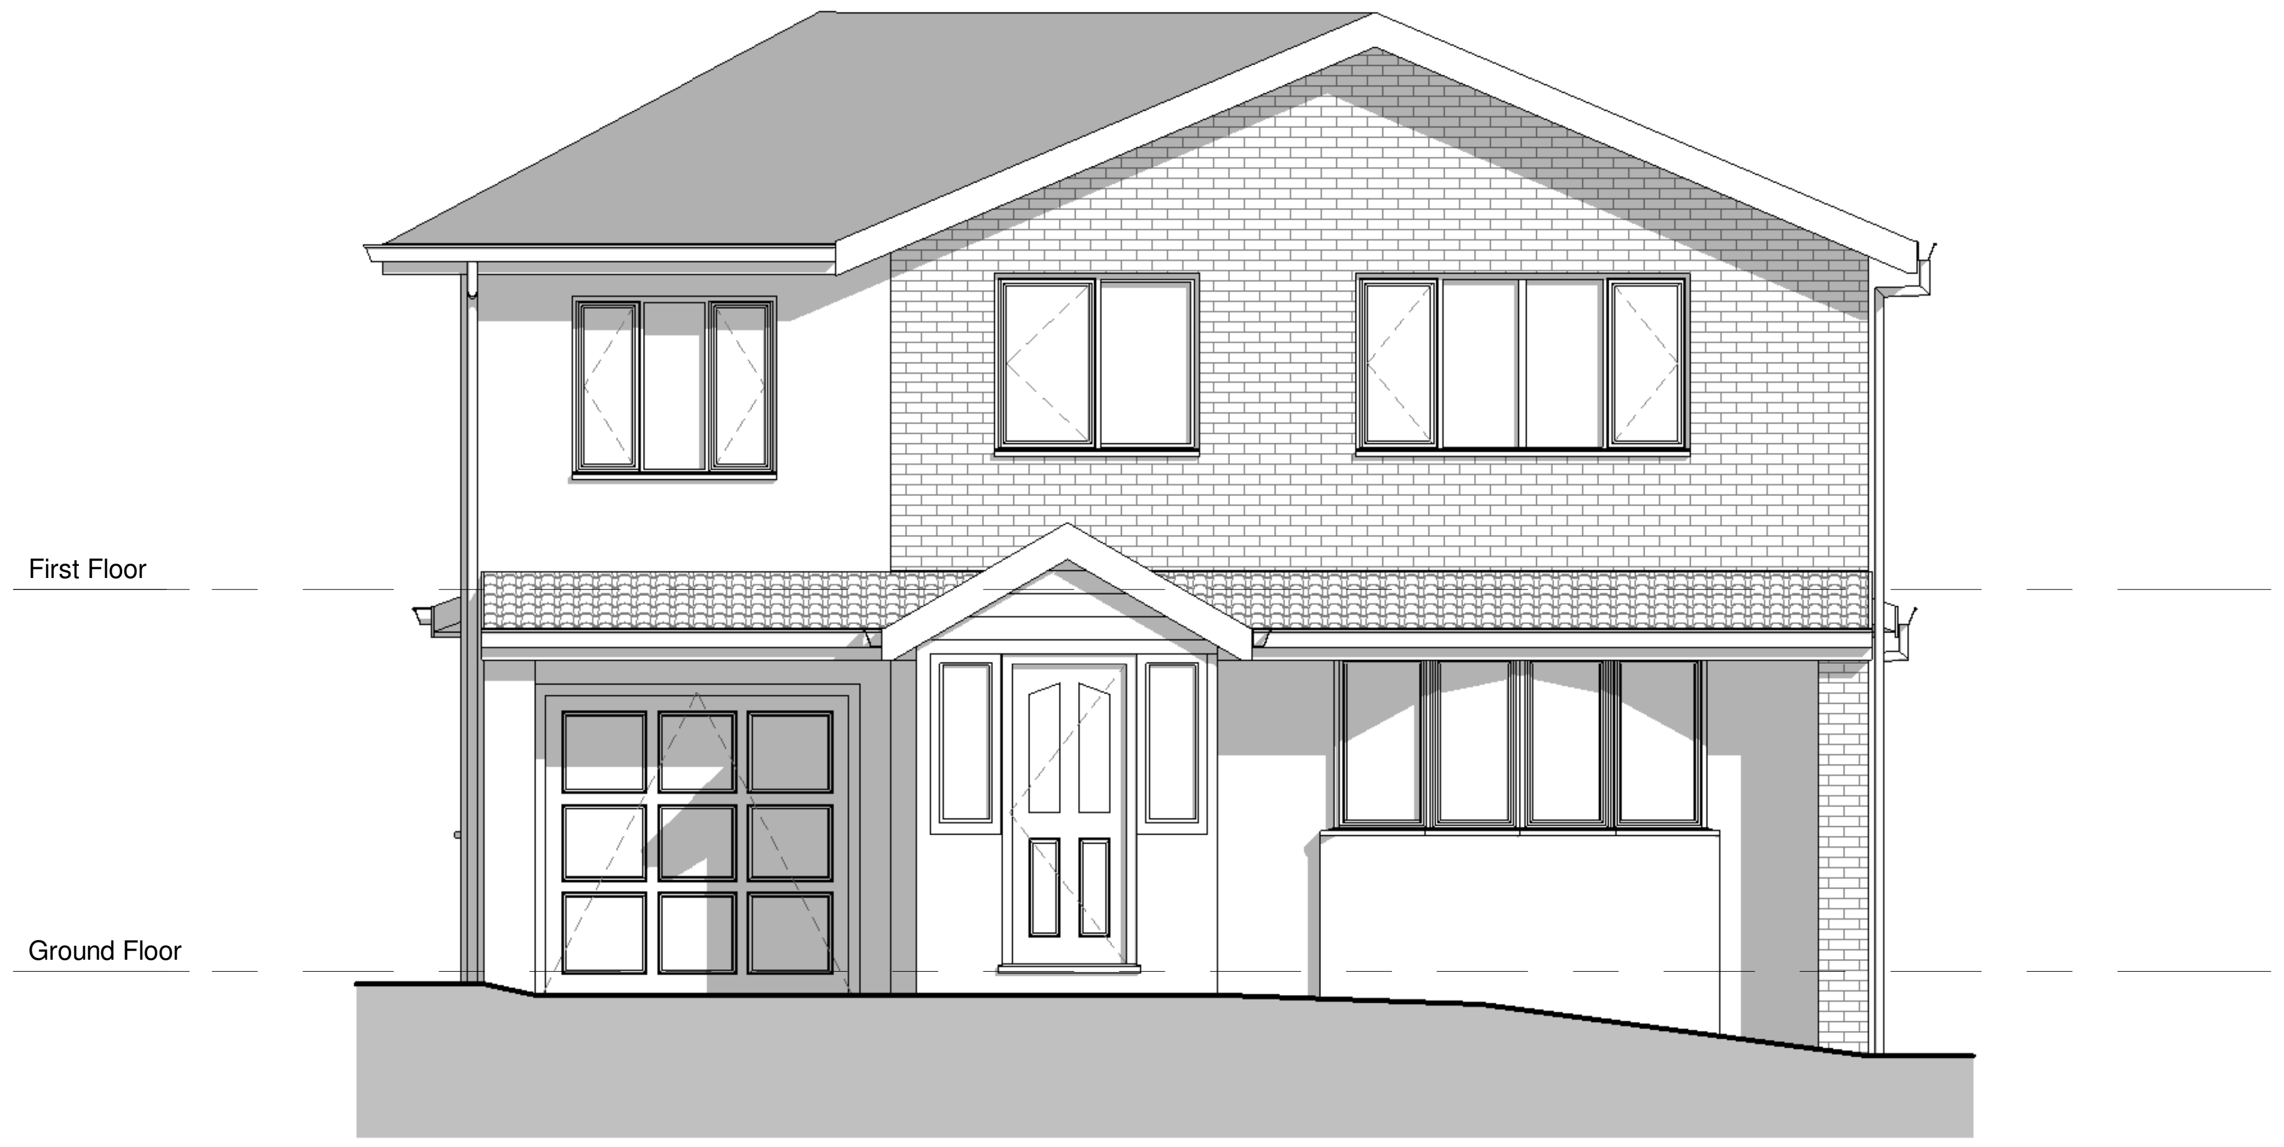

Existing South Elevation
1 : 50

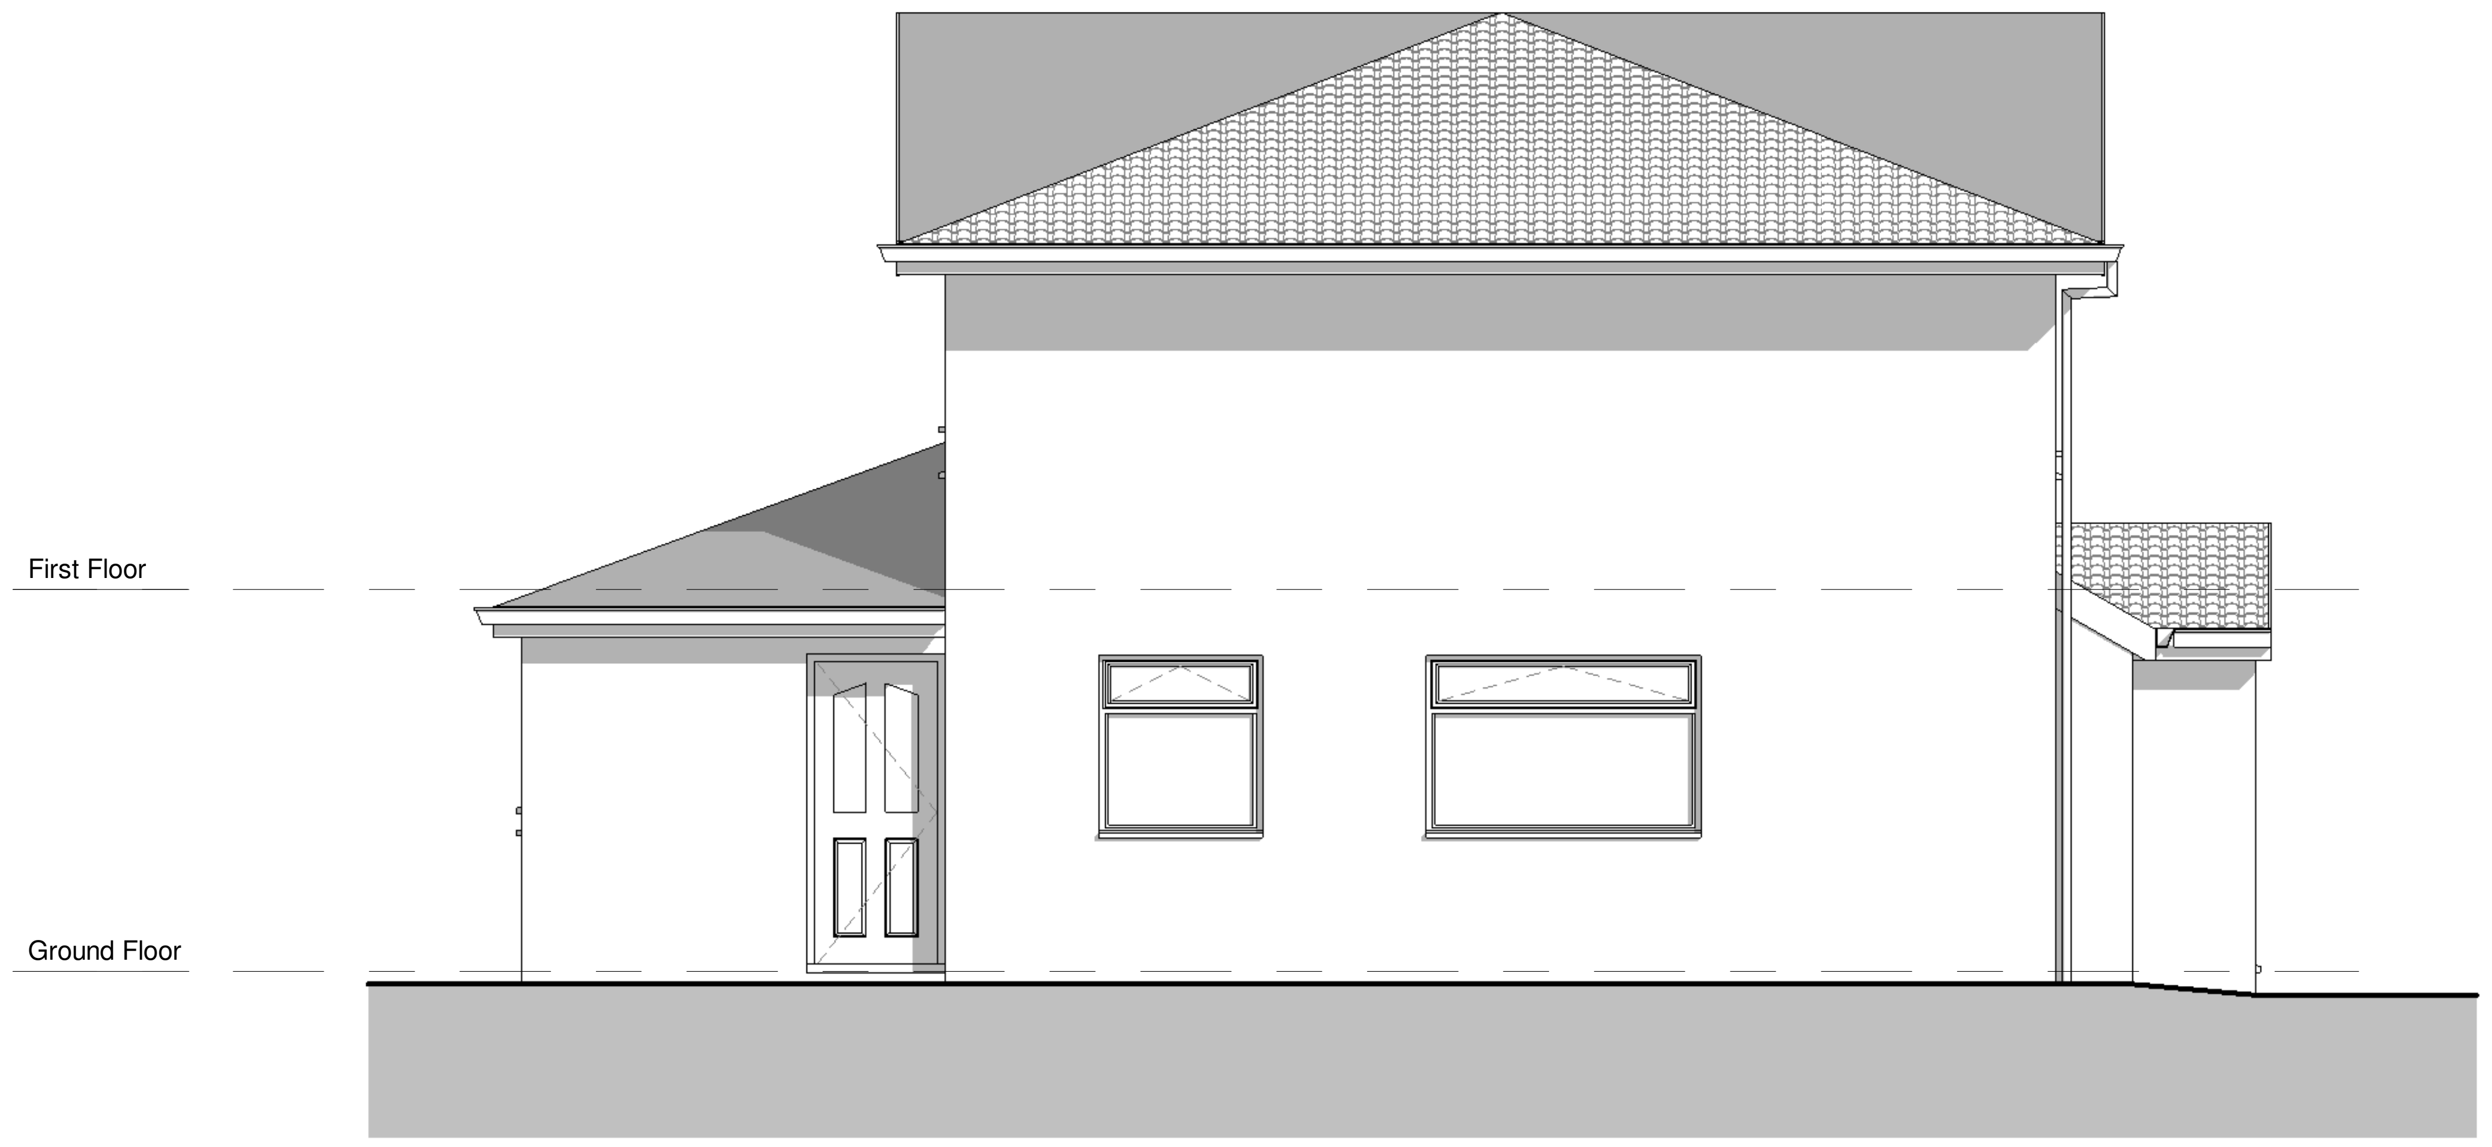

Existing West Elevation
1 : 50

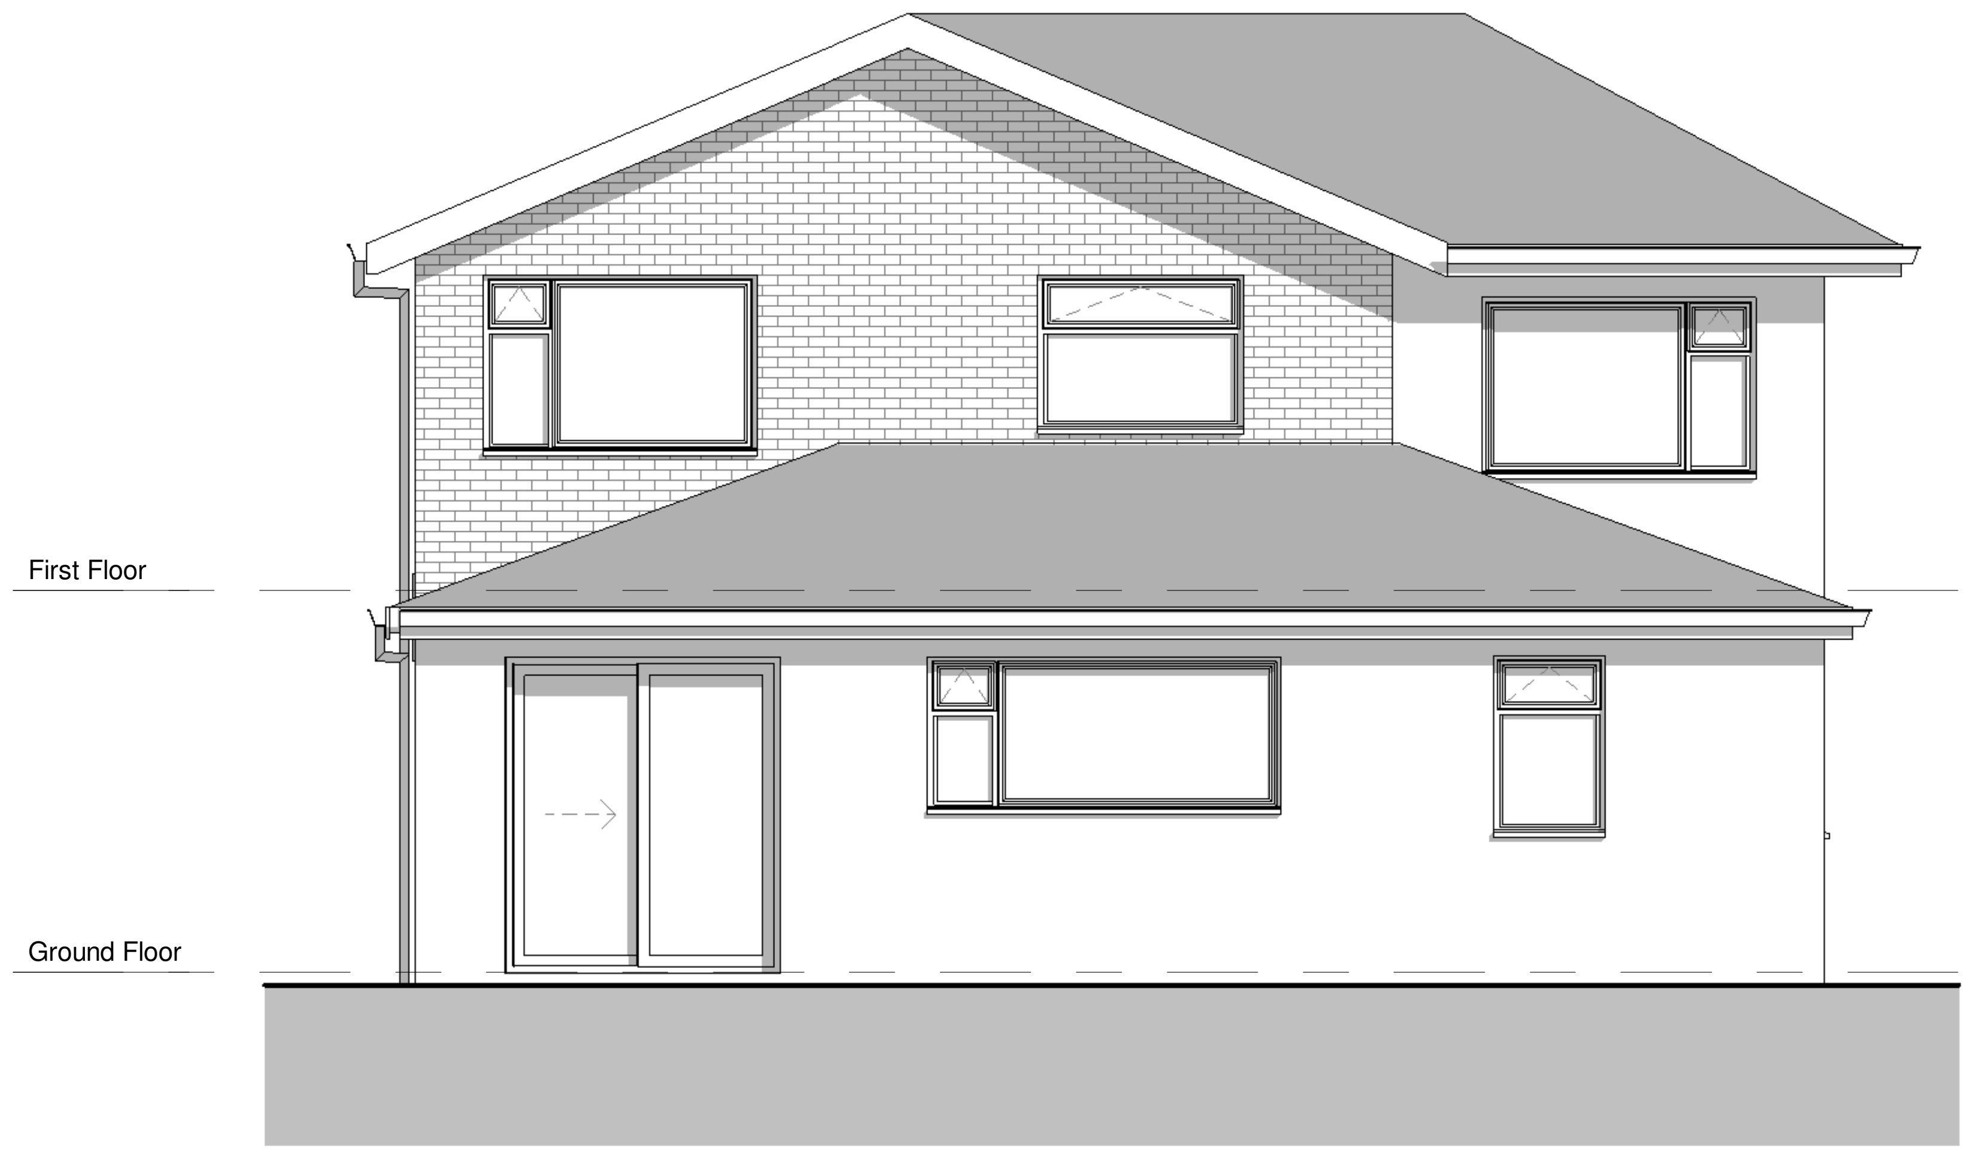

Existing North Elevation
1 : 50

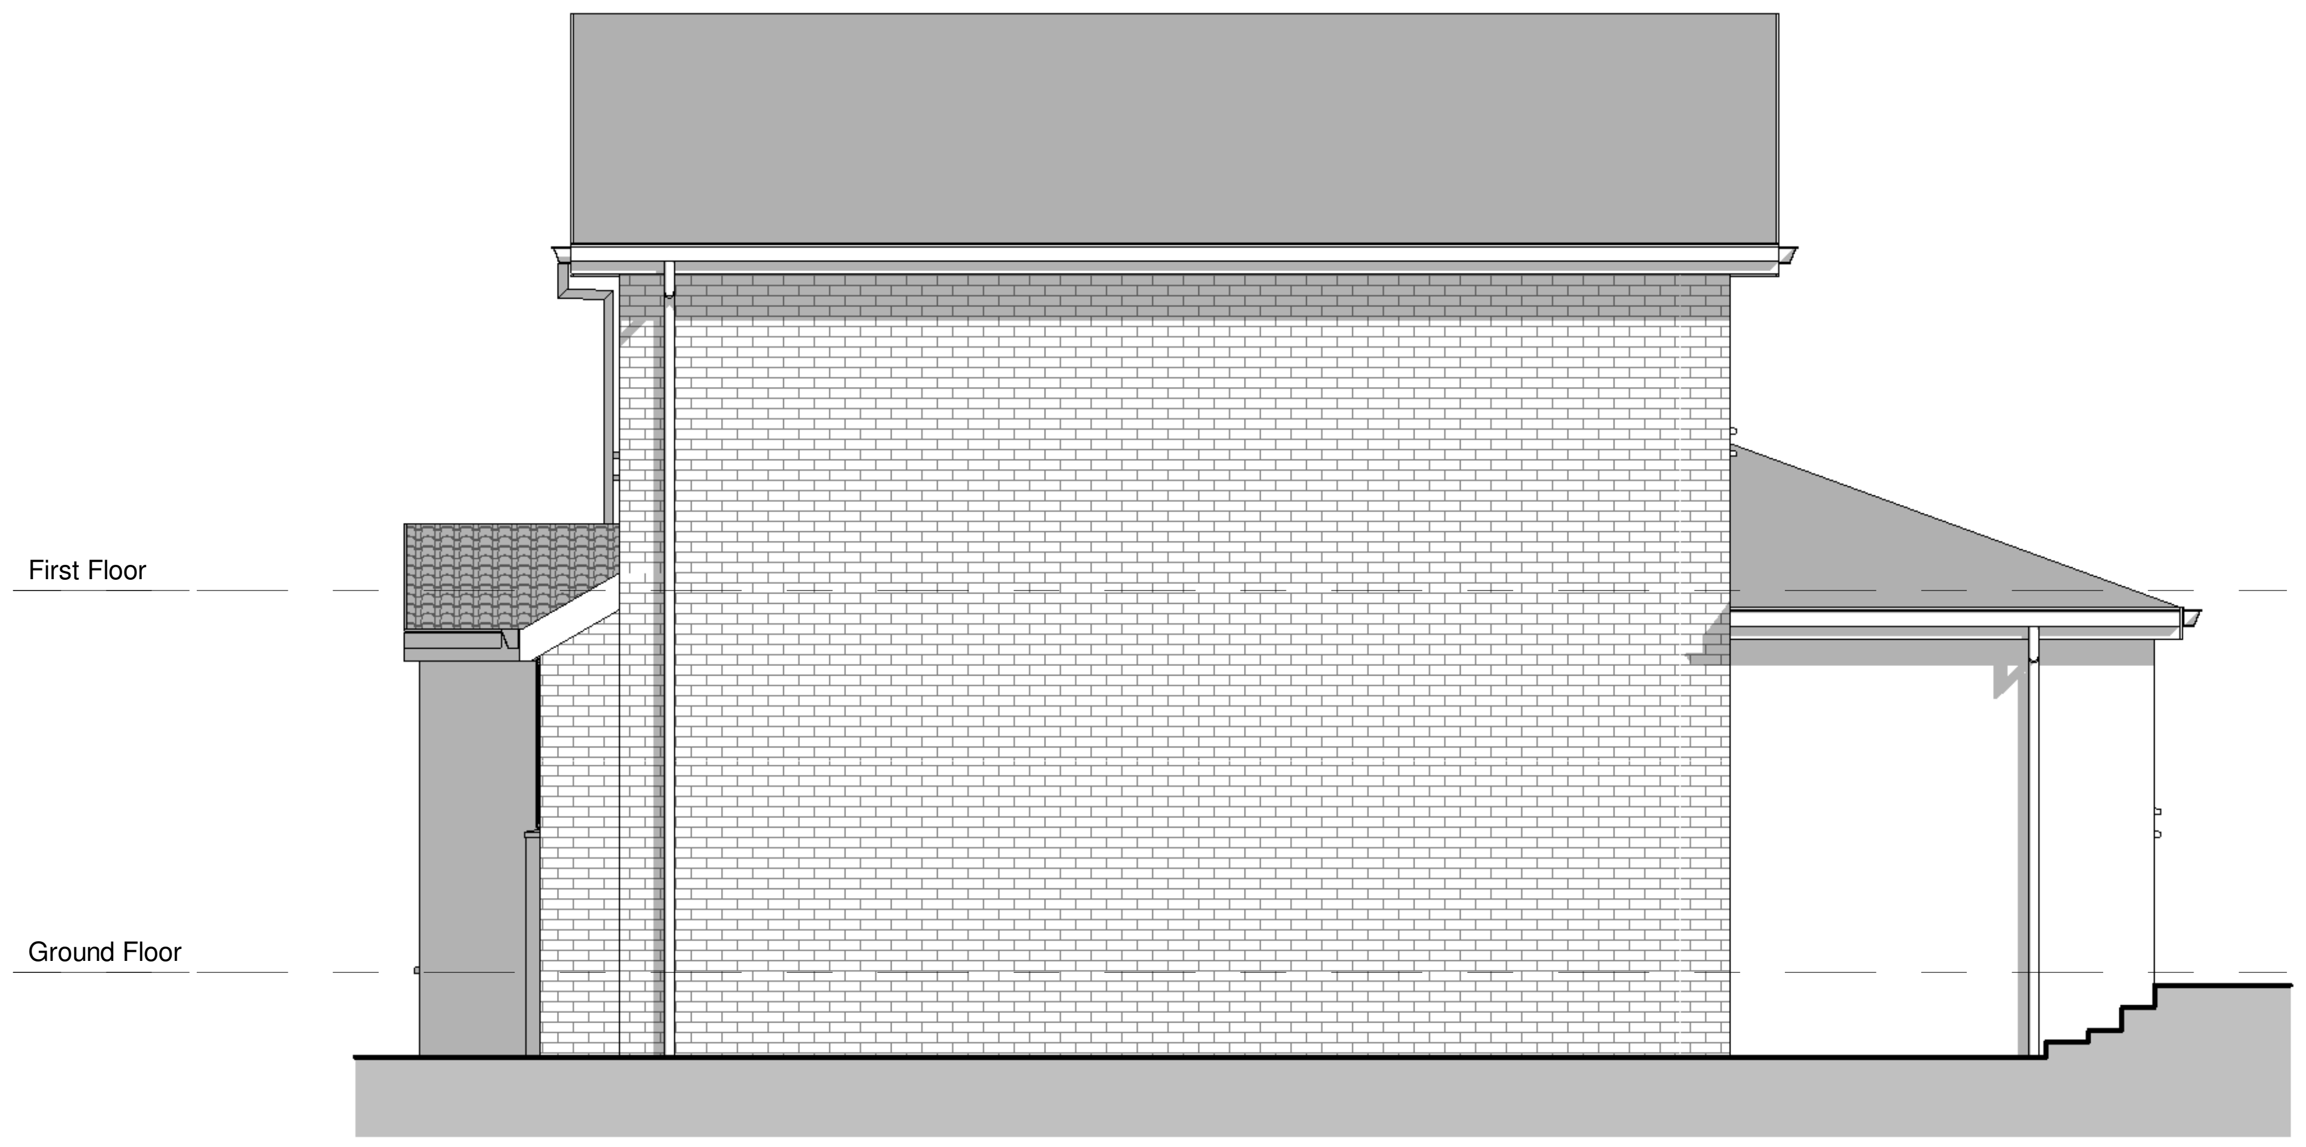

Existing East Elevation
1 : 50

Rev	Date	Description

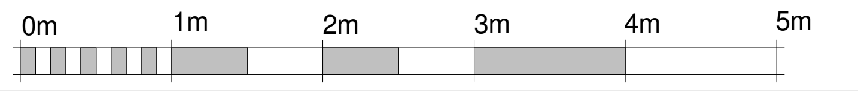

Copyright of this drawing is vested in the Architectural Designer and it must not be copied or reproduced without consent. Figured dimensions only are to be taken from this drawing. All contractors must visit the site and be responsible for taking and checking all dimensions relative to their work. StaceyAnita are to be advised of any variation between drawings and site conditions.
THIS DRAWING IS FOR PLANNING PURPOSES ONLY AND CLIENTS/CONTRACTORS ARE ADVISED TO CLARIFY DIMENSIONS WITH THE ARCHITECTURAL DESIGNER PRIOR TO SETTING OUT.

Client **Mr and Mrs Gee**

Project **Rear Single Storey Extension to 3 Grangefield Close, Cheddleton ST13 7NW**

staceyanita
ARCHITECTURAL DESIGNER
21 Scholars Way, Werrington ST9 0FB | 07840375933
stacey@staceyanita.co.uk | www.staceyanita.co.uk

Title	**Existing Elevations**	Date	**18.11.21**	Scale	**1 : 50**	Drawn	**SS**
Status	**Planning**	Project no.	**21-003**	Dwg no.	**AL02**	Rev	