


1 / South West Elevation

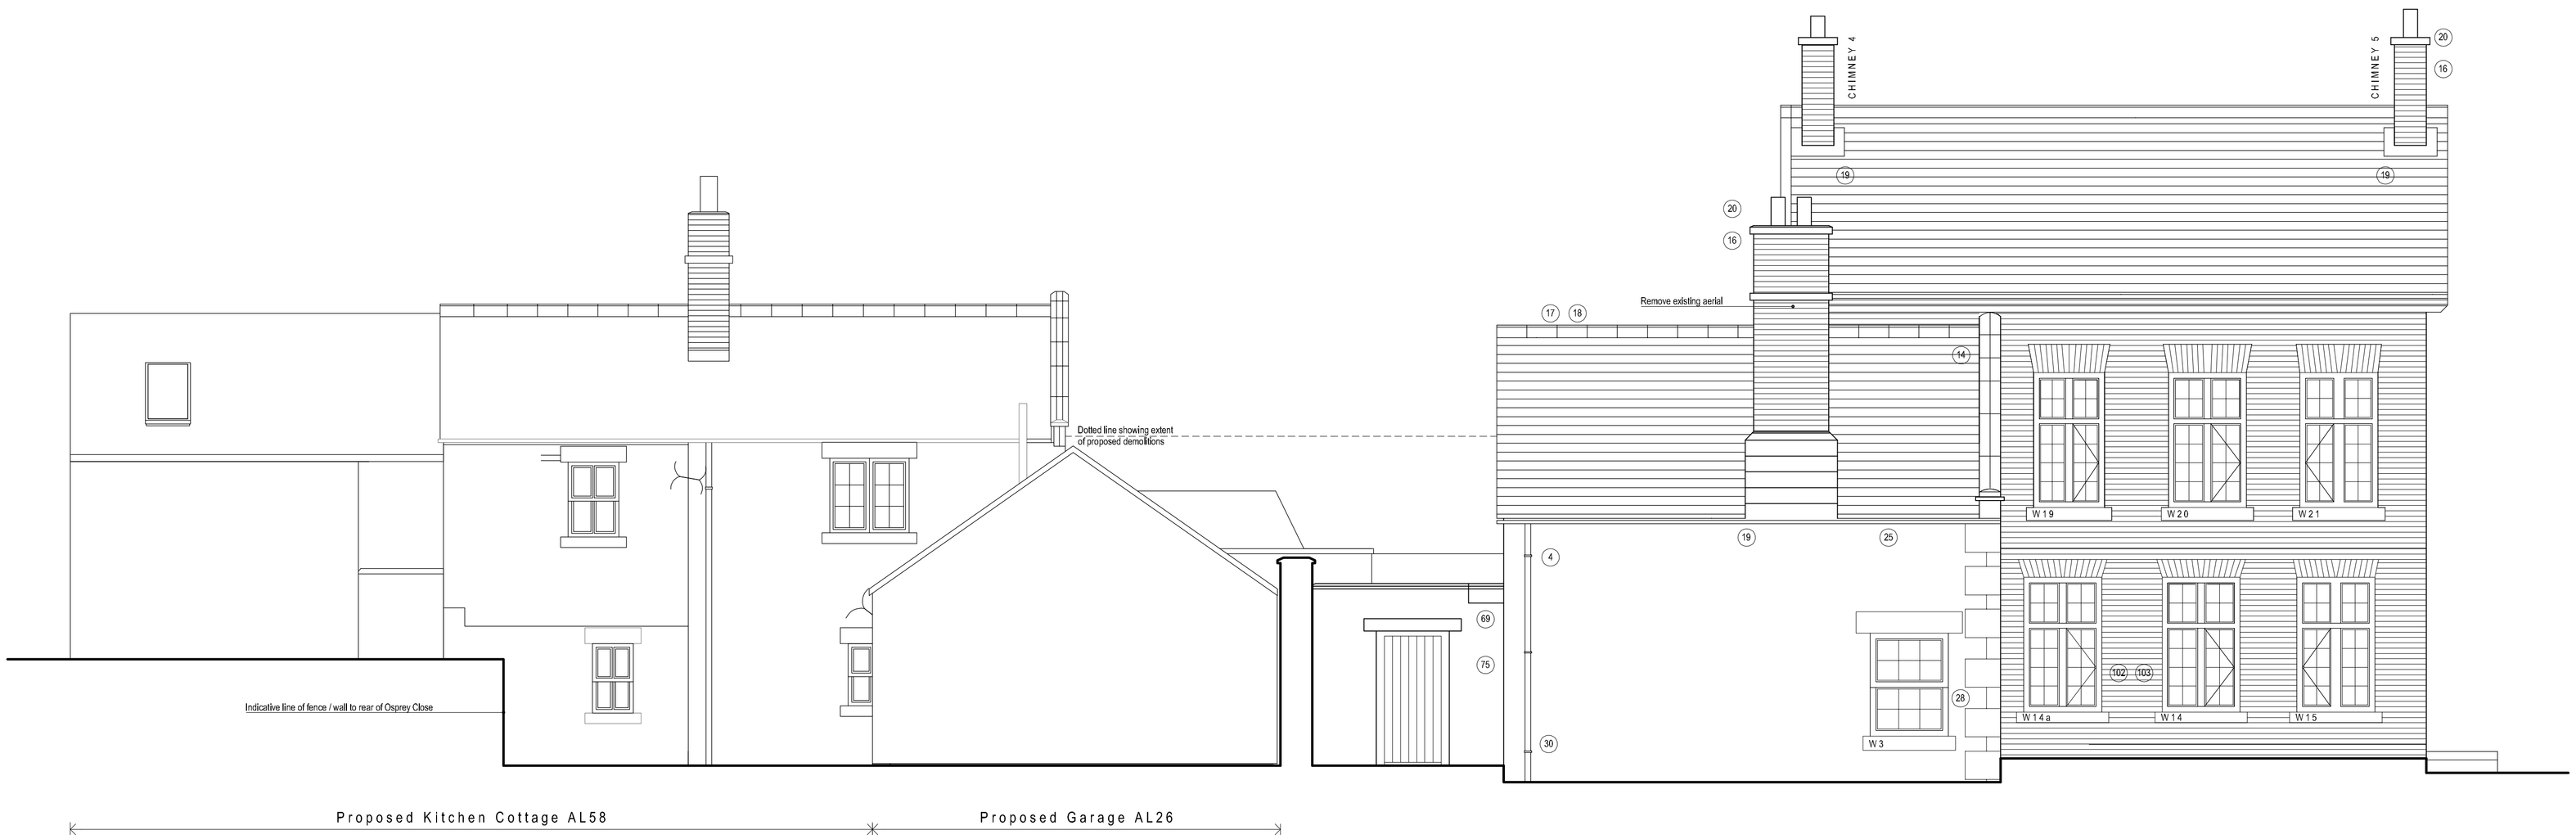

2 / North West Elevation

0m 5m 10m

Rev	Date	Drawn	Description
A	04 01 22	KJH	Scope updated

Clerk Bank House
Clerk Bank
LEEK
Staffordshire
ST13 5HE

t : 01538 373477 e : info@ctdarchitects.co.uk
f : 01538 386503 w : www.ctdarchitects.co.uk

ctd architects © 2020
- This drawing is copyright.
- All dimensions to be checked on site before proceeding.
- Contractor must notify the architect of any discrepancies before proceeding.
- Contractor to check/adjust dimensions of new work to suit existing conditions. Do not assume existing structure or details are plumb, square or level.
- All drawings to be read in conjunction with all other consultants drawings and specs.

Client: StoneOak Holdings Ltd.

Project: Proposed Development
Haregate Hall, Leek

Title: Haregate Hall Elevations 'as proposed' Sheet 1

Scale 1 : 50 | Size A1 | Drawn EB | Chkd KJH | Date 05/08/21

Status: PRELIMINARY

Job No. 2051 | Drawing No. AL54 | Rev. A