



FRONT ELEVATION 1:50

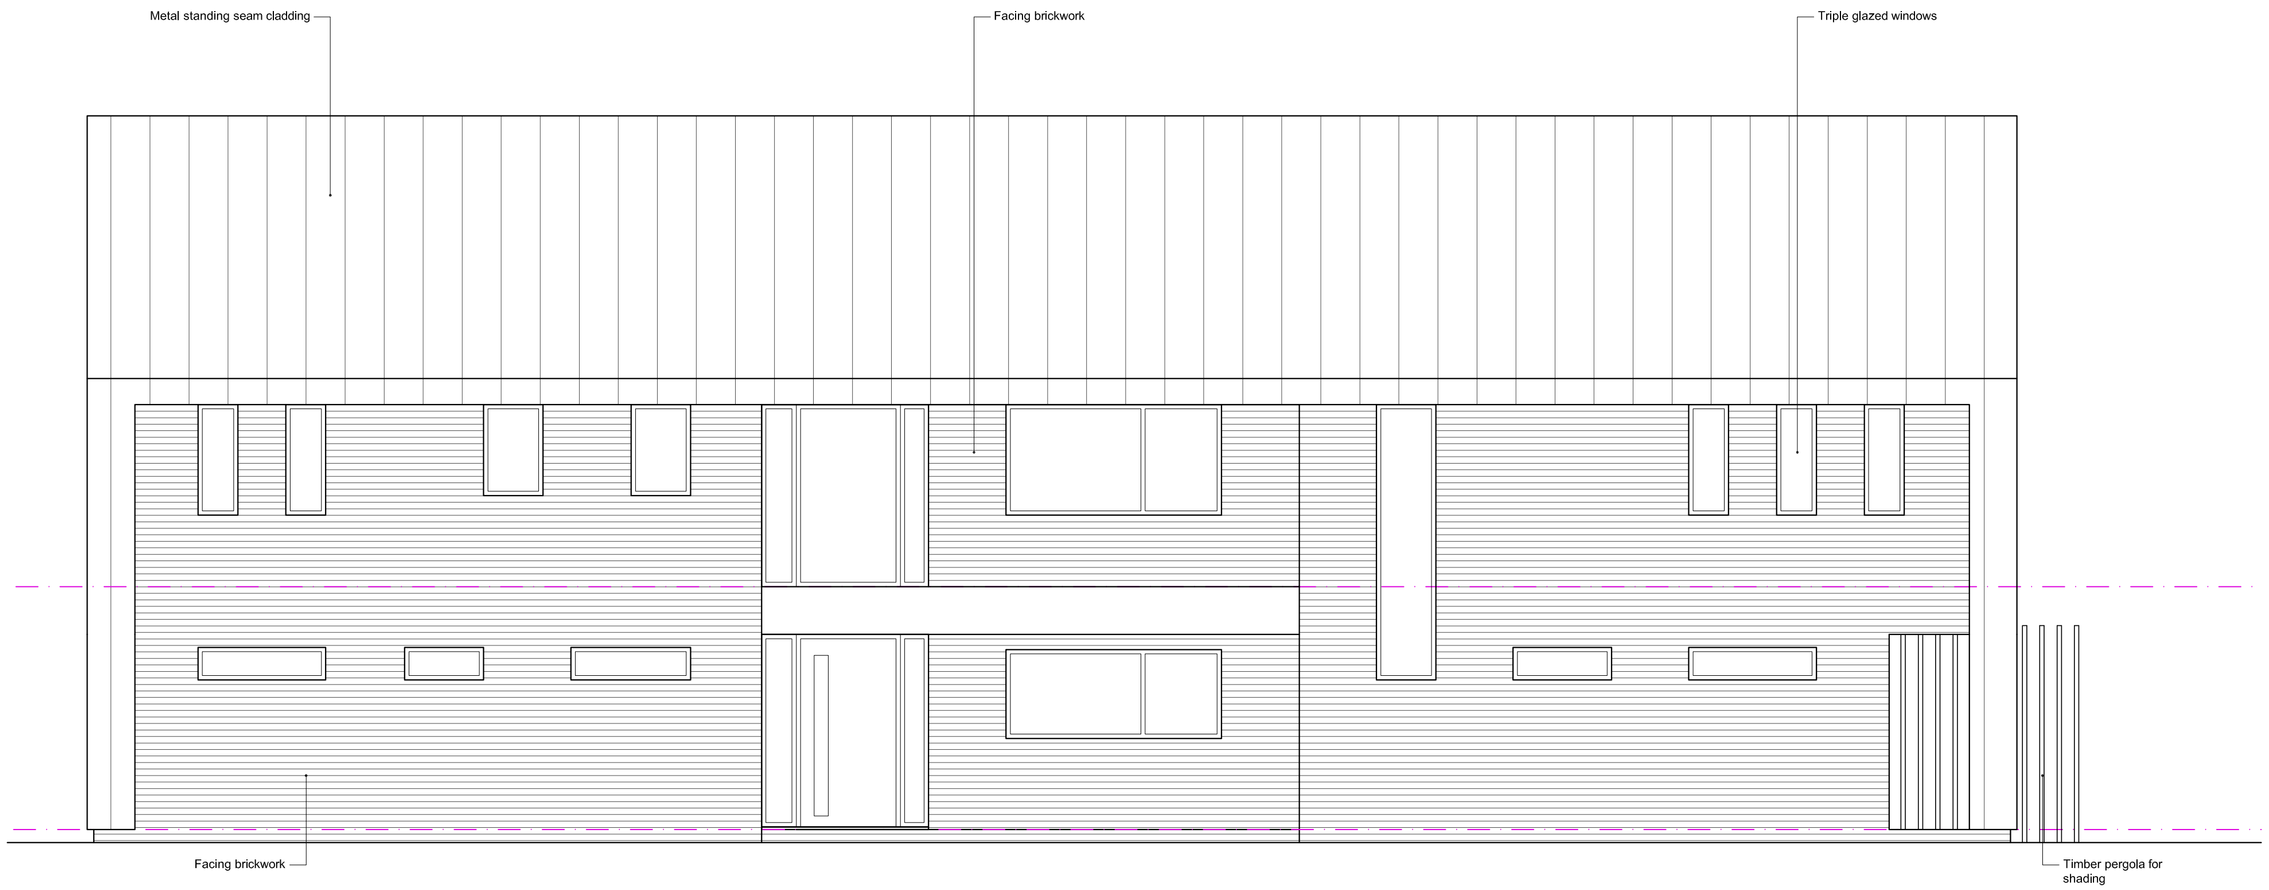


REAR ELEVATION 1:50

1:50

1m 0 1m 2m 3m 4m 5m

Copyright of this drawing is vested in the Architect and it must not be copied or reproduced without consent. Figured dimensions only are to be taken from this drawing. All contractors must visit the site and be responsible for taking and checking all dimensions relative to their work. Hewitt&Carr Architects Ltd are to be advised of any variation between drawings and site conditions.
**CLIENTS ARE ADVISED TO CLARIFY DIMENSIONS WITH THE ARCHITECT PRIOR TO SETTING OUT AND NOT TO SCALE FROM THE DRAWING**

| Rev. | Drawn | Comments | Date |
|---|---|---|---|
| A | KEW | Materials amended following planning meeting | Feb 22 |

**Hewitt&Carr**Architects
**A:** DaisyBank House I 17-19 Leek Road I Cheadle I ST10 1JE
**T:** 01538 756888
**E:** enquiries@hcarchitects.co.uk
**W:** www.hcarchitects.co.uk

Client
Mr & Mrs C Green

Project
Eco House Replacement Dwelling at Wildwood, Farley Lane, Alton ST10 4BZ

Title
Proposed Elevations

PLANNING

Status
Planning

Date Sept 2021 Drawn KEW

Scale @A1 AS NOTED Checked

Project No 01038 Drawing No. AL(0)53 Rev A

File Ref: HCREF