
Ordnance Survey © Crown copyright 2021 All rights reserved. Licence number 100051789

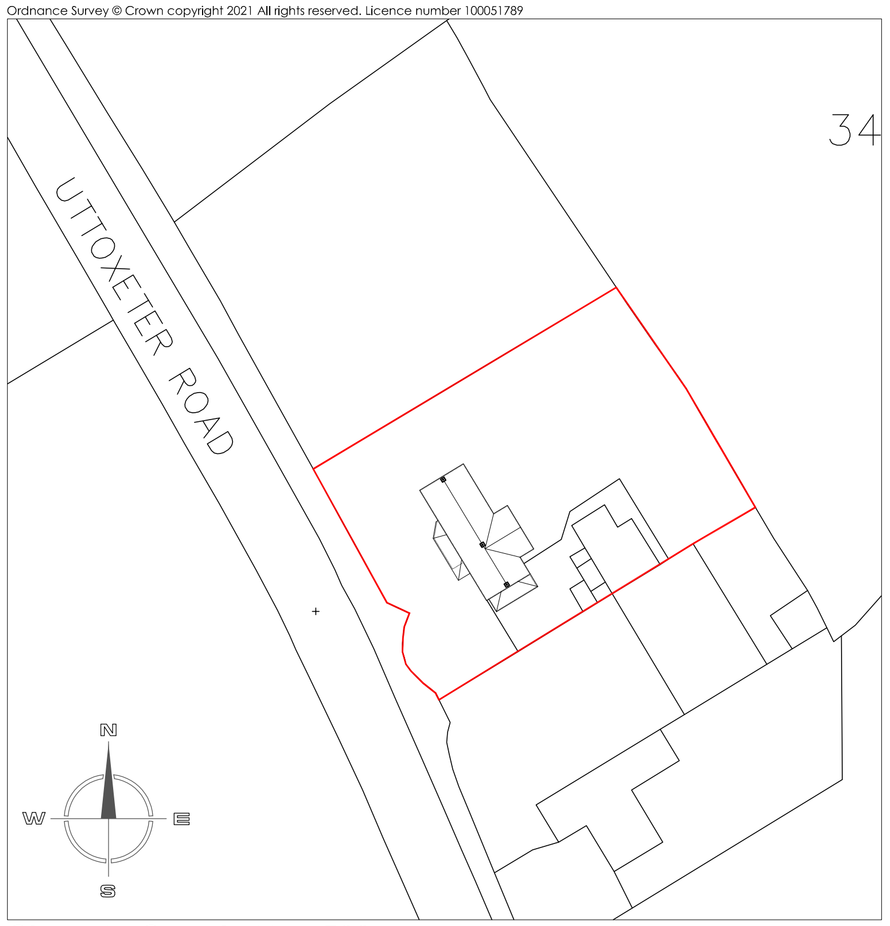

SITE LAYOUT PLAN 1:500

Ordnance Survey © Crown copyright 2021 All rights reserved. Licence number 100051789



SITE LOCATION PLAN 1:1250


Copyright of this drawing is vested in the Architect and it must not be copied or reproduced without consent. Figured dimensions only are to be taken from this drawing. All contractors must visit the site and be responsible for taking and checking all dimensions relative to their work. Hewitt&Carr Architects Ltd are to be advised of any variation between drawings and site conditions.
CLIENTS ARE ADVISED TO CLARIFY DIMENSIONS WITH THE ARCHITECT PRIOR TO SETTING OUT AND NOT TO SCALE FROM THE DRAWING

Rev.	Drawn	Comments	Date


1:50
1m 0 1m 2m 3m 4m 5m

1:500
10m 0 10m 20m 30m 40m 50m

1:1250
25m 0 25m 50m 75m 100m 125m

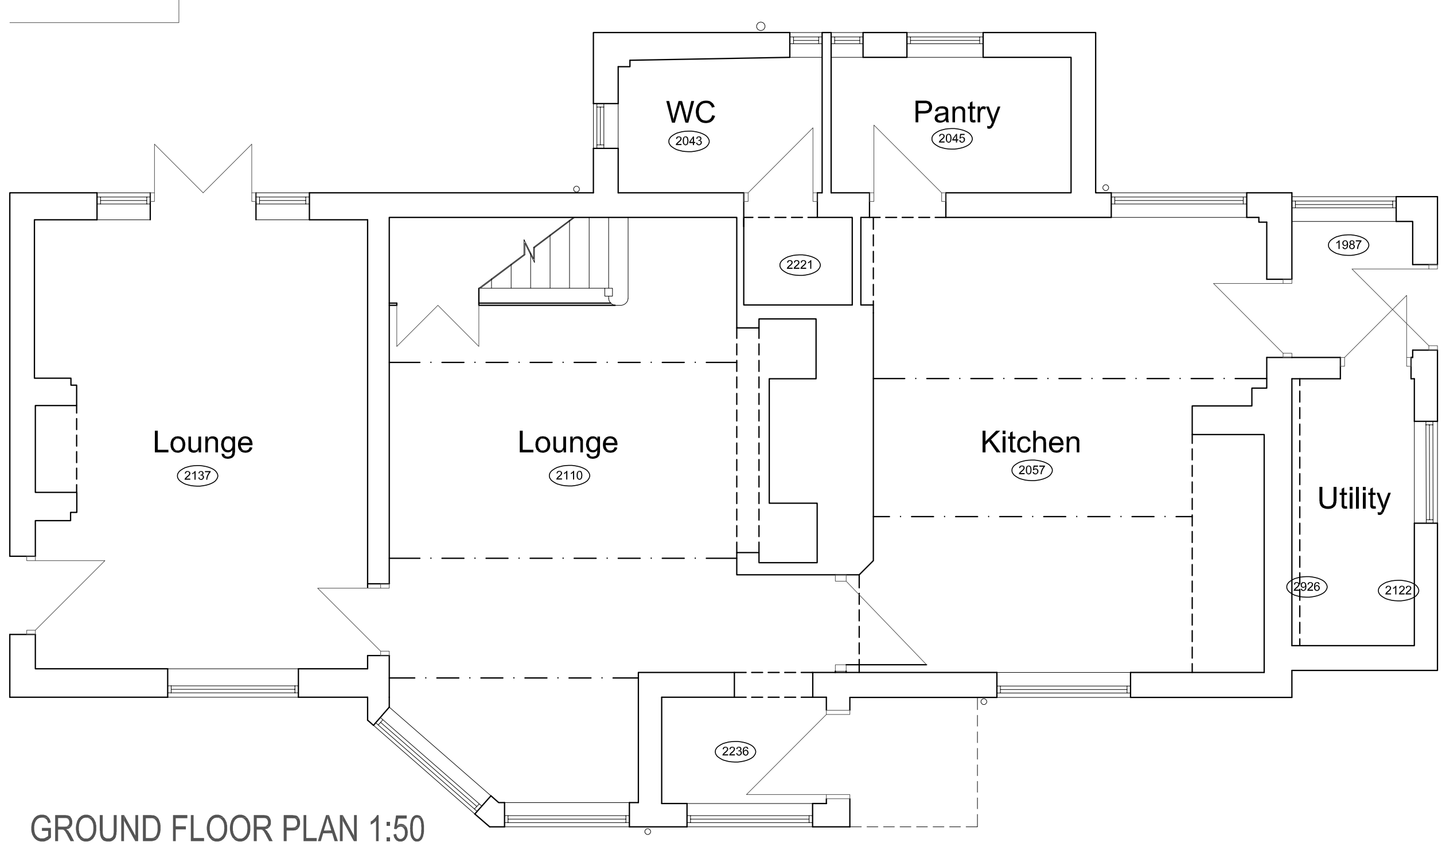

GROUND FLOOR PLAN 1:50

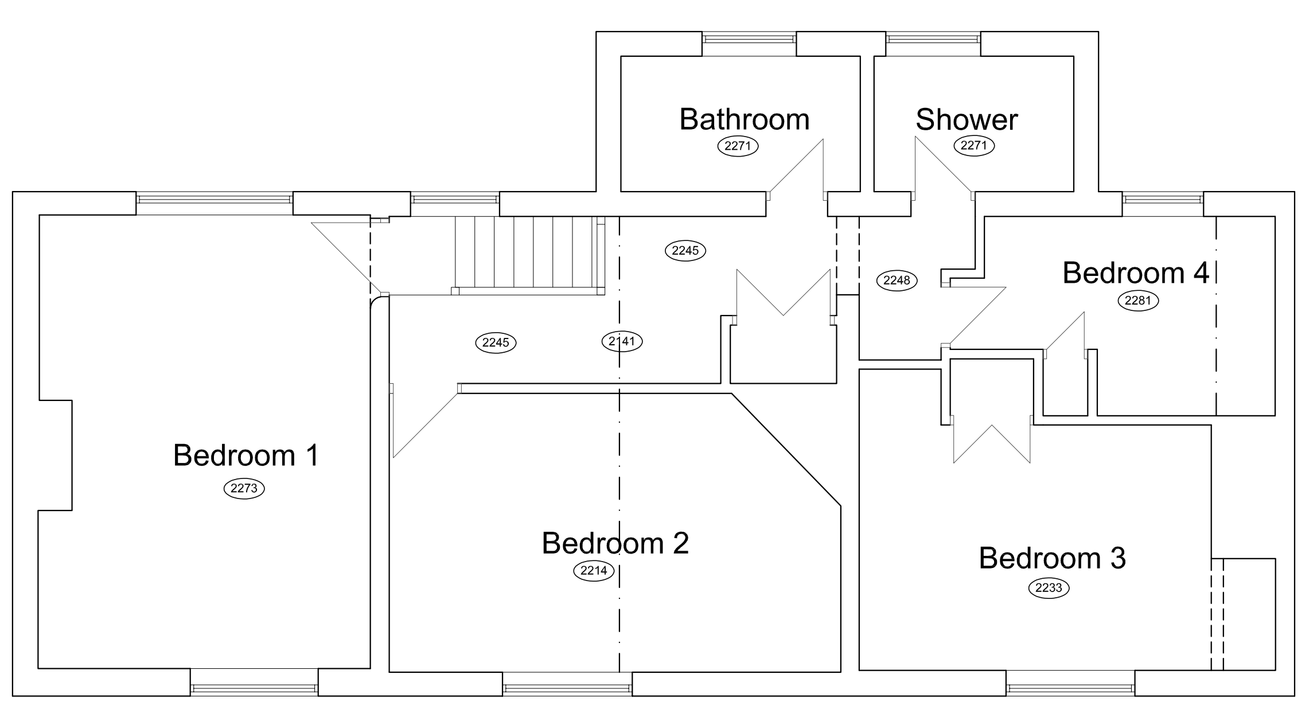

FIRST FLOOR PLAN 1:50

Hewitt&CarrArchitects
A: DaisyBank House | 17-19 Leek Road | Cheadle | ST10 1JE
T: 01538 756888
E: enquiries@hcarchitects.co.uk
W: www.hcarchitects.co.uk

Client
Mr and Mrs Godfrey

Project
Proposed 2 storey rear extension

Title
Plans and site as existing

Status
SURVEY

Date OCT 2021
Drawn HMM
Scale @A1 AS NOTED
Checked

Project No 01116
Drawing No. AL(0)01
Rev

SURVEY

File Ref: H:\REF