




GROUND FLOOR PLAN - PROPOSED

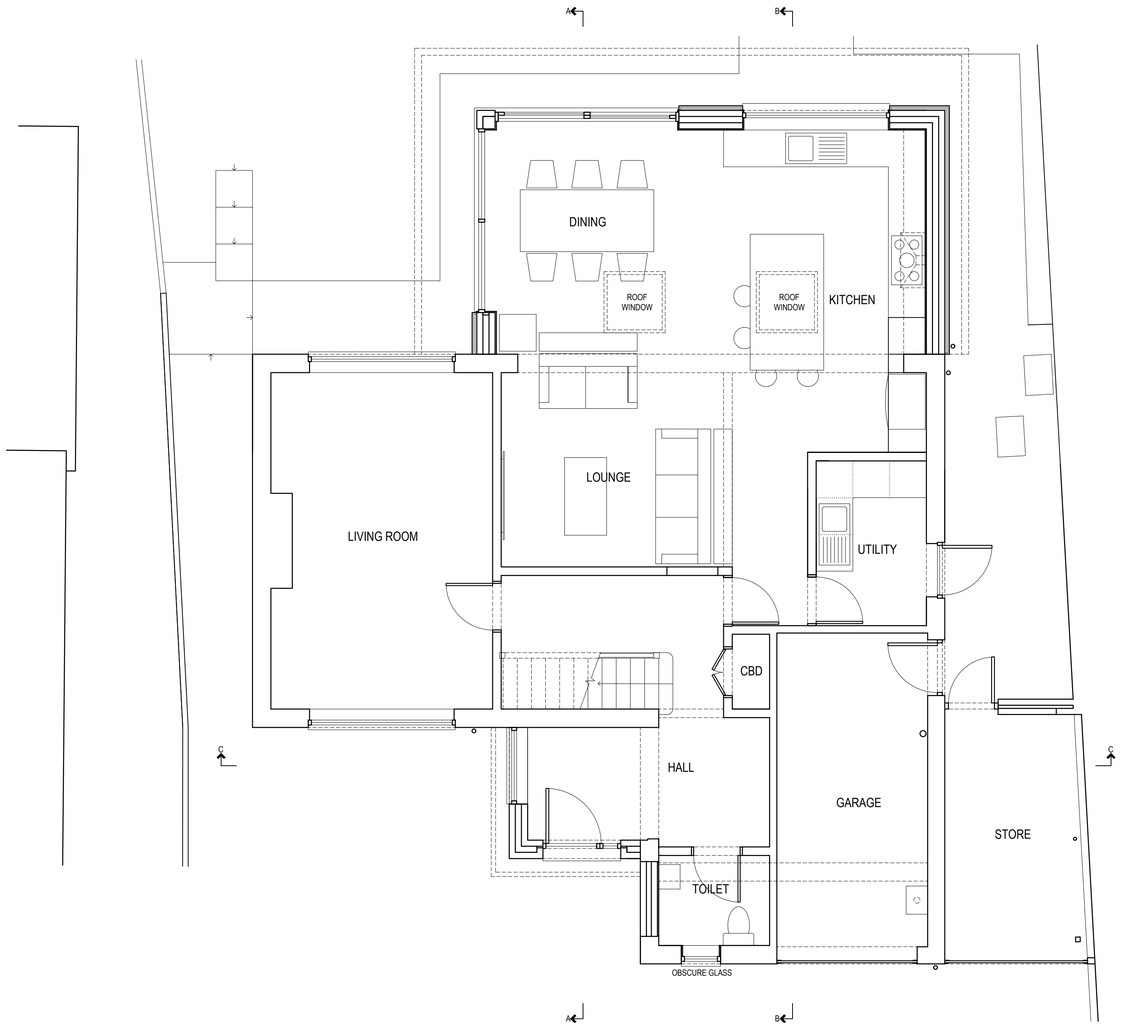

FIRST FLOOR PLAN - PROPOSED

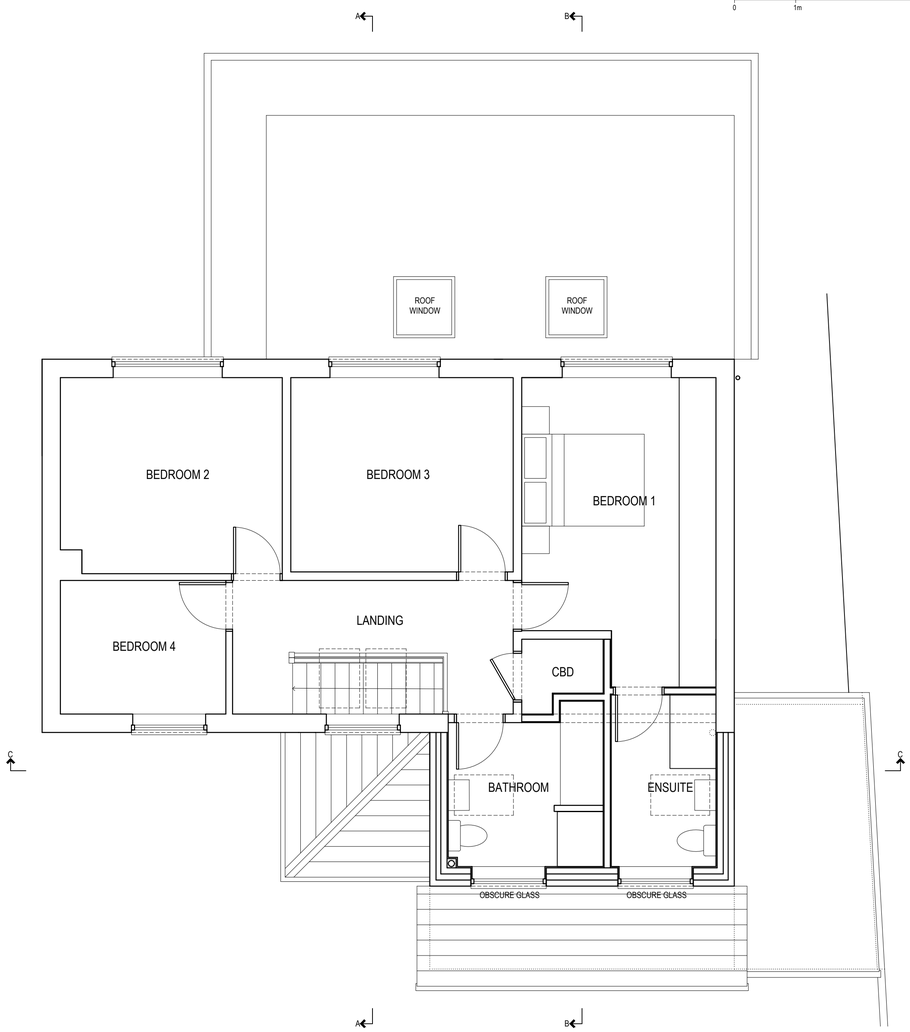

FRONT (SOUTH) ELEVATION - PROPOSED

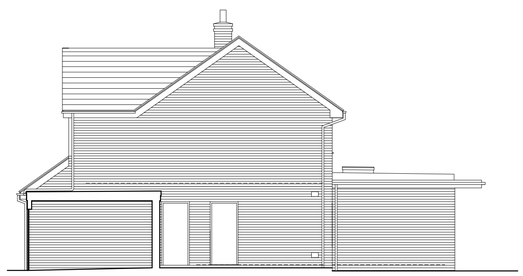

SIDE (EAST) ELEVATION - PROPOSED



REAR (NORTH) ELEVATION - PROPOSED



SIDE (WEST) ELEVATION - PROPOSED

SCALE (1:100 @ A1 ELEVATIONS)
0
2m
10m

©COPYRIGHT DAVID BAILEY ARCHITECT LTD

NOTES:

BUILDER TO CHECK SETTING OUT DIMENSIONS WITH THE ARCHITECT PRIOR TO CONSTRUCTION AND NOT RELY ON SCALING OFF DRAWINGS.

REV.	DESCRIPTION	DATE	INT.
A	REAR EXTENSION DESIGN. FRONT VELUX OMITTED.	MAY 22	DB

DAVID BAILEY ARCHITECT LTD
Gillow Fold Farm, 26 Mow Lane, Gillow Heath,
Biddulph, Staffordshire, ST8 6QQ
Tel: 01782 516355 E-mail: davidbailey.architect@btinternet.com

PROJECT: 29 GRANGEFIELDS, BIDDULPH, STAFFORDSHIRE, ST8 7SA - EXTENSIONS AND ALTERATIONS

SCALE: 1:50 @A1

DATE: MAY 2021

DRAWN BY: DB

TITLE: GROUND FLOOR PLAN, FIRST FLOOR PLAN AND ELEVATIONS - PROPOSED

JOB NUMBER: 00808

DRAWING NUMBER: 00808-005A