



GROUND FLOOR PLAN 1:50

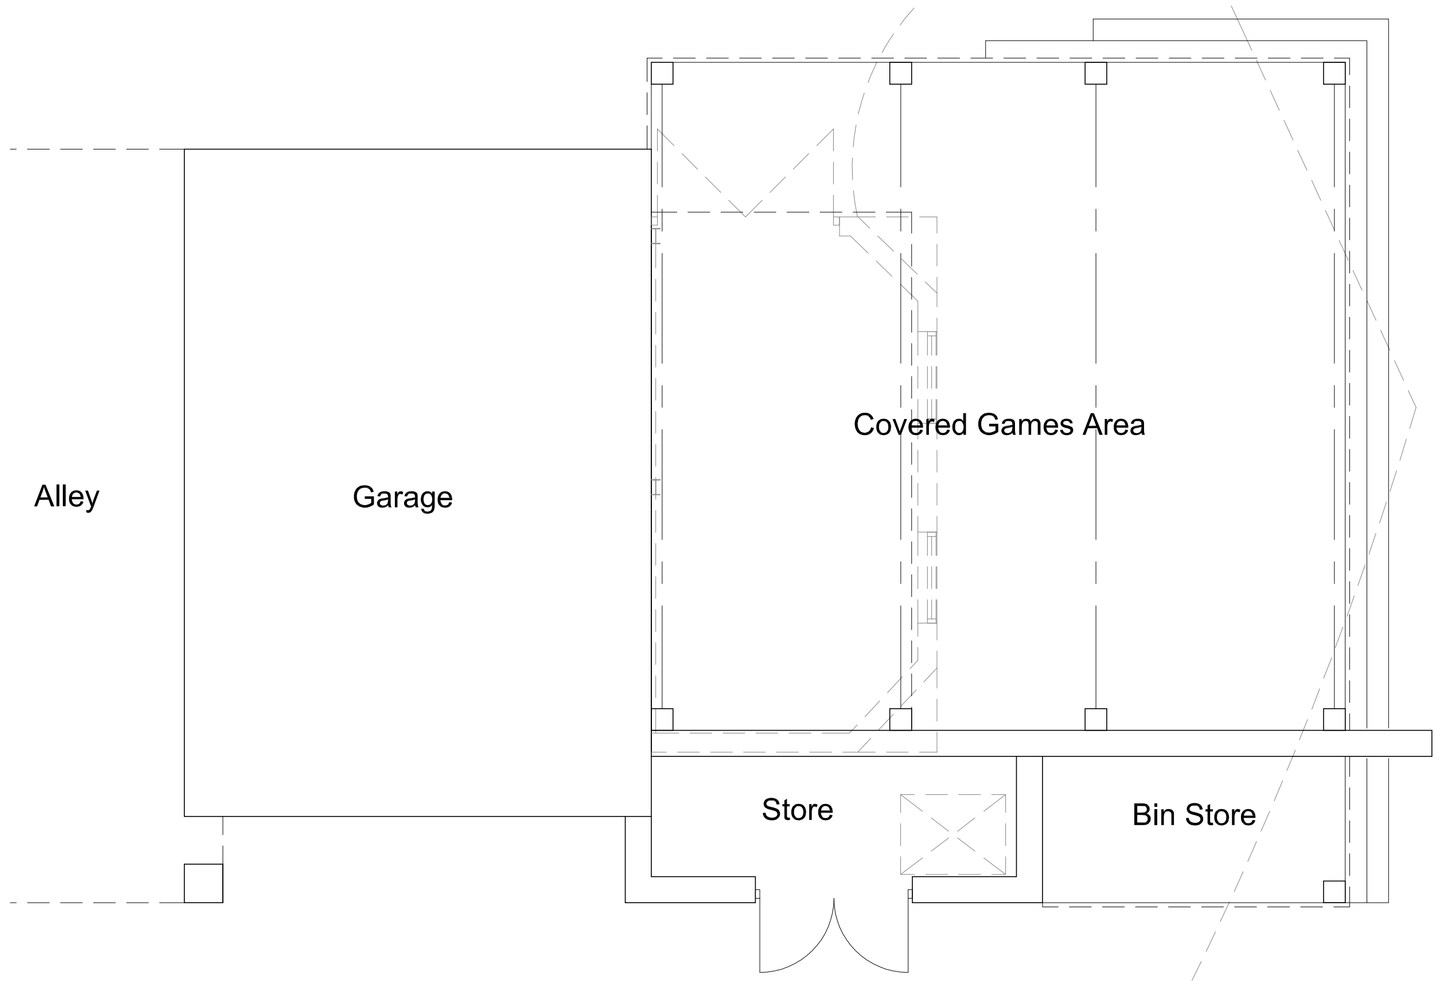

FIRST FLOOR PLAN 1:50

1:50
1m 0 1m 2m 3m 4m 5m

Driveway

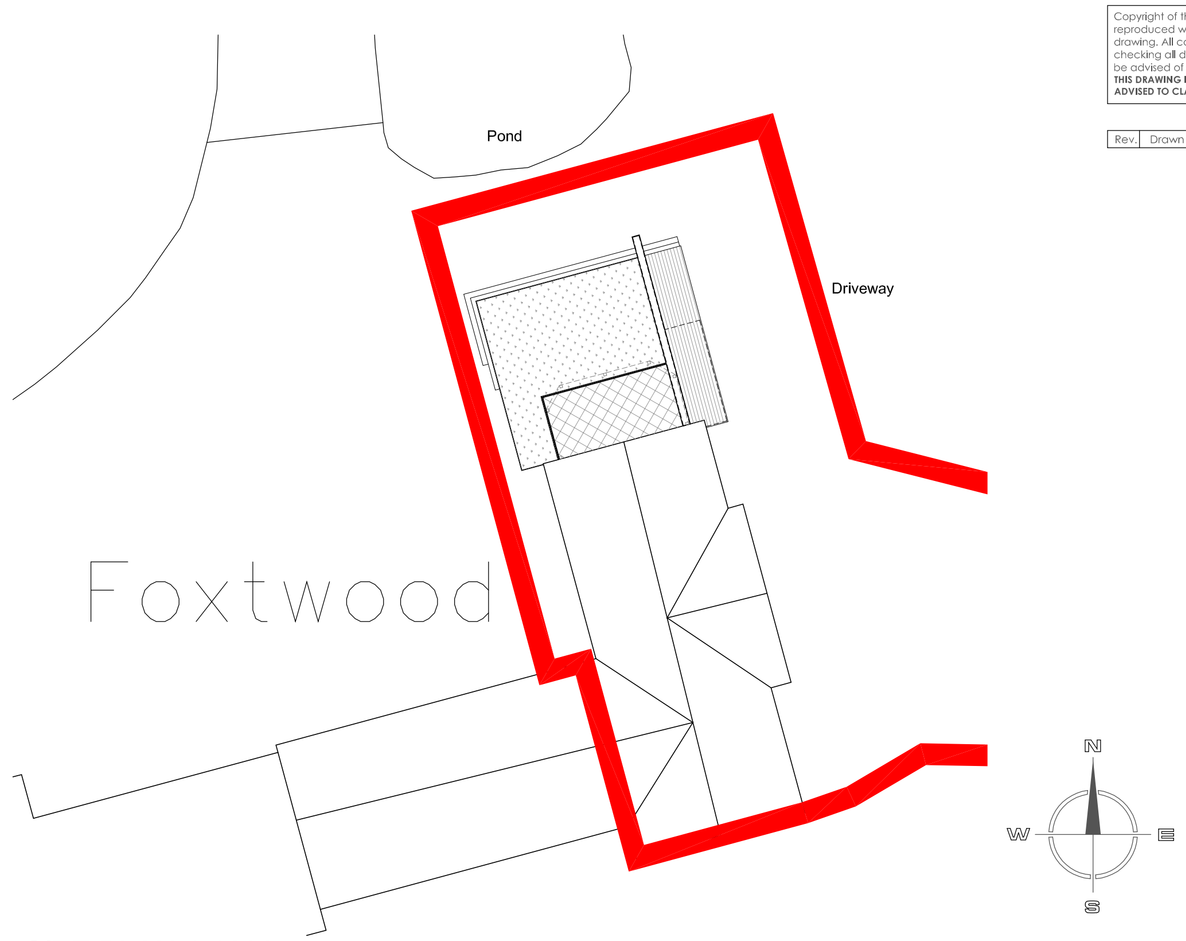

SITE PLAN 1:1200

1:200
4m 0 4m 8m 12m 16m 20m

Copyright of this drawing is vested in the Architect and it must not be copied or reproduced without consent. Figured dimensions only are to be taken from this drawing. All contractors must visit the site and be responsible for taking and checking all dimensions relative to their work. Hewitt&Carr Architects Ltd are to be advised of any variation between drawings and site conditions.
THIS DRAWING IS FOR PLANNING PURPOSES ONLY AND CLIENTS/CONTRACTORS ARE ADVISED TO CLARIFY DIMENSIONS WITH THE ARCHITECT PRIOR TO SETTING OUT.

Rev.	Drawn	Comments	Date

Hewitt&CarrArchitects
A: DaisyBank House | 17-19 Leek Road | Cheadle | ST10 1JE
T: 01538 756888
E: enquiries@hcarchitects.co.uk
W: www.hcarchitects.co.uk

Client
Mr & Mrs C Worrall

Project
Proposed extension to form balcony
and covered games area
Foxtwood Cottages, Froghall ST10 2HJ

Title
Plans as proposed
Site Plan as proposed

Status
Planning

Date May 22 Drawn KEW

Scale @A1 As Shown Checked

Project No 01156 Drawing No. AL(0)02 Rev

File Ref: H:\REF