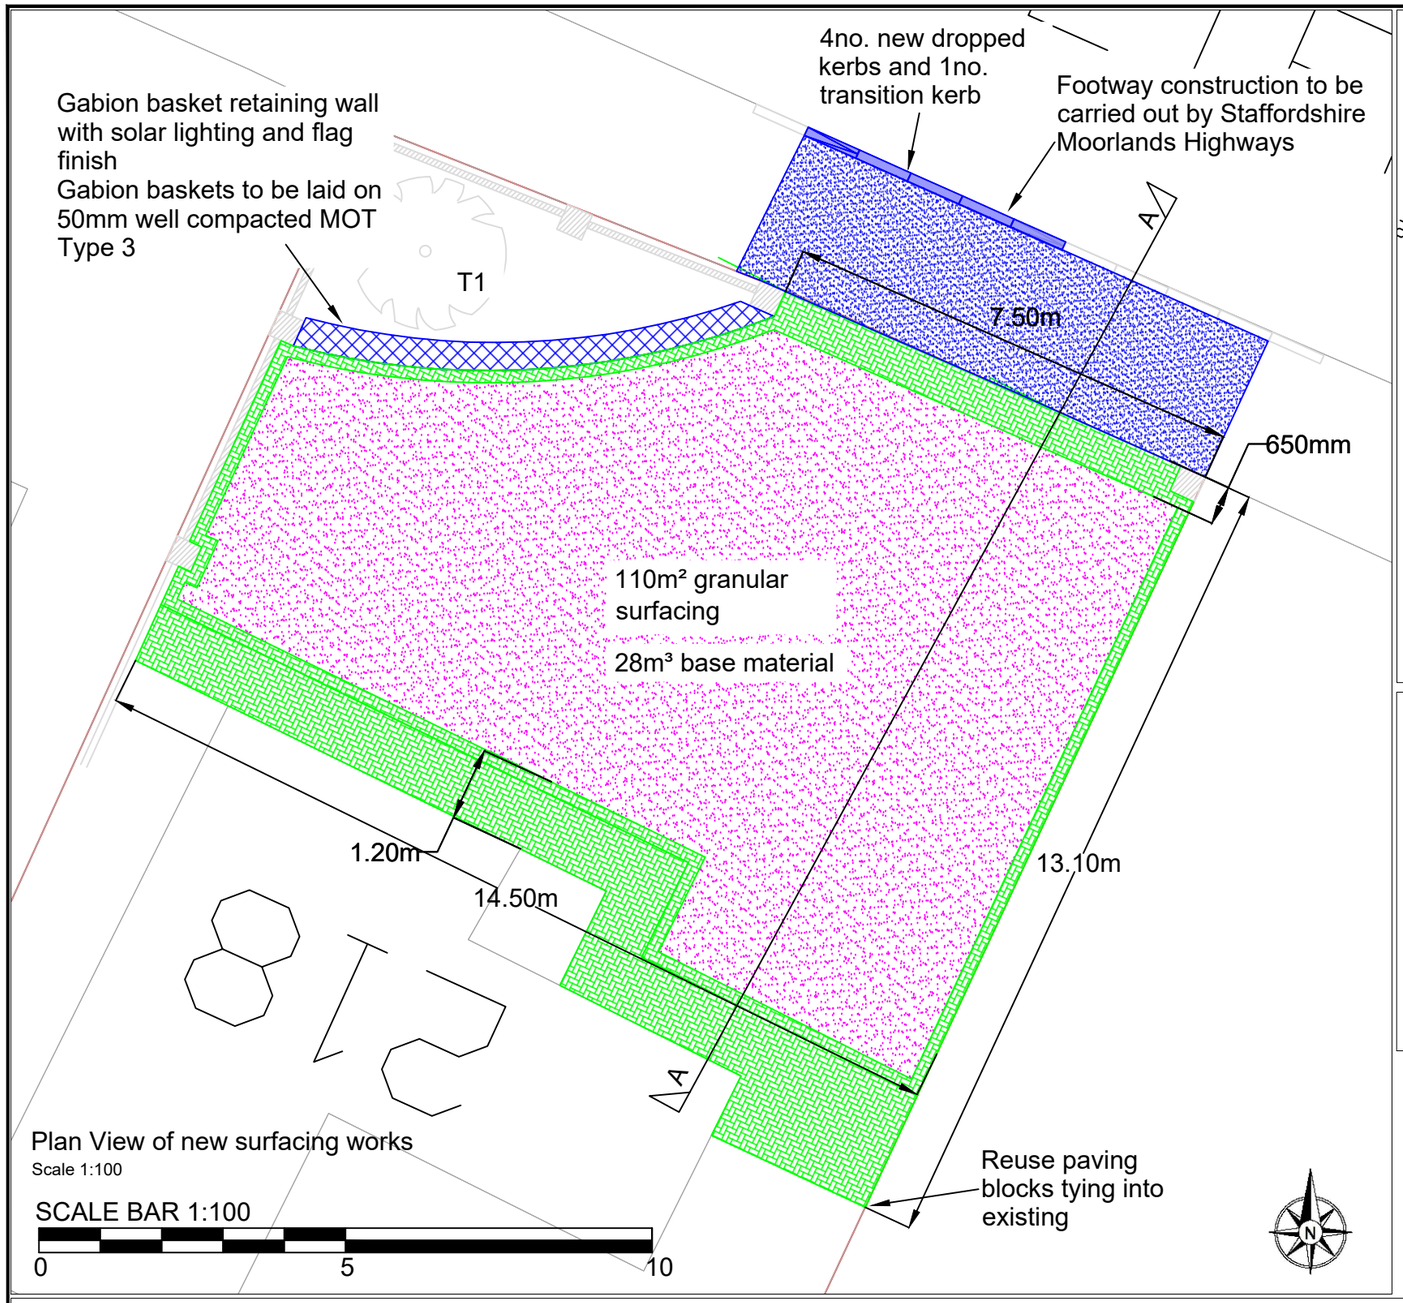

Plan View of new surfacing works

Scale 1:100

SCALE BAR 1:100

0 5 10

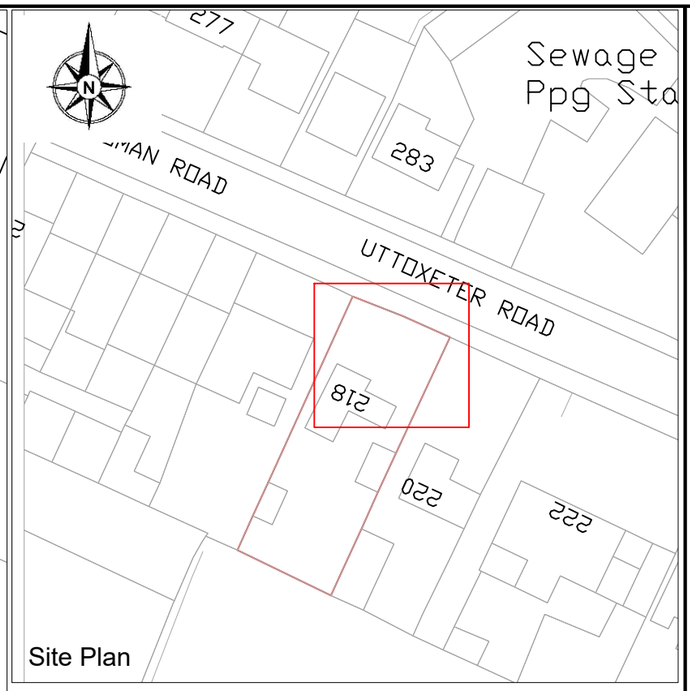

Site Plan

Indicative gabion basket wall with lighting and flag finish

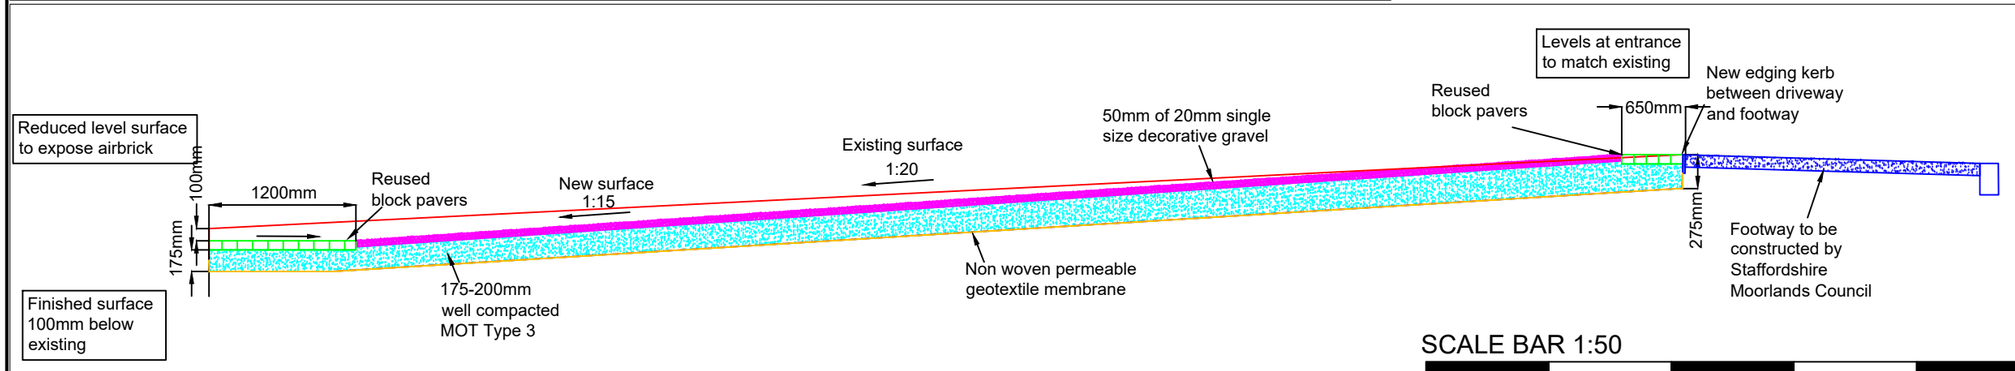

Section A-A: Cross Section of driveway construction

Scale 1:50

SCALE BAR 1:50

0 1 2 3 4 5

Notes:

1. All dimensions are in millimetres unless otherwise shown.

A	06.06.22	Inclusion of Scale Bars	GH

Revisions:

[redacted]

Project:

218 Uttoxeter Road

Front Access and Driveway Improvements

Drawing Title:

New Surfacing

[redacted]

Drawing Scale (A3)	Rev.
As shown @ A3	A

Drg. No.

A3/218UR/102

File Location: