
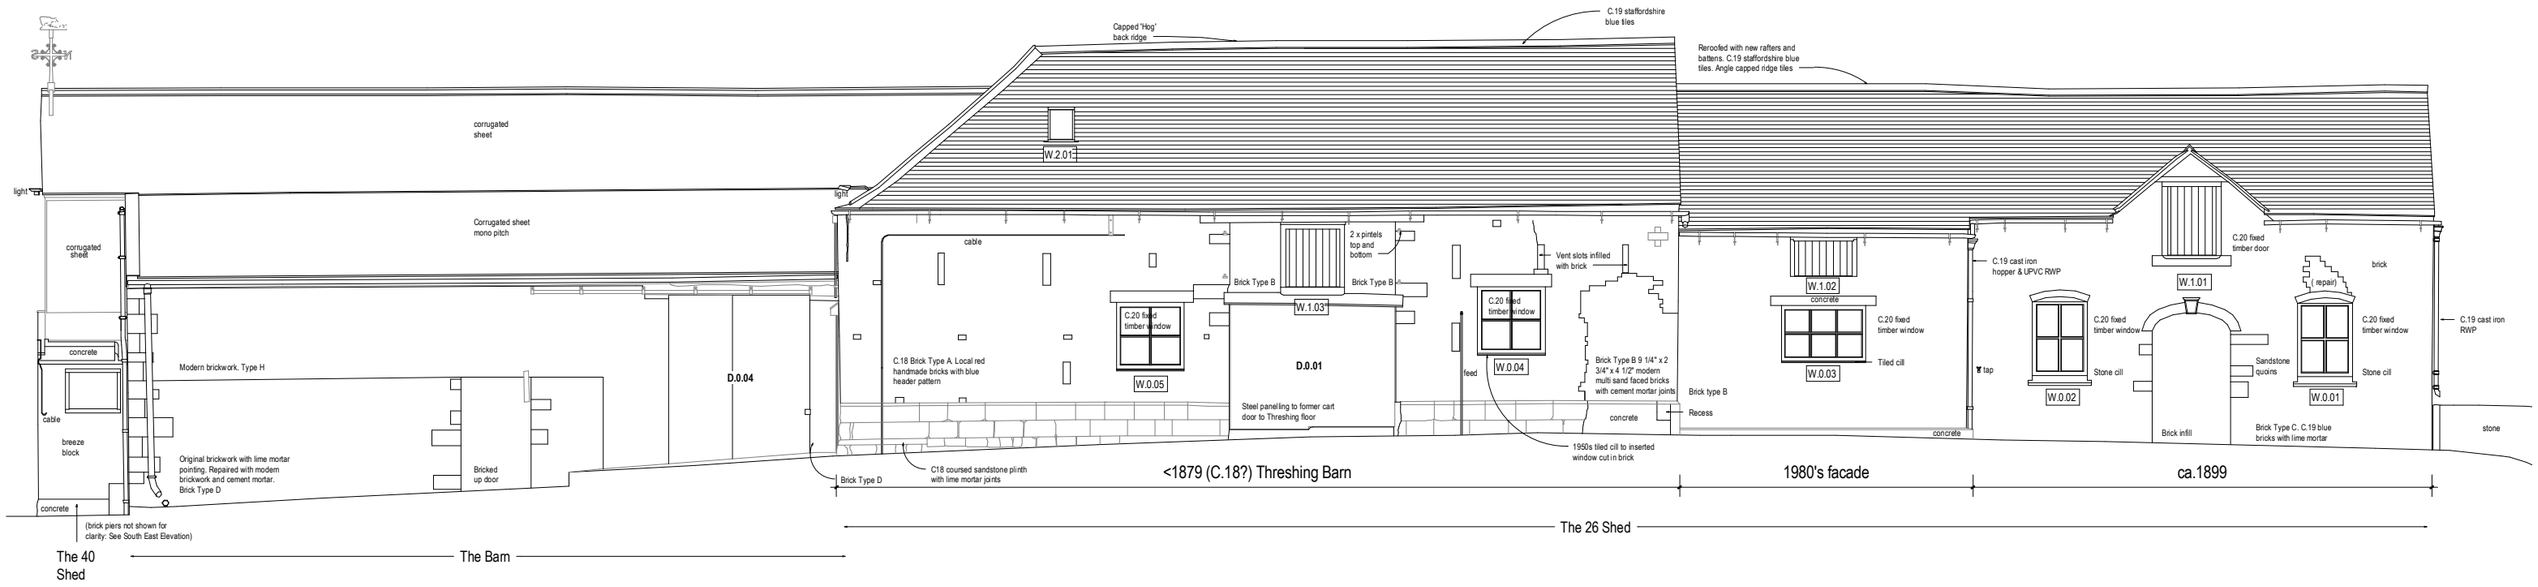


26 Shed, The Barn and 40 Shed North East Elevation

1 : 100

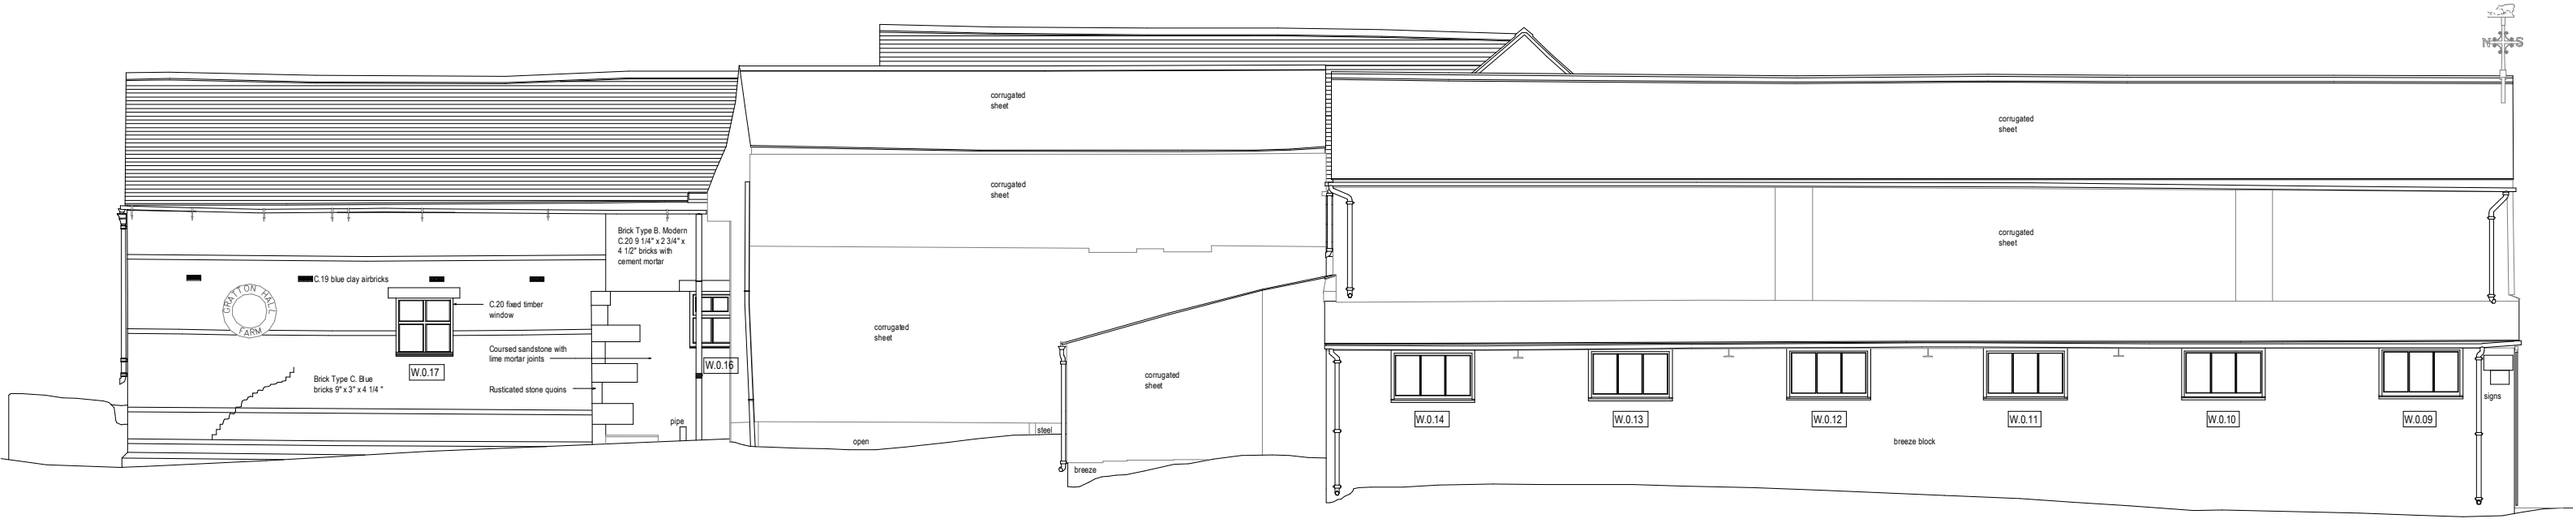

26 Shed, The Barn and 40 Shed South West Elevation

1 : 100

Brick Type Key

A.	18th Century red and blue brick. 9" x 2 1/2" x 4"
B.	1960's multi sand faced brick. 9 1/4" x 2 3/4" x 4 1/2"
C.	19th Century blue bricks. 9" x 3" x 4 1/4"
D.	18th Century brick. 9 1/2" x 3" x 4 1/2"
E.	Earliest (?) red brick. 9" x 2 1/2" x 4 1/2"
F.	Later red brick. 9 1/2" x 3" x 4 1/2"
G.	1950's red brick. 9" x 3" x 4 1/4"
H:	1980's red brick

0m 5m 10m

Rev	Date	Drawn	Description
A	07/04/22	KJH	Annotations added

ctd architects
Clerk Bank House
Clerk Bank
LEEK
Staffordshire
ST13 5HE
t : 01538 373477
f : 01538 386503
e : info@ctdarchitects.co.uk
w : www.ctdarchitects.co.uk

ctd architects © 2021
- This drawing is copyright.
- All dimensions to be checked on site before proceeding.
- Contractor must notify the architect of any discrepancies before proceeding.
- Contractor to check/adjust dimensions of new work to suit existing conditions. Do not assume existing structure or details are plumb, square or level.
- All drawings to be read in conjunction with all other consultants drawings and specs.

Client: S & M Myatt

Project: Gratton Hall Farm
Gratton Lane, Endon, Staffordshire

Title: 26 Shed, The Barn and 40 Shed Long Elevations 'as existing'

Scale	Size	Drawn	Chk'd	Date
1 : 100	A3	AM	CH	02/11/21

Status: PLANNING

Job No.	Drawing No	Rev.
2104	AL111	A